


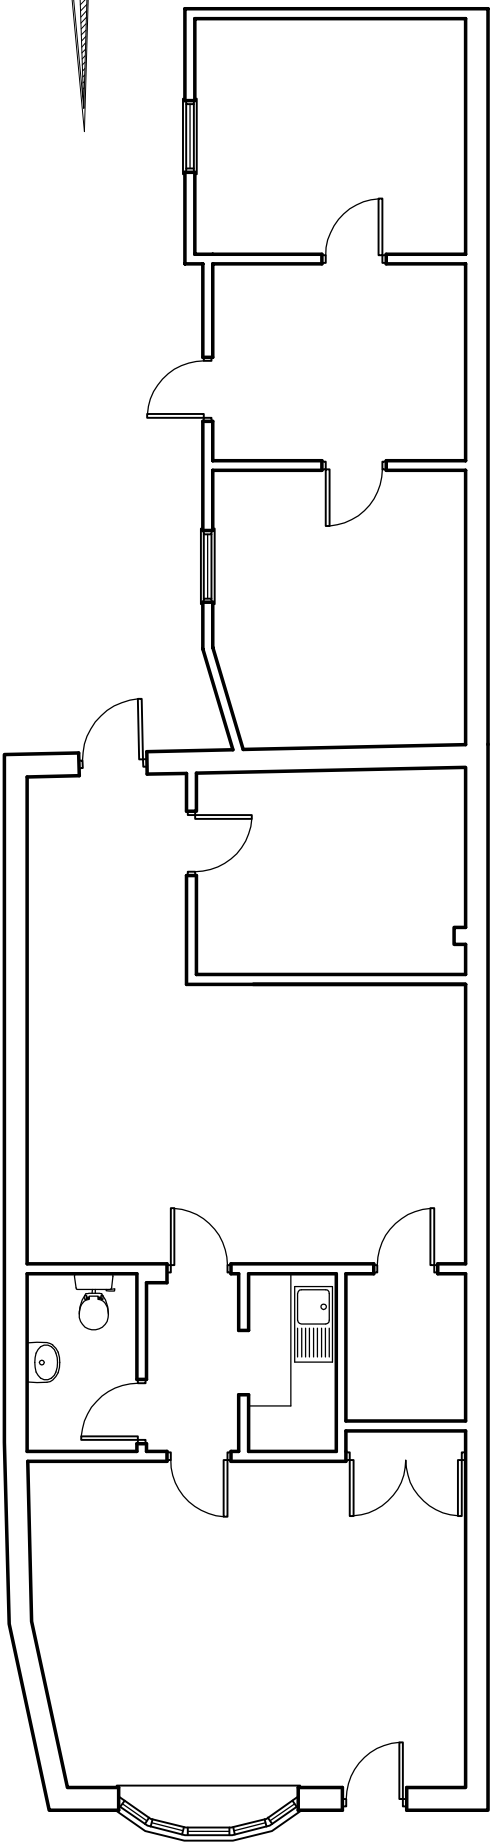


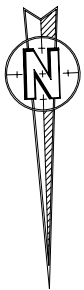


EXISTING SIDE ELEVATION

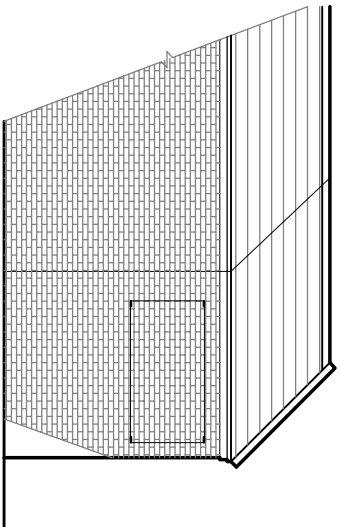


EXISTING FRONT ELEVATION

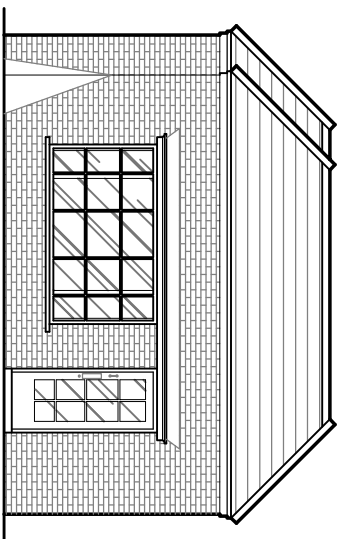

PROPOSED SIDE ELEVATION

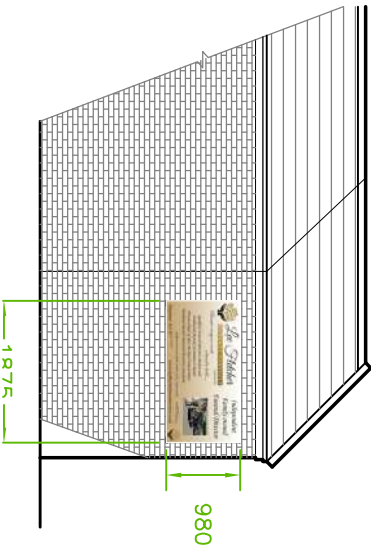

PROPOSED FRONT ELEVATION

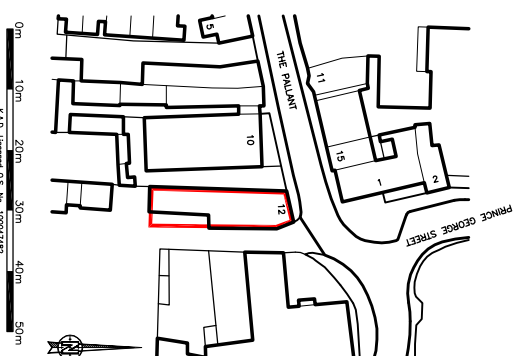

Rev	Revision			By	Date
 KAD NIGHT ARCHITECTURAL DESIGN K.A.D. Ltd. The Galehouse, Admirals Wood 7 Oakstead Way Sutton Green SO31 7AT mc: 07801 346 479 t: 01489 660 194 e: lin@k-a-d.co.uk					
Client: LEE FLETCHER FUNERAL SERVICES					
Project: 12 THE PALLANT HAVANT, HAMPSHIRE PO9 1BE					
Drawing: PLANNING					
Scale	Date				
1:100@A4	JULY 2016				
Project no.	Sequential	Block/Floor	Detail	Rev	
KAD	01	A	PLAN	A	