
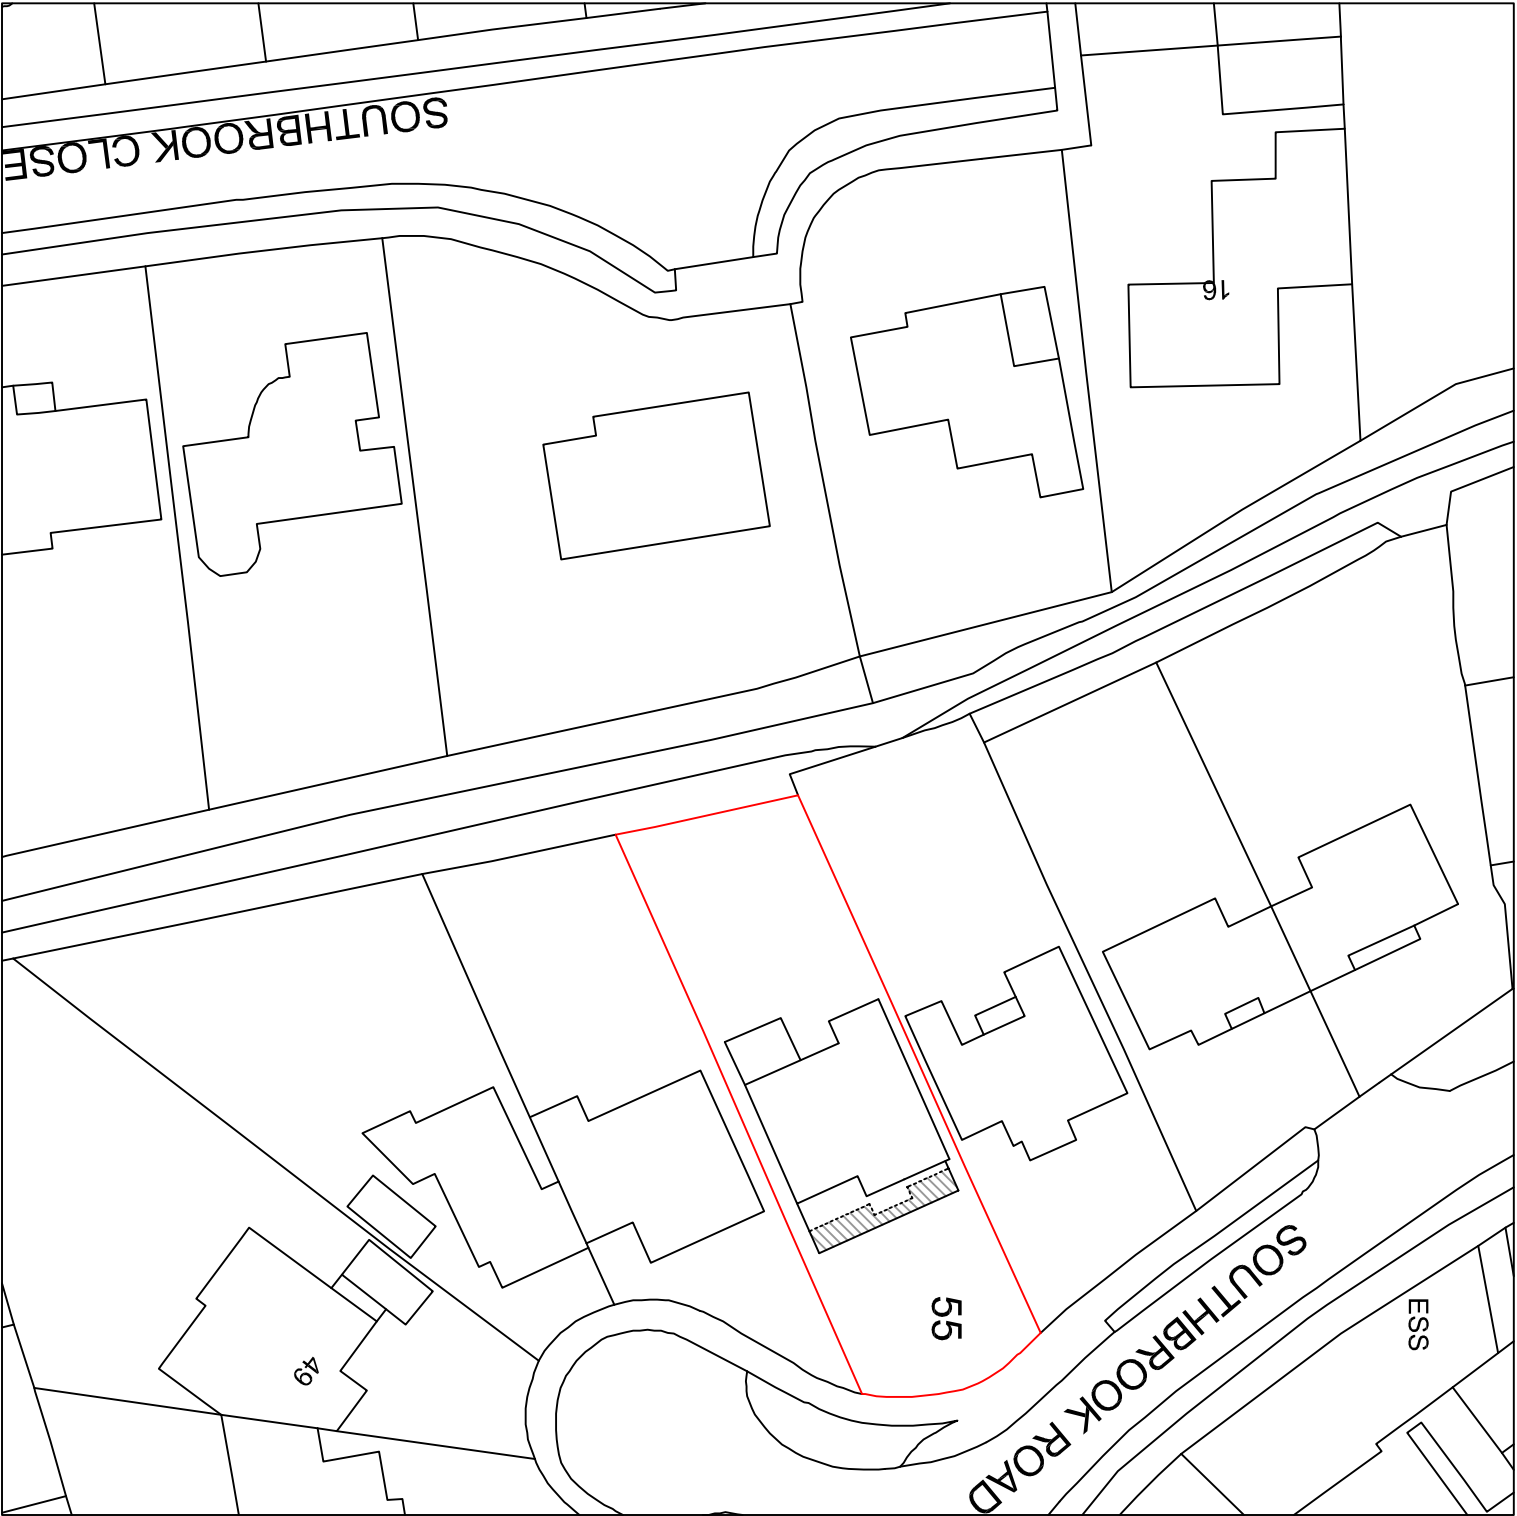
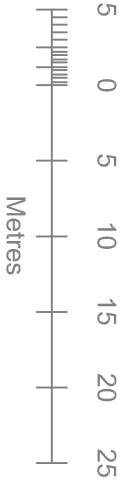


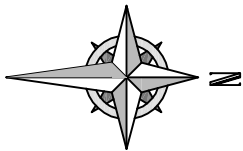

Your Home Plans Ltd 12 Bowes Hill, Rowlands Castle, Hampshire, PO9 6BP Tel: 02392413579 june@yourhomeplans.co.uk		55 SOUTHBROOK ROAD HAVANT HAMPSHIRE PO9 1RL	
Block Plan		Project Number:	55SOU-14 REVA
		Date:	5th February 2016
		Drawn By:	Your Home Plans Ltd
		Checked By:	JEG
		Scale:	1:500 A3
		Drawing No: 01	