


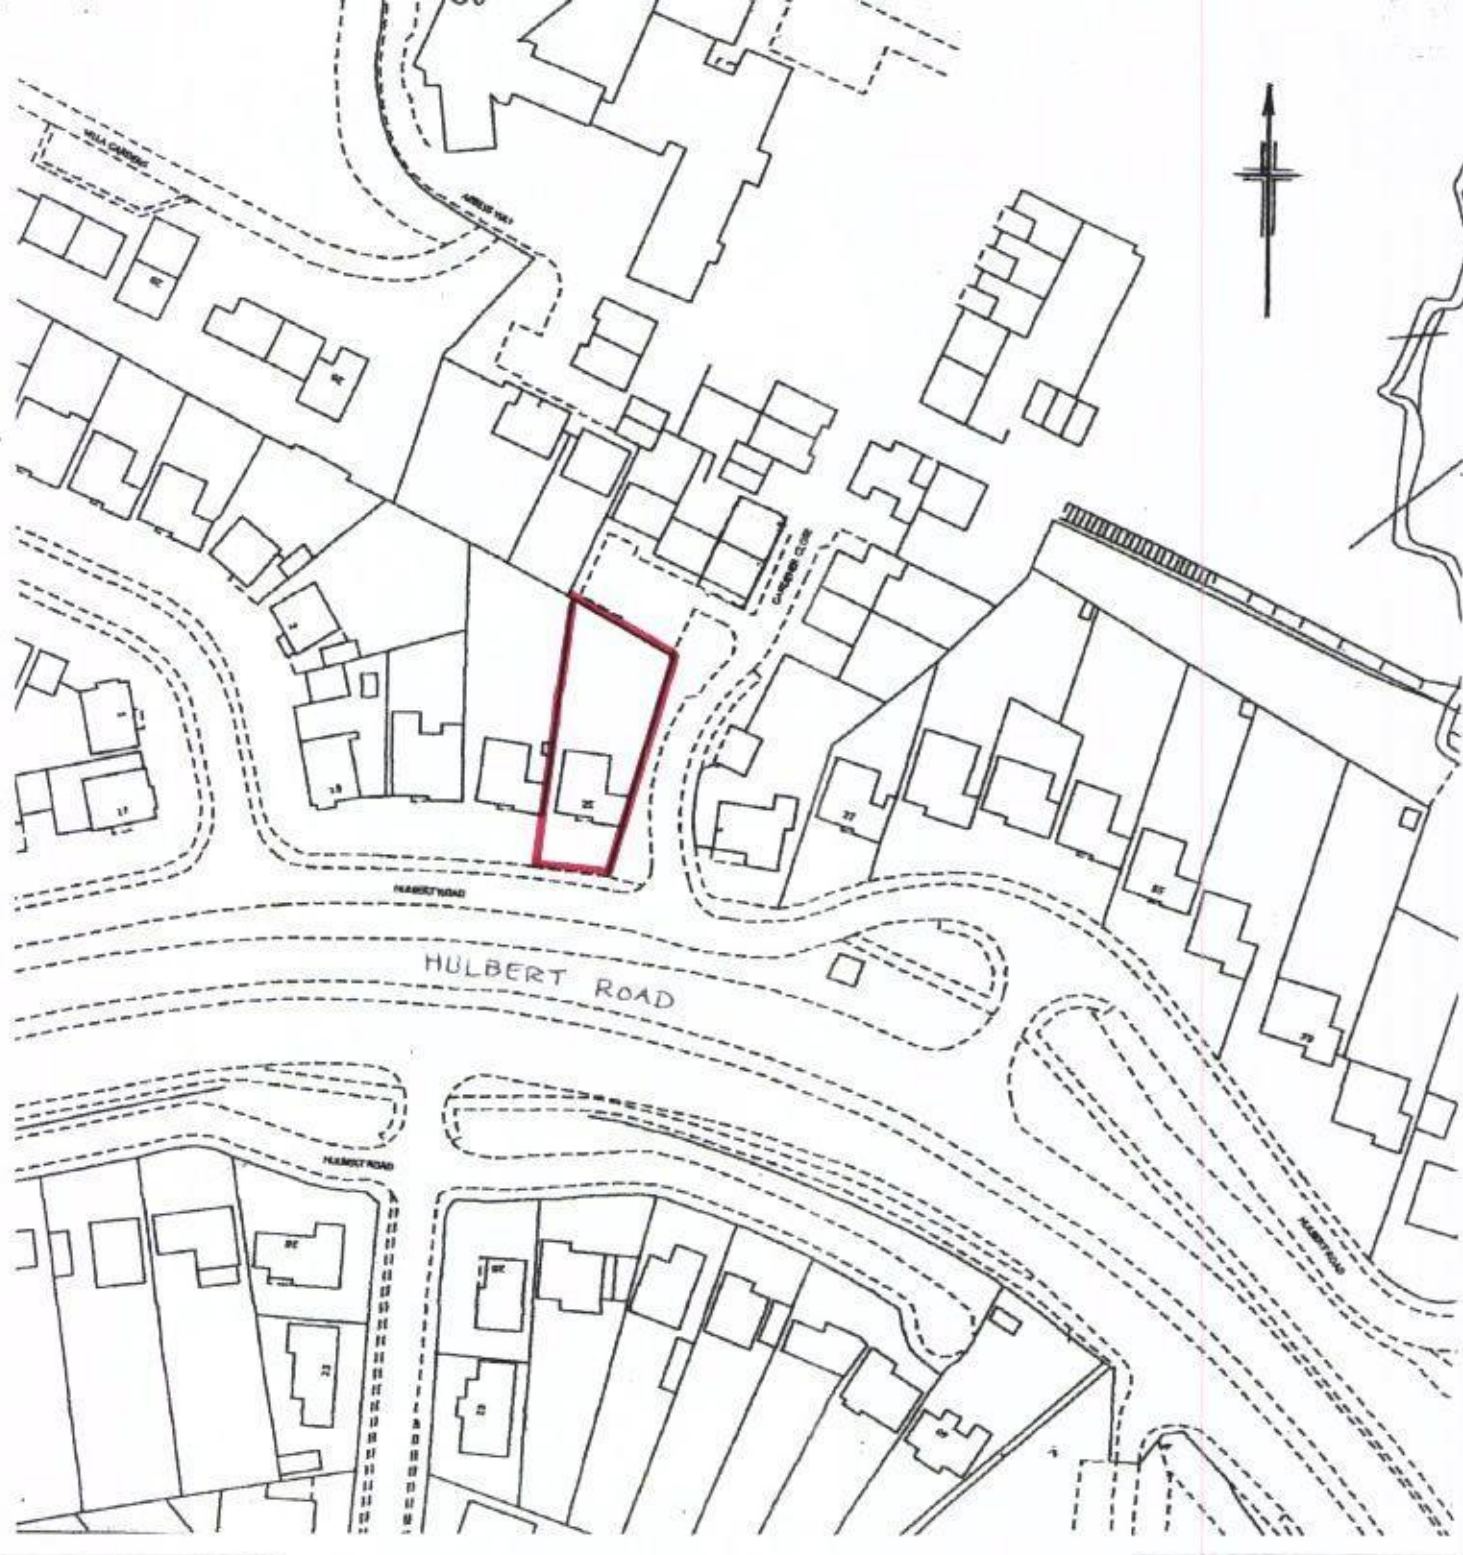

Location Plan 1 : 1250



Location Plan 1 : 1250 O S Licence No 100045286