


Neighbouring property 54

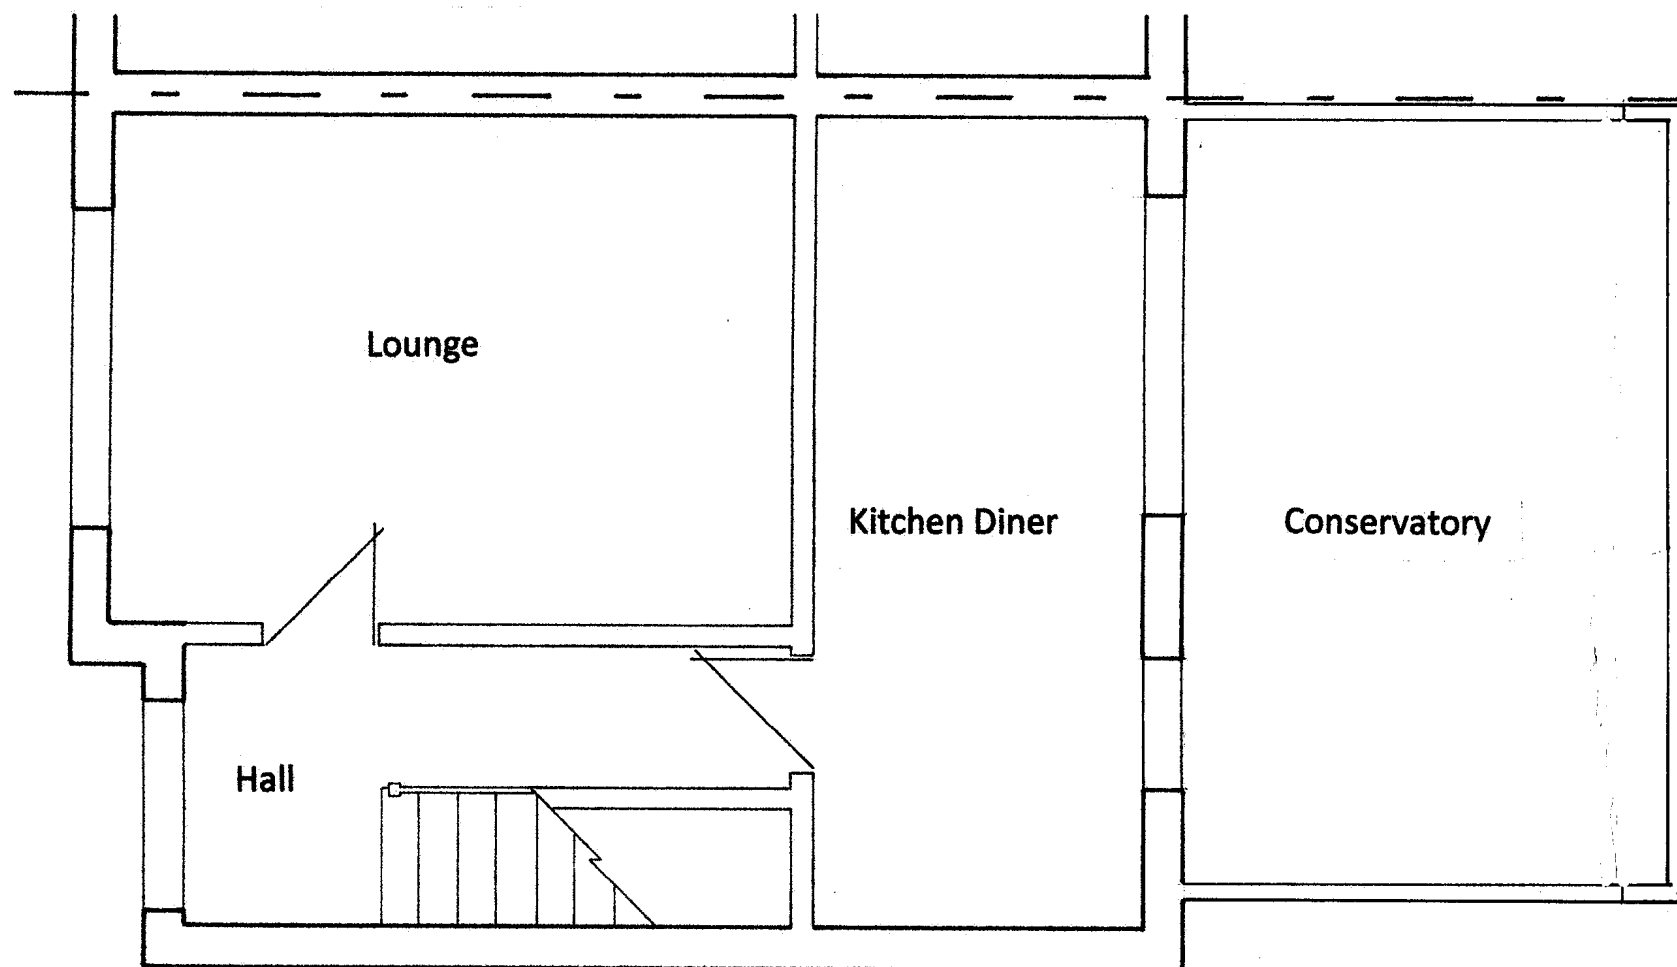

Existing Ground Floor Plan

0 .5 1 1.5 2 2.5  
SCALE IN METRES

C.H. PLANNING & SALES.  
112 STUBBINGTON LANE.  
FAREHAM, HAMPSHIRE.  
PO14 2PE  
☎ 01329-661877 *W 06/21.*

Proposed Rear Extension  
52 Saint Albans Road  
Havant  
PO9 2JY  
For Mr & Mrs Dugan  
Scale – 1:50 at Page Size A3  
Date – June 2021