





1:500 Existing Site Plan

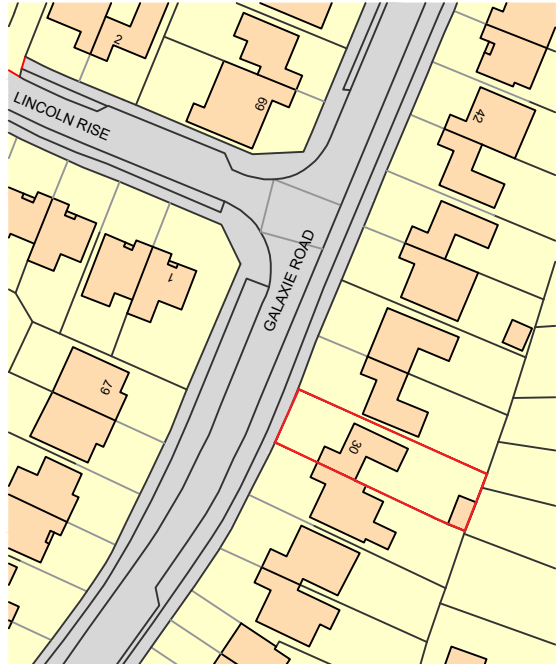


Ordnance Survey, (c) Crown Copyright 2021. All rights reserved. Licence number 100022432

1:1250 Existing Site Plan


Site boundary

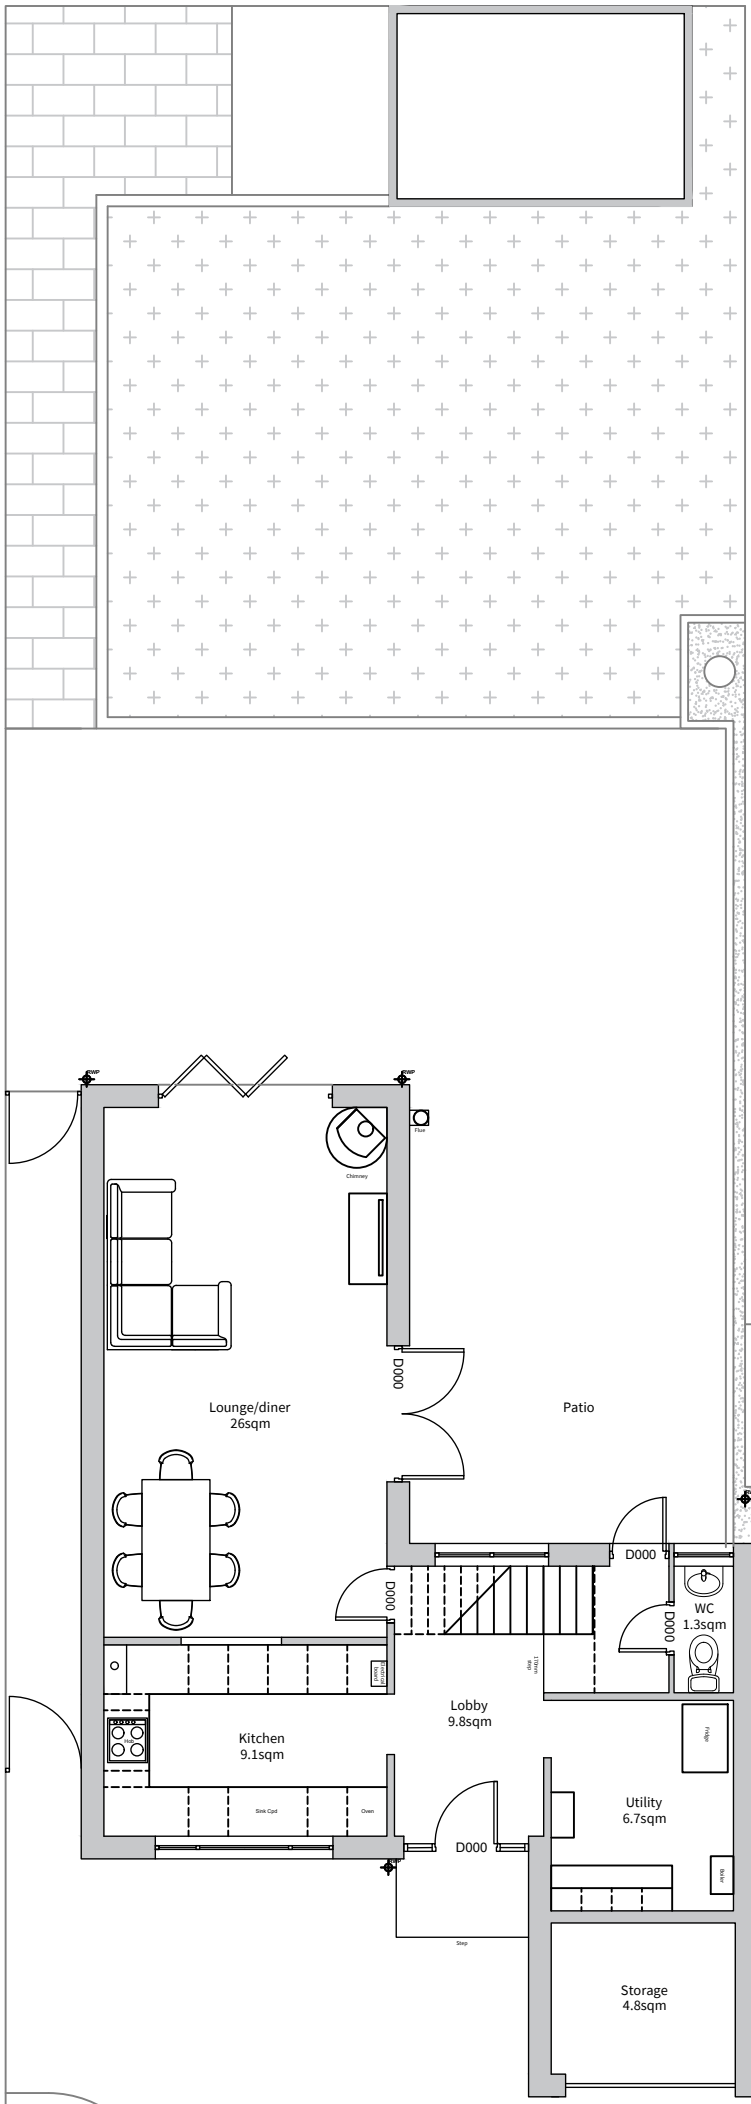


Existing Ground Floor Plan

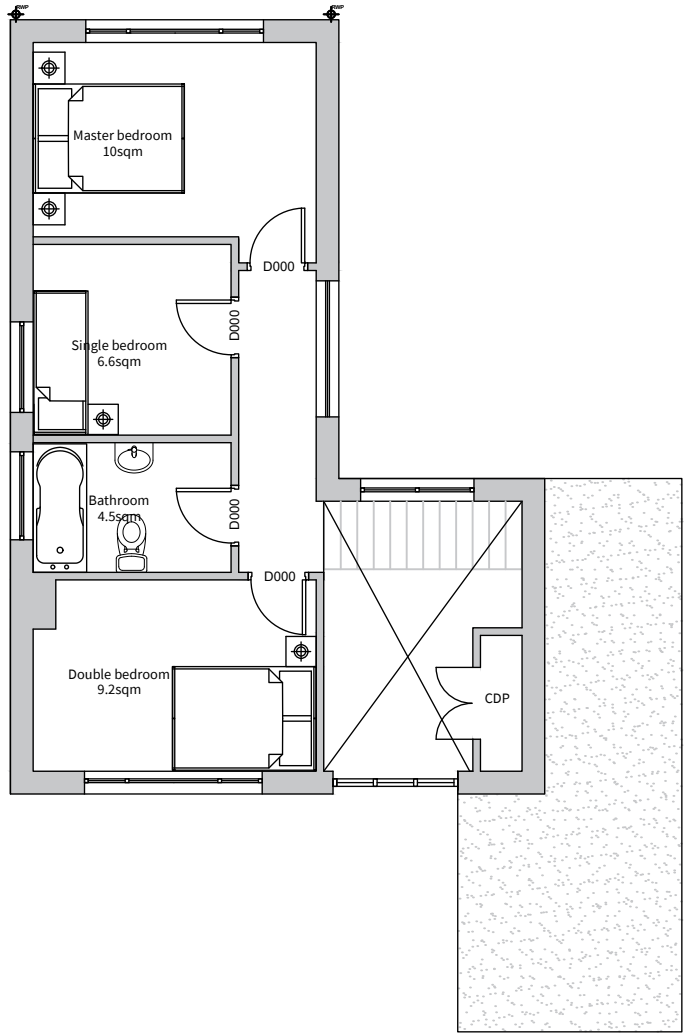


Existing First Floor Plan

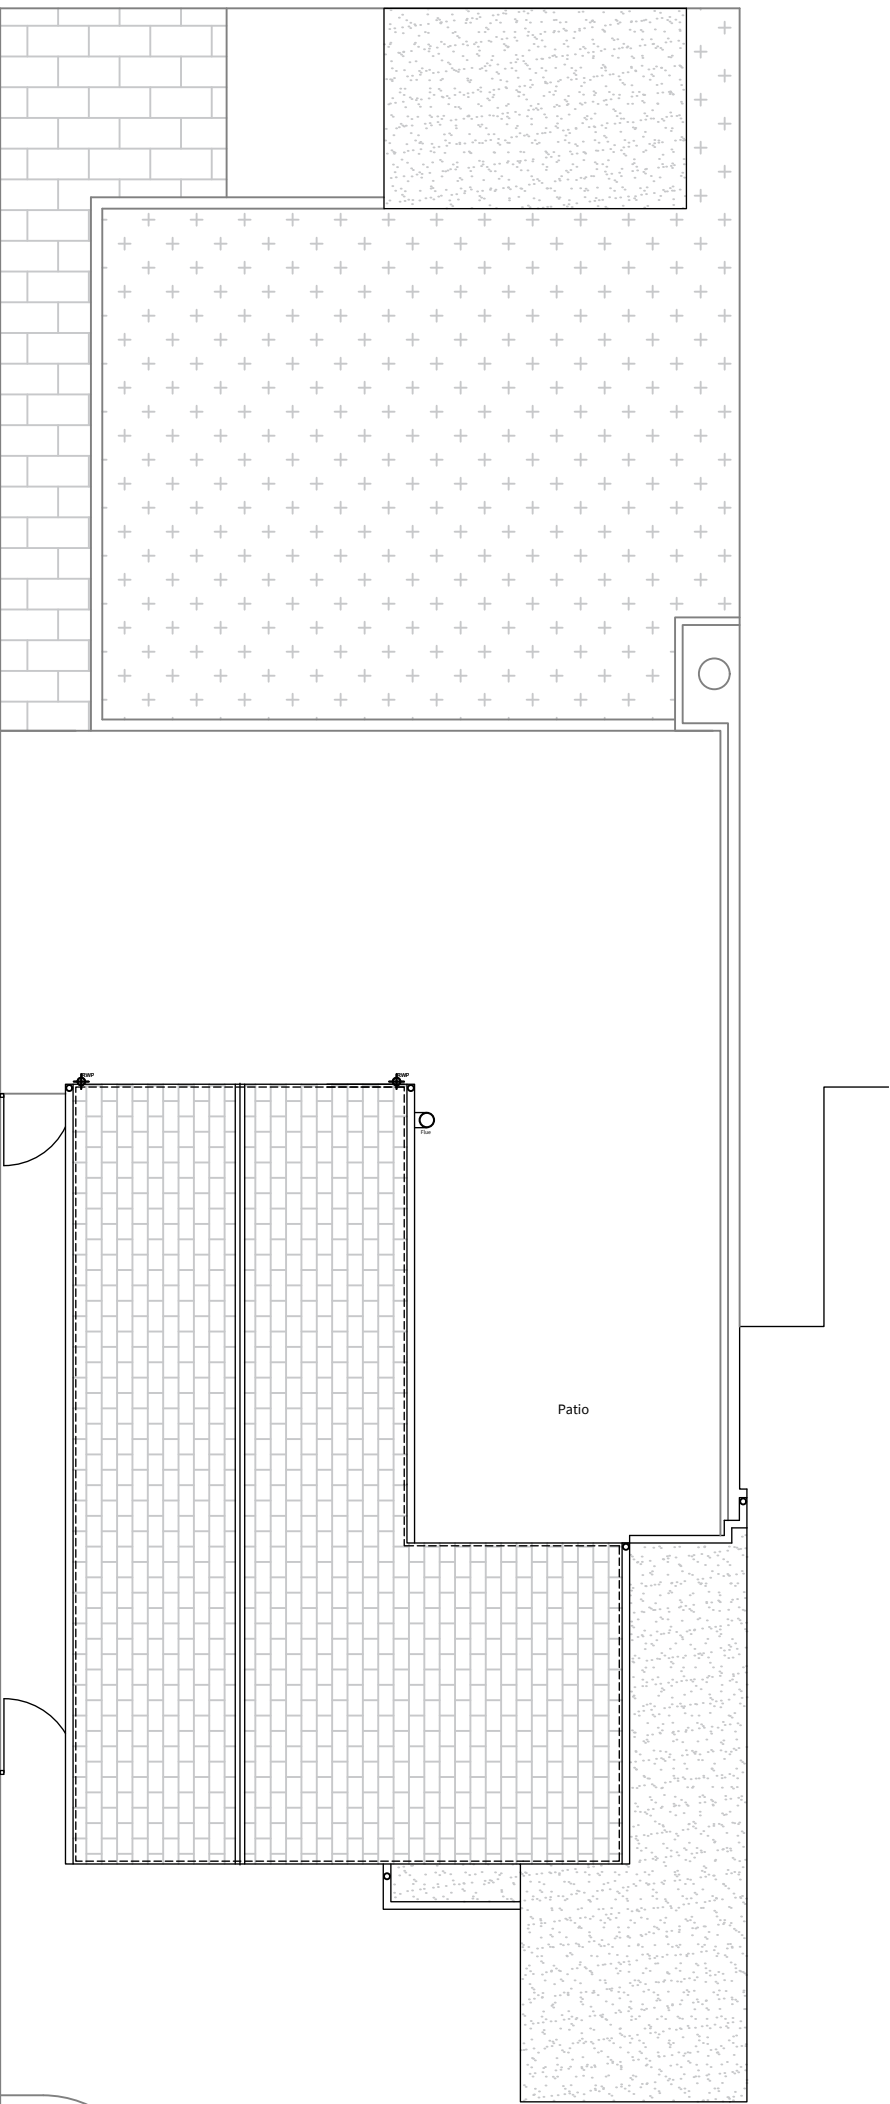

Existing Roofplan

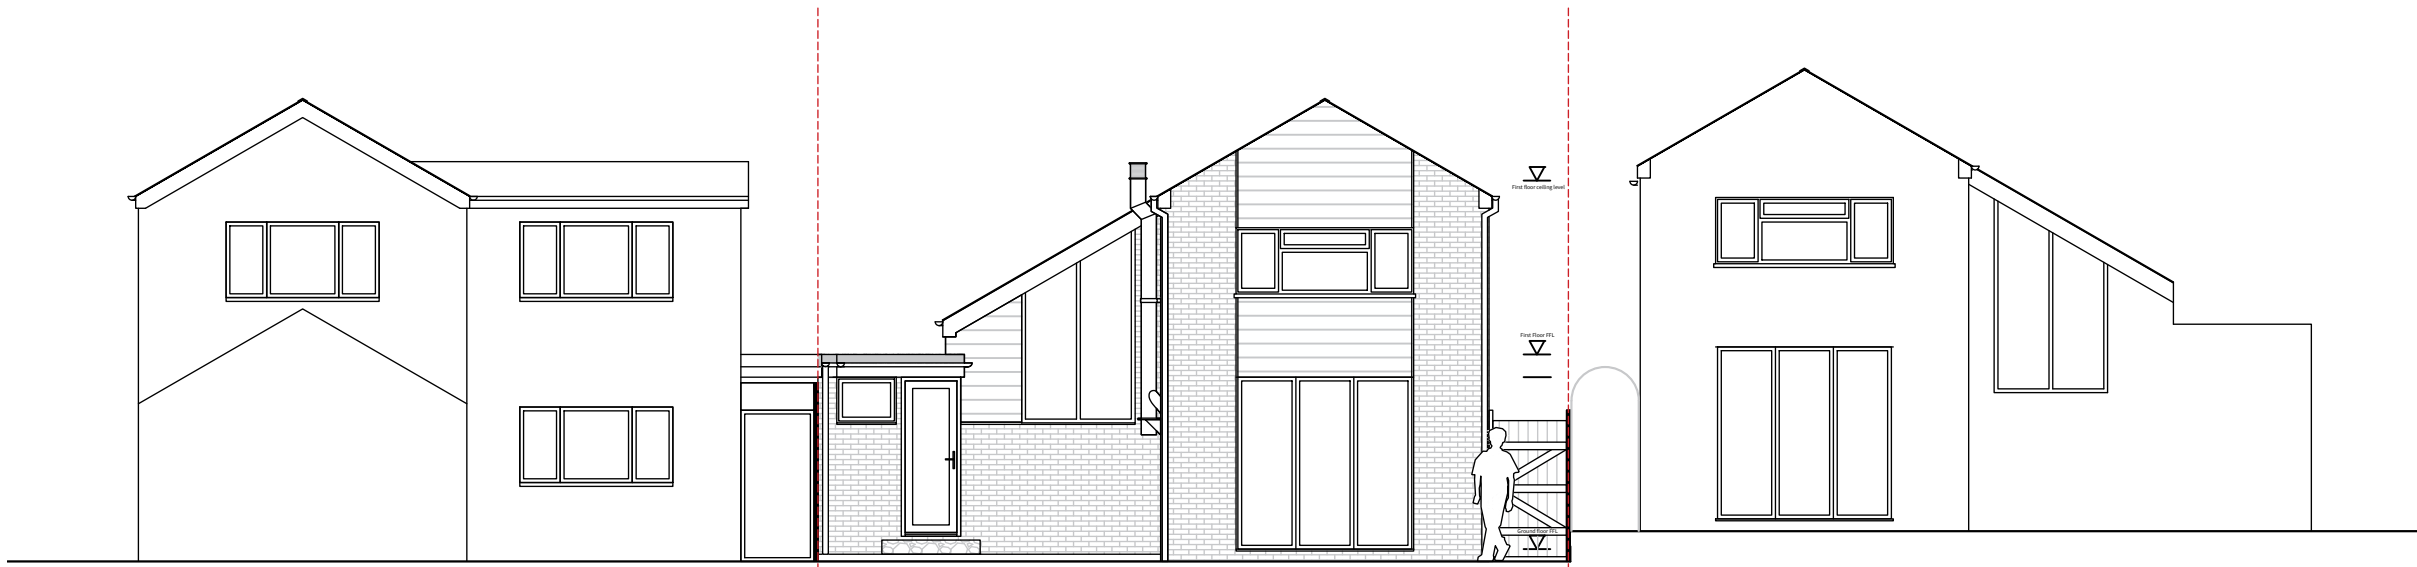


Existing South-East elevation

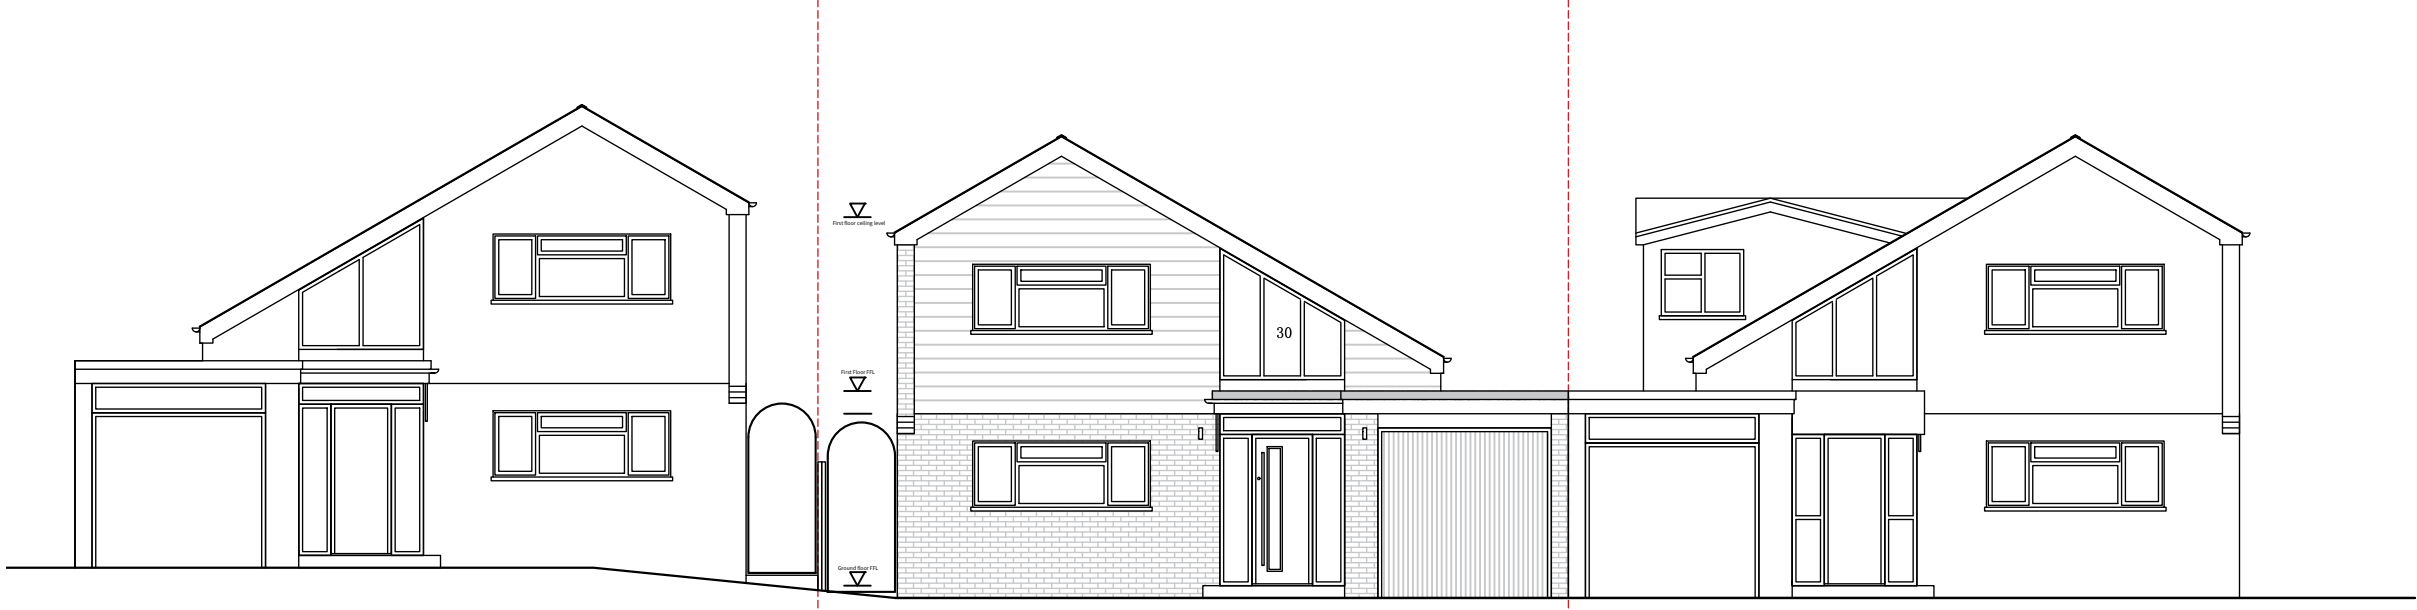

Existing North-West elevation



Existing South -West elevation

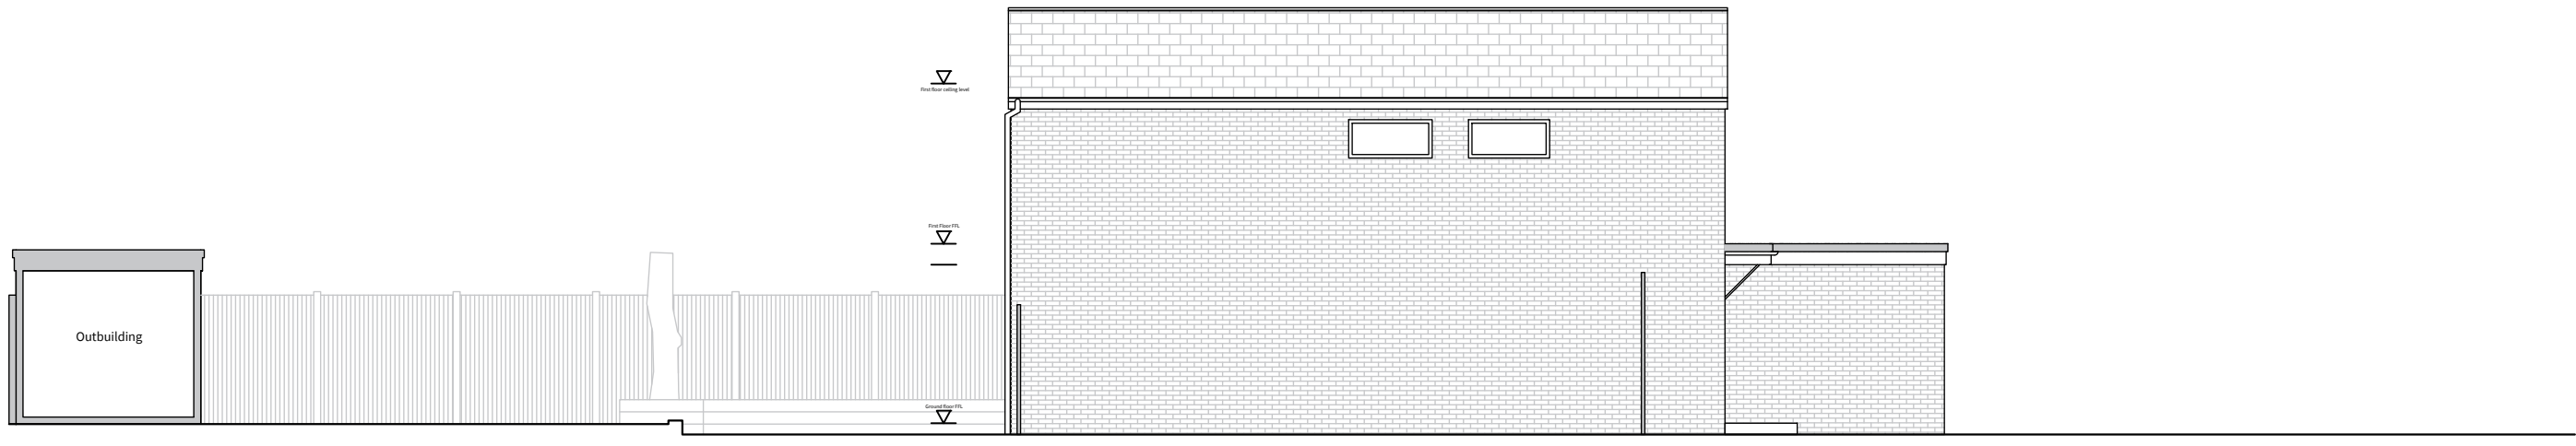

Existing North -East elevation