


FRONT (NORTH) 1:100

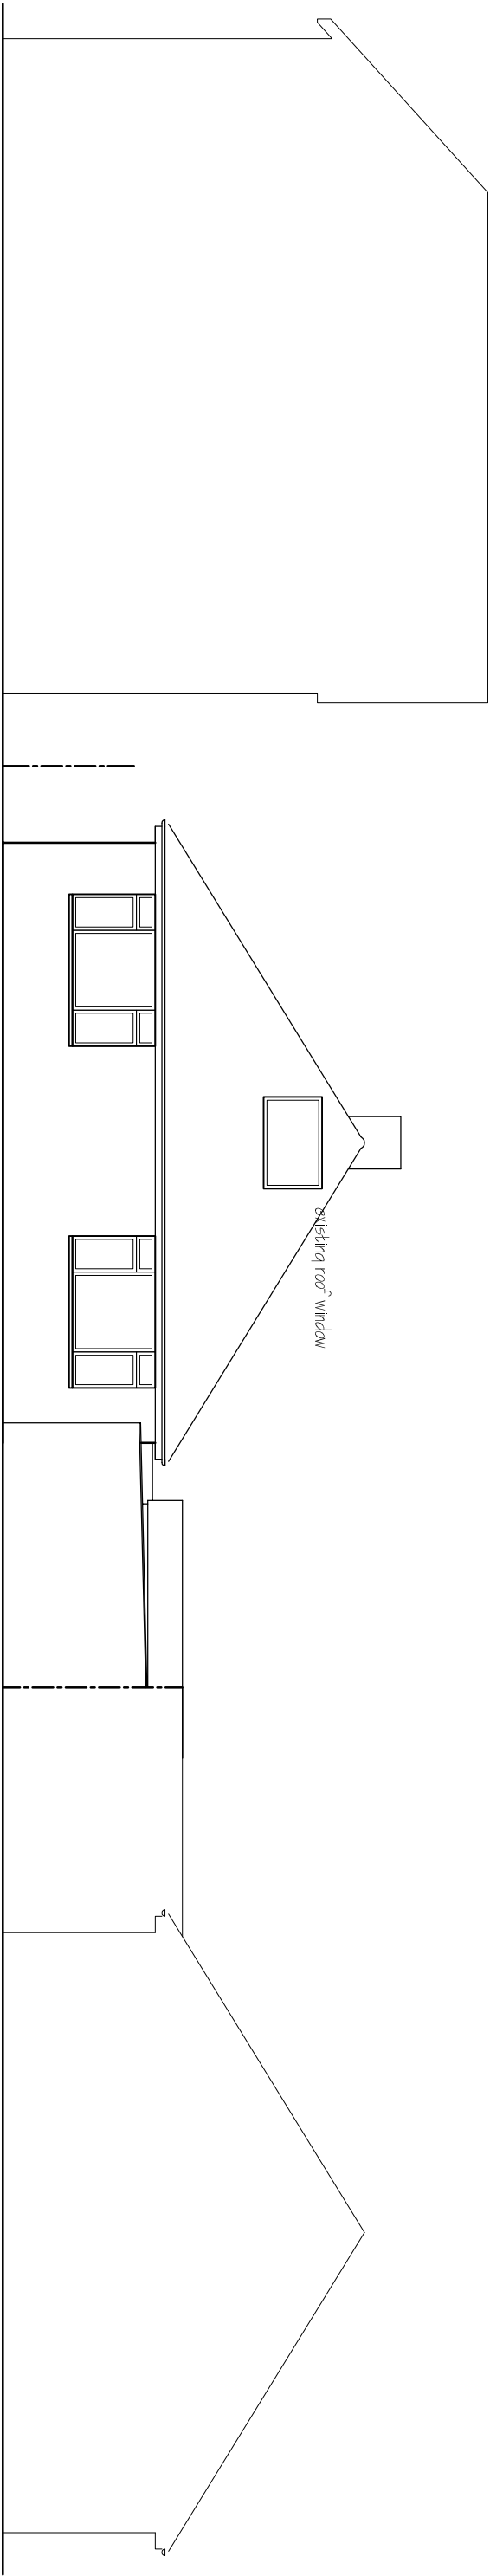

REAR (SOUTH) 1:100