



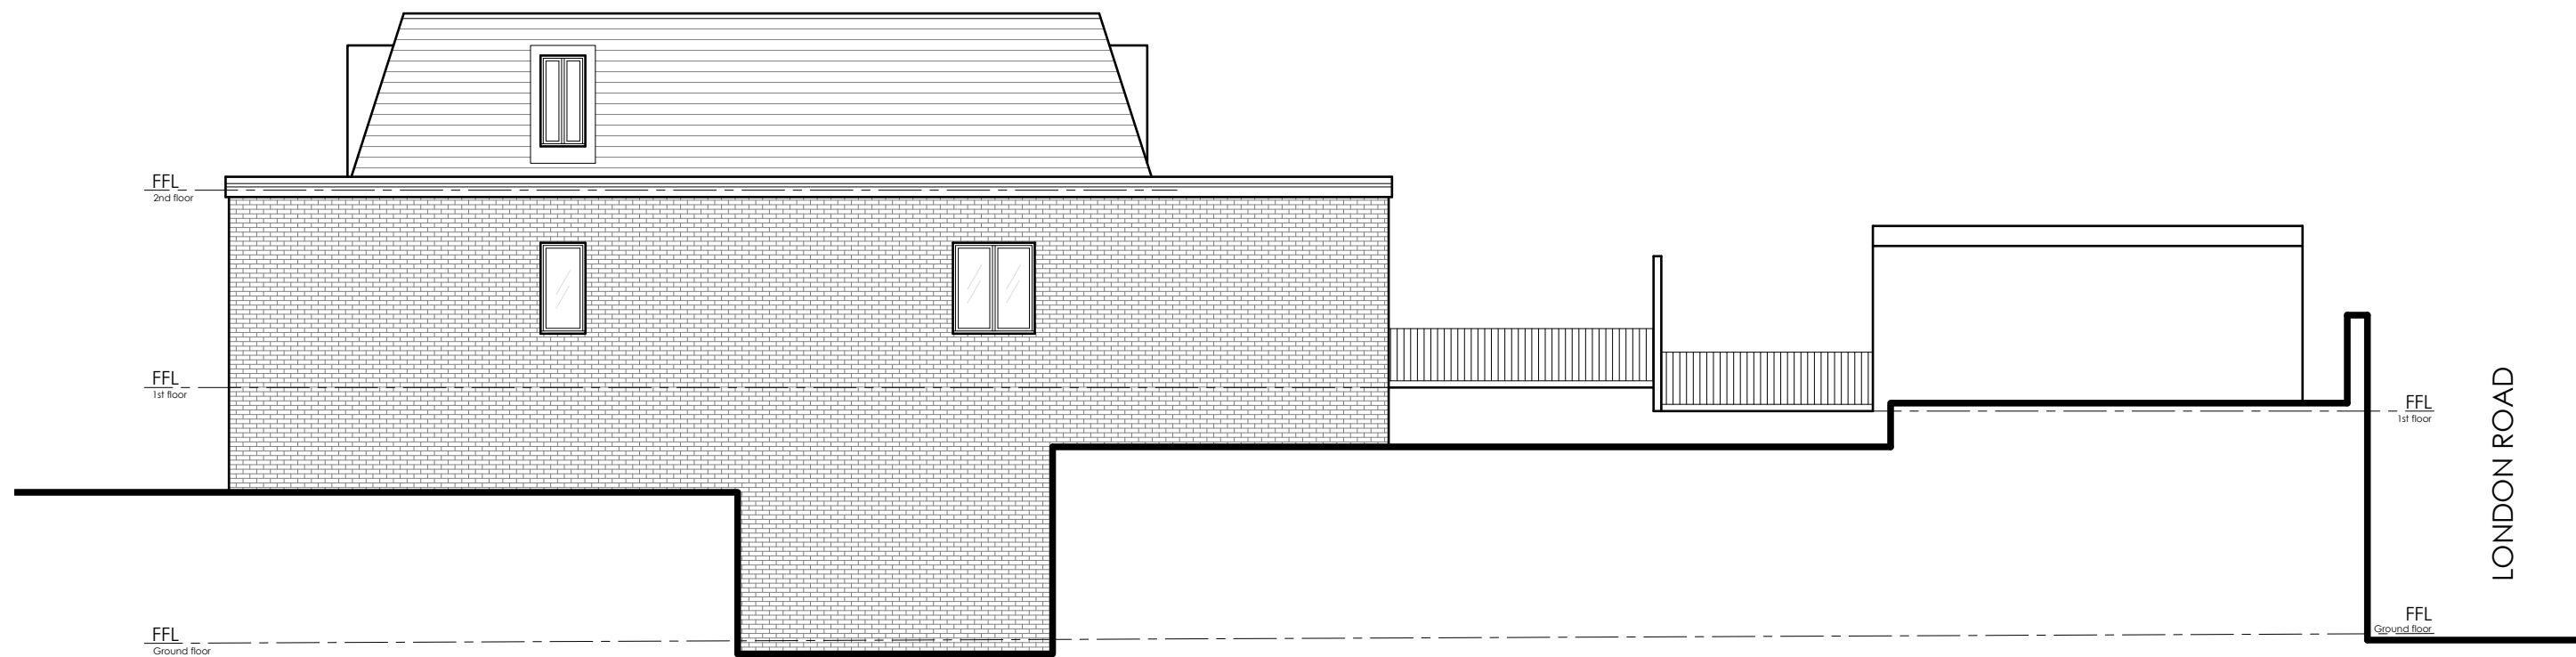

① Proposed Side (south-west) Elevation
Scale 1:100

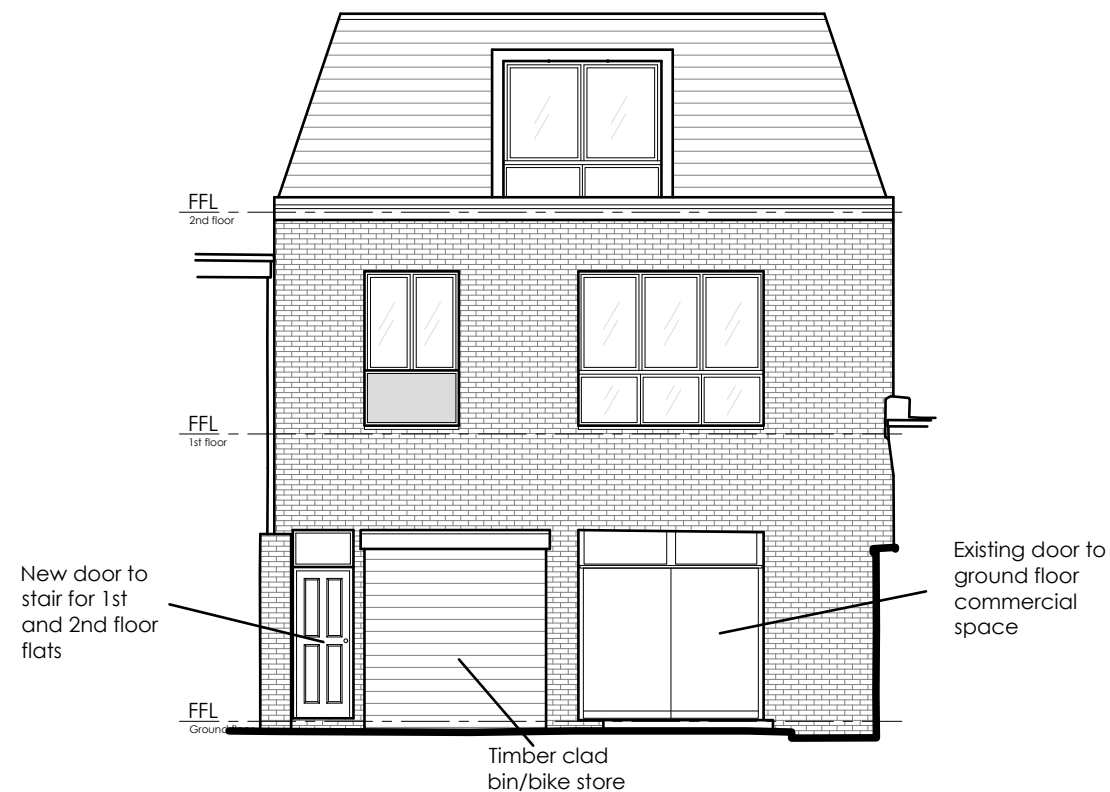

② Proposed Front (north-west) Elevation
Scale 1:100



③ Proposed Rear (south-east) Elevation
Scale 1:100

Revisions:

		61 Cromwell Road Southampton Hampshire, SO15 2JE Tel: 023 8022 2292	
Primmer Olds BAS — Chartered Surveyors —			

Project Title:		264 London Rd Waterlooville PO7 7HG	
----------------	--	---	--

Drawing Title: Proposed Elevations			
------------------------------------	--	--	--

Client			
Dwg No:	19_03_210	Scale	1:100 @ A3
Drawn	AW	Date	August 2021

All dimensions are in millimeters and are to be checked on site. Contact Primmer Olds BAS with any queries and to report any discrepancies.			
---	--	--	--