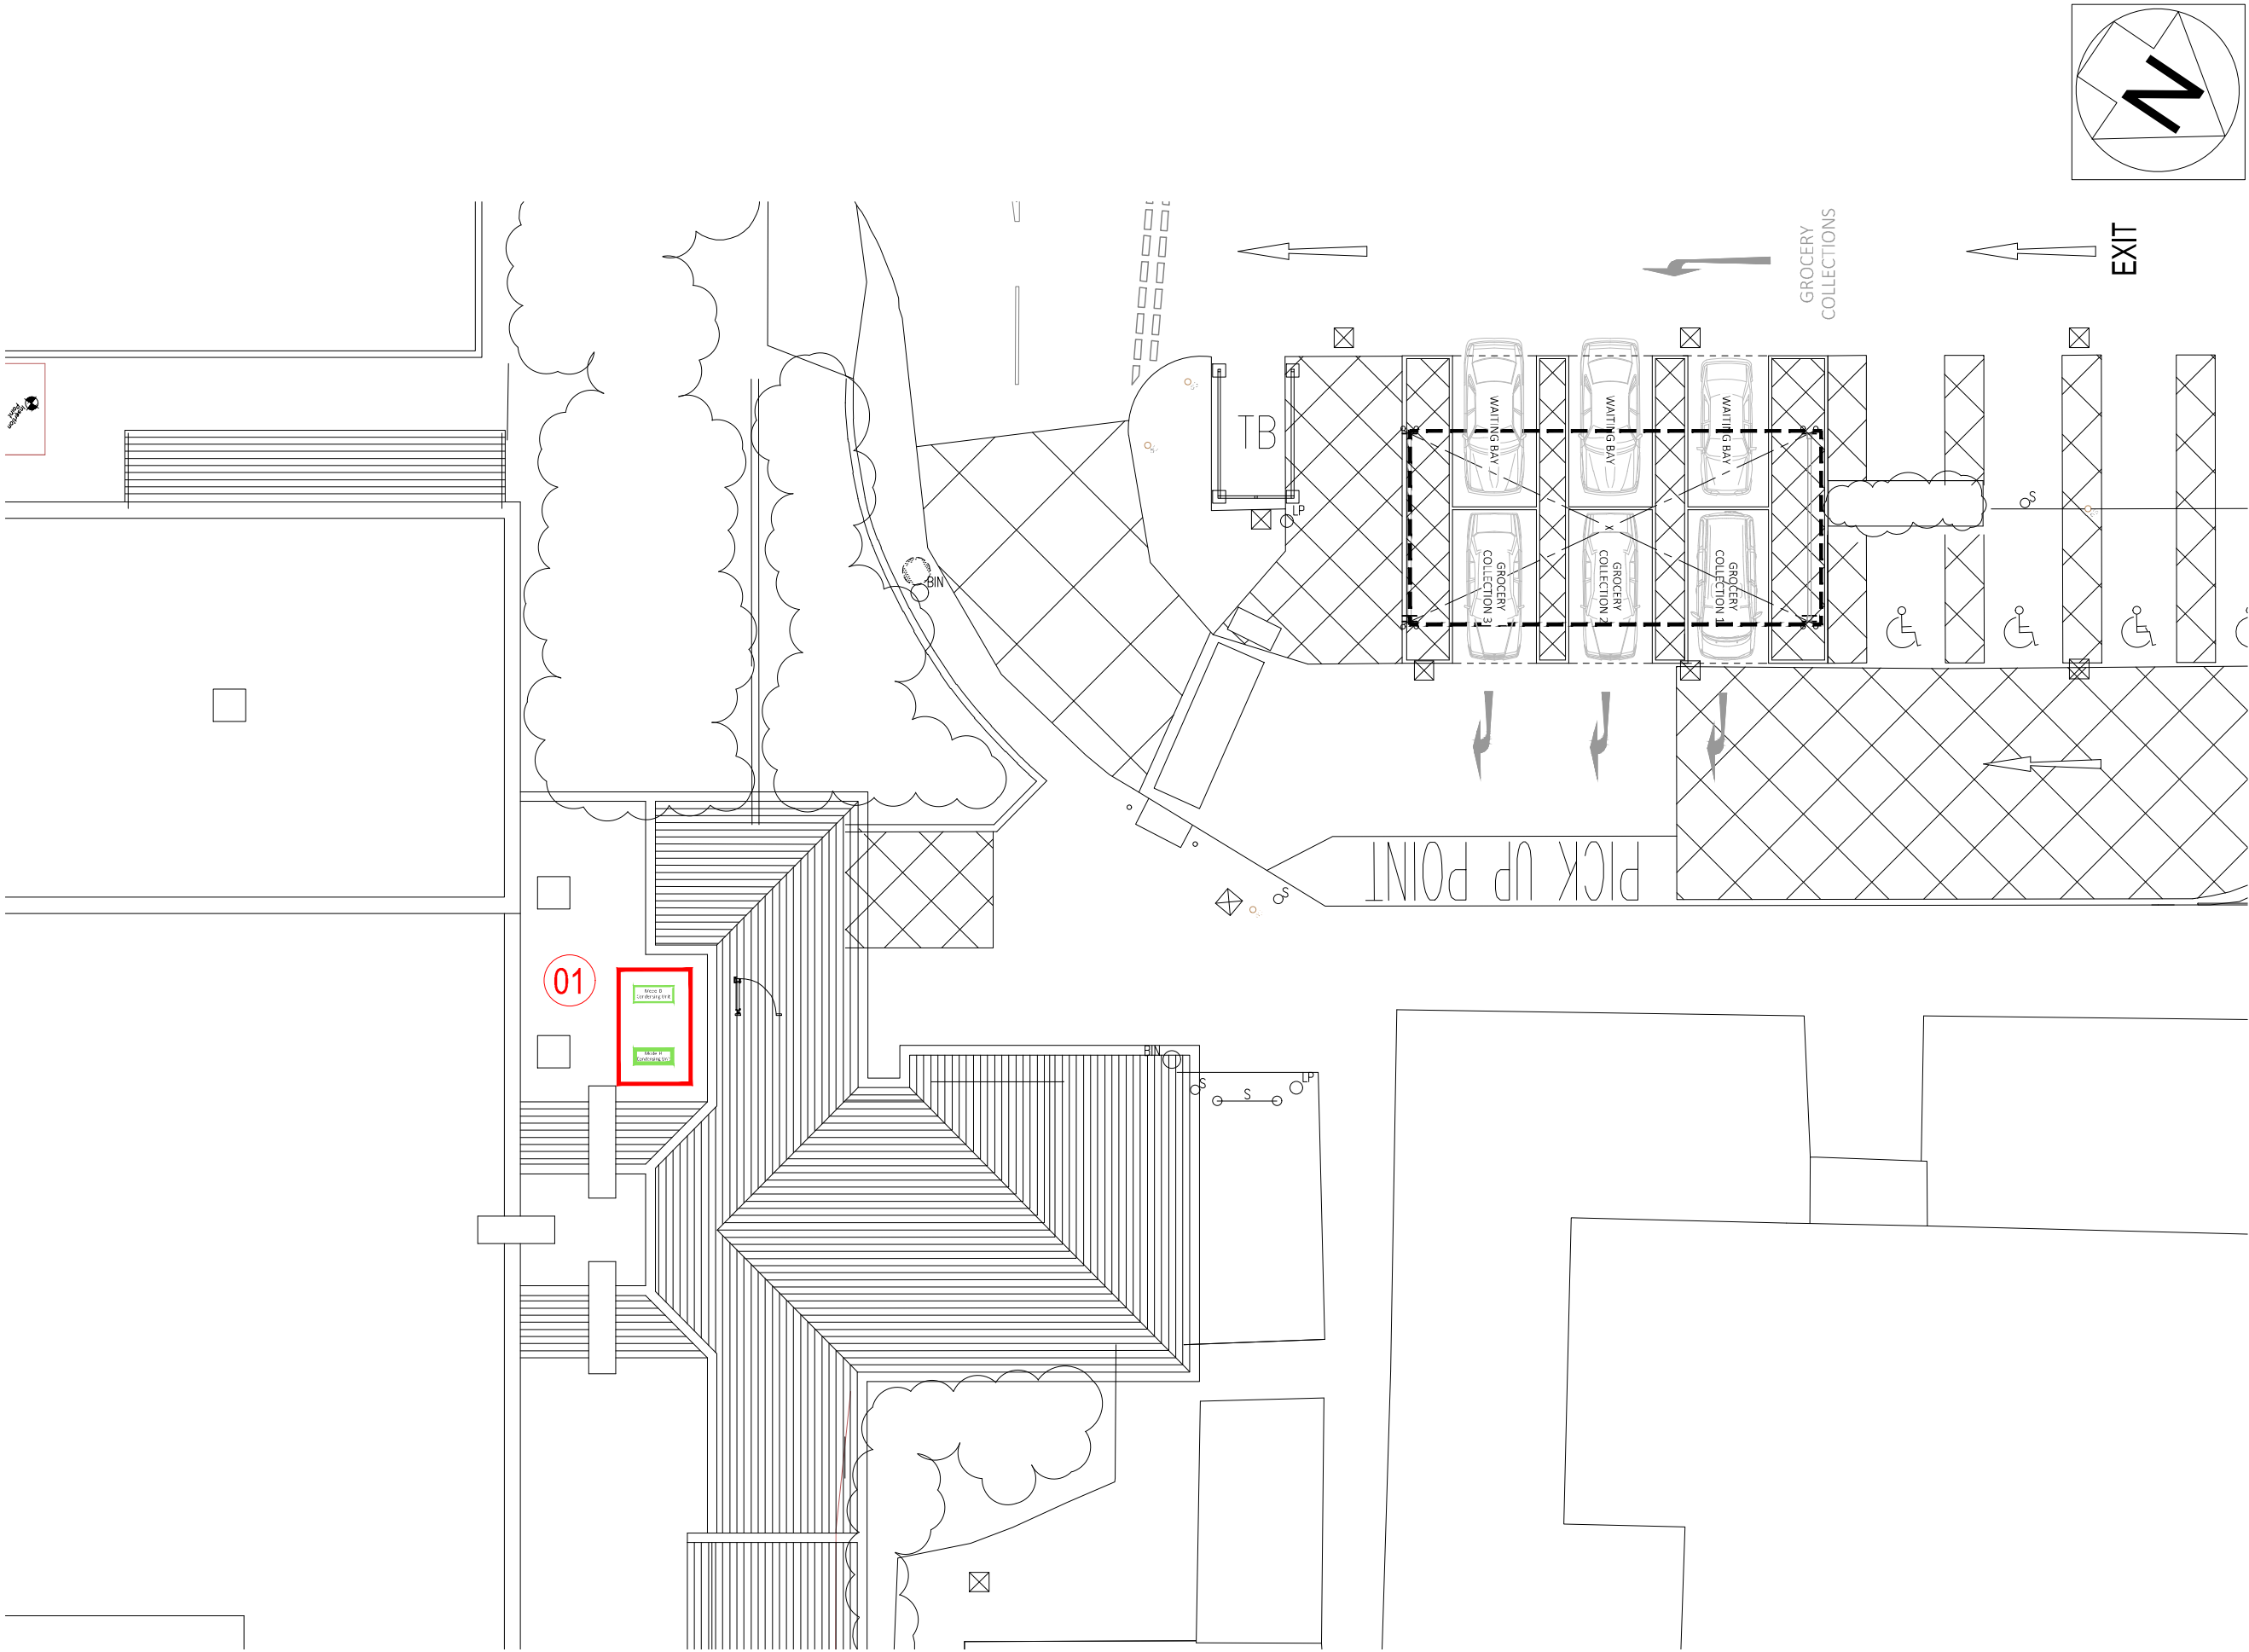


© Whittam Cox Architects - Disclaimer:

This drawing is copyright of WCEC Group Ltd trading as Whittam Cox Architects, and shall not be reproduced nor used for any other purpose without the written permission of the Architects. This drawing must be read in conjunction with all other related drawings and documentation. It is the contractors responsibility to ensure full compliance with the Building Regulations. Do not scale from this drawing, use figured dimensions only. It is the contractors responsibility to check and verify all dimensions on site. Any discrepancies to be reported immediately.
IF IN DOUBT ASK.
Materials not in conformity with relevant British or European Standards/Codes of practice or materials known to be deleterious to health & safety must not be used or specified on this project.

NOTES :

This drawing is for planning purposes only.

Planning Application Boundary

Proposed works

1. New external condenser units with all associated works.



PROPOSED NEW PLANT LOCATION:
Proposed plant location. Allow for new roof pro platform system and new penetrations in existing roof building up with associated repairs

11/05/21 First Issue TH / SJS

PLANNING

No. Date Description Drawn/Check By
CLIENT

ASDA

PROJECT
PROPOSED PLANT WORKS
ASDA WATERLOOVILLE

TITLE
PROPOSED SITE LAYOUT PLAN

DRAWING STATUS
PLANNING

DRAWN TH CHECKED SJS

SCALE 1:200 @ A3

DATE MARCH 2021

Whittam Cox
ARCHITECTS
Chesterfield / 01246 260261
London / 020 3388 0019
Leeds / 0113 468 2450
whittamcox.com

JOB NO. DRAWING NO. REV
200670 PL_03 -