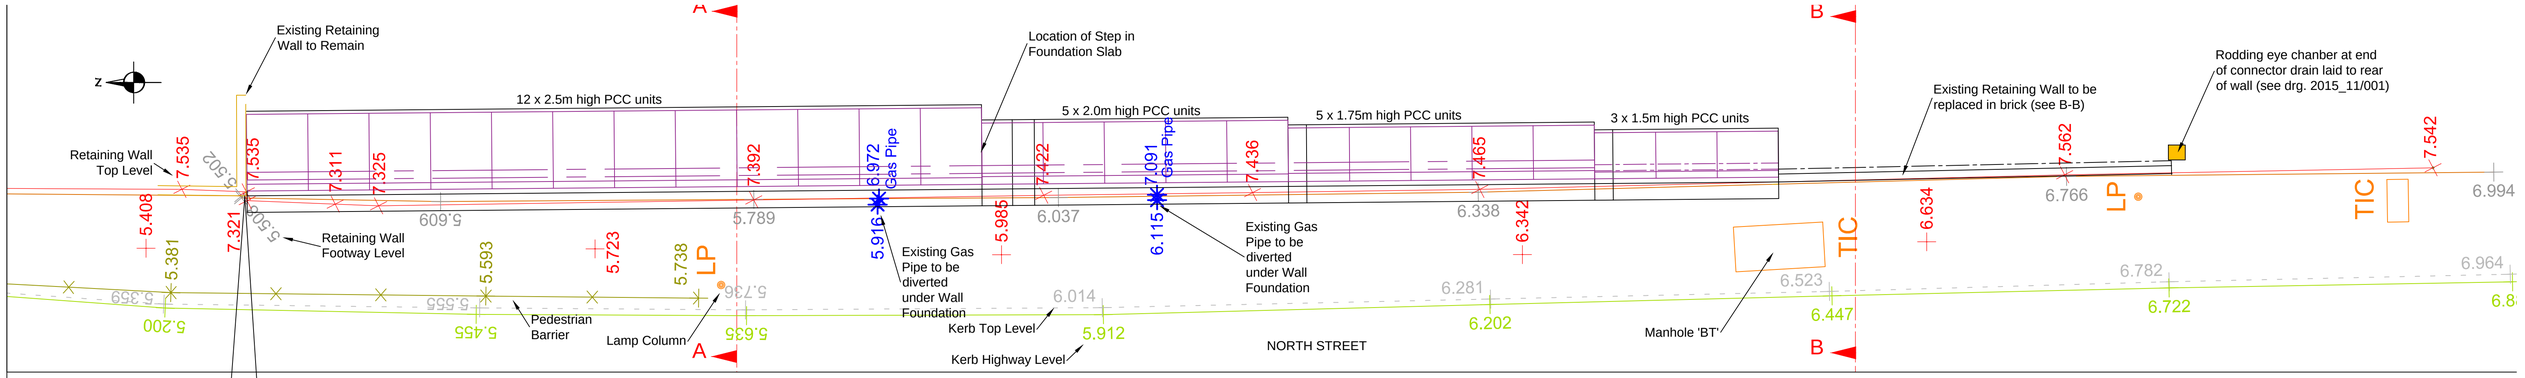

NEW RETAINING WALL PLAN SCALE 1 : 50

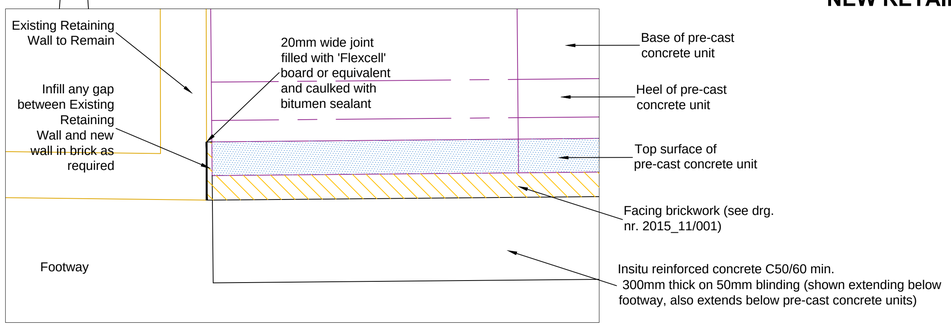

DETAIL PLAN AT INTERFACE WITH EXISTING WALL SCALE 1 : 10

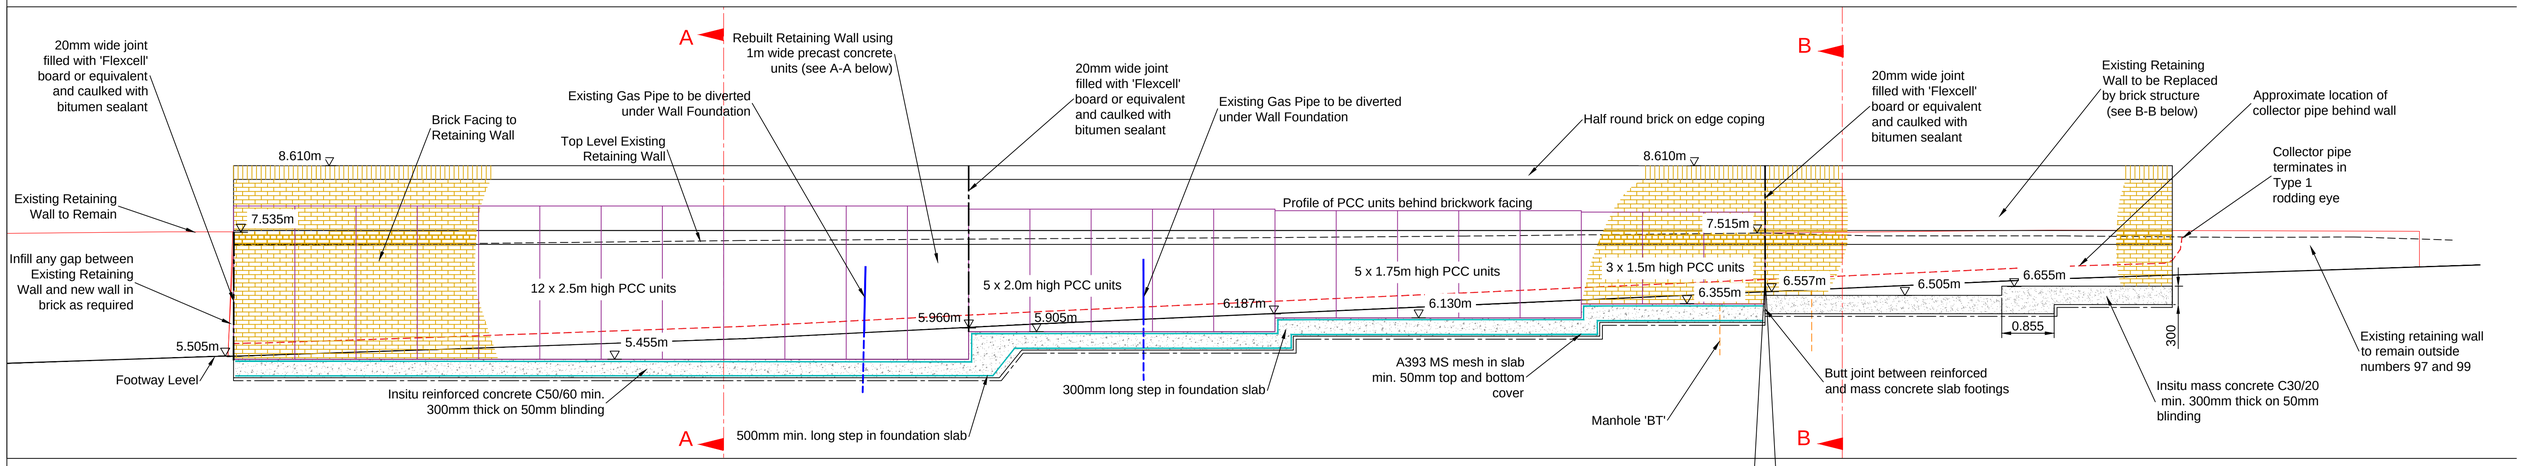

NEW RETAINING WALL LONG SECTION SCALE 1 : 50

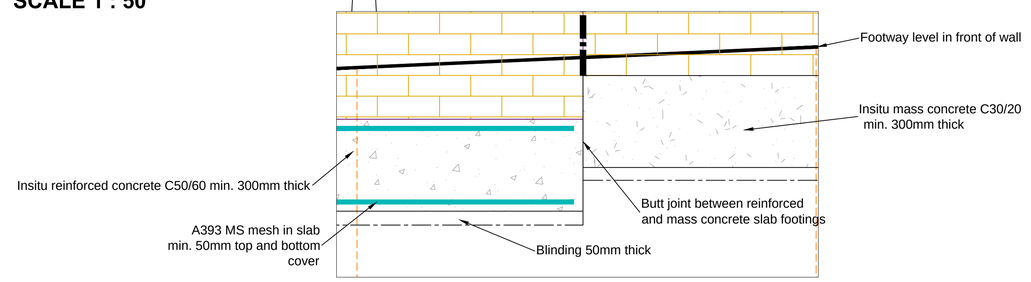

DETAIL SECTION AT SLAB JOINT SCALE 1 : 10

Havant BOROUGH COUNCIL
Planning
Civil Engineering and Landscape Team

Public Service Plaza
Civic Centre Road
Havant. Hants. PO9 2AX
Telephone: (023) 9247 4174
Email: customer.services@havant.gov.uk
Internet: www.havant.gov.uk

NOTES:-

- All dimensions in metres unless otherwise specified.
- All Levels are metres AODn.

Reproduced from the Ordnance Survey Digital Data with the permission of the Controller of HMSO, Crown Copyright Reserved 2015, Licence No 0100019217

REV	DESCRIPTION	DATE	NAME	CHECK
B	Revised extent	18/8/16	SM	AC
A	Concrete grade	21/7/15	SM	--

TITLE: NORTH STREET, EMSWORTH RETAINING WALL REPLACEMENT PLANS AND LONG SECTION

DRAWN BY	CHECKED BY	DRG No.
SJM	AC	2015_11/003B
DATE: 18/08/2016		DIR NAME
SCALE: AS SHOWN		CAD NAME