


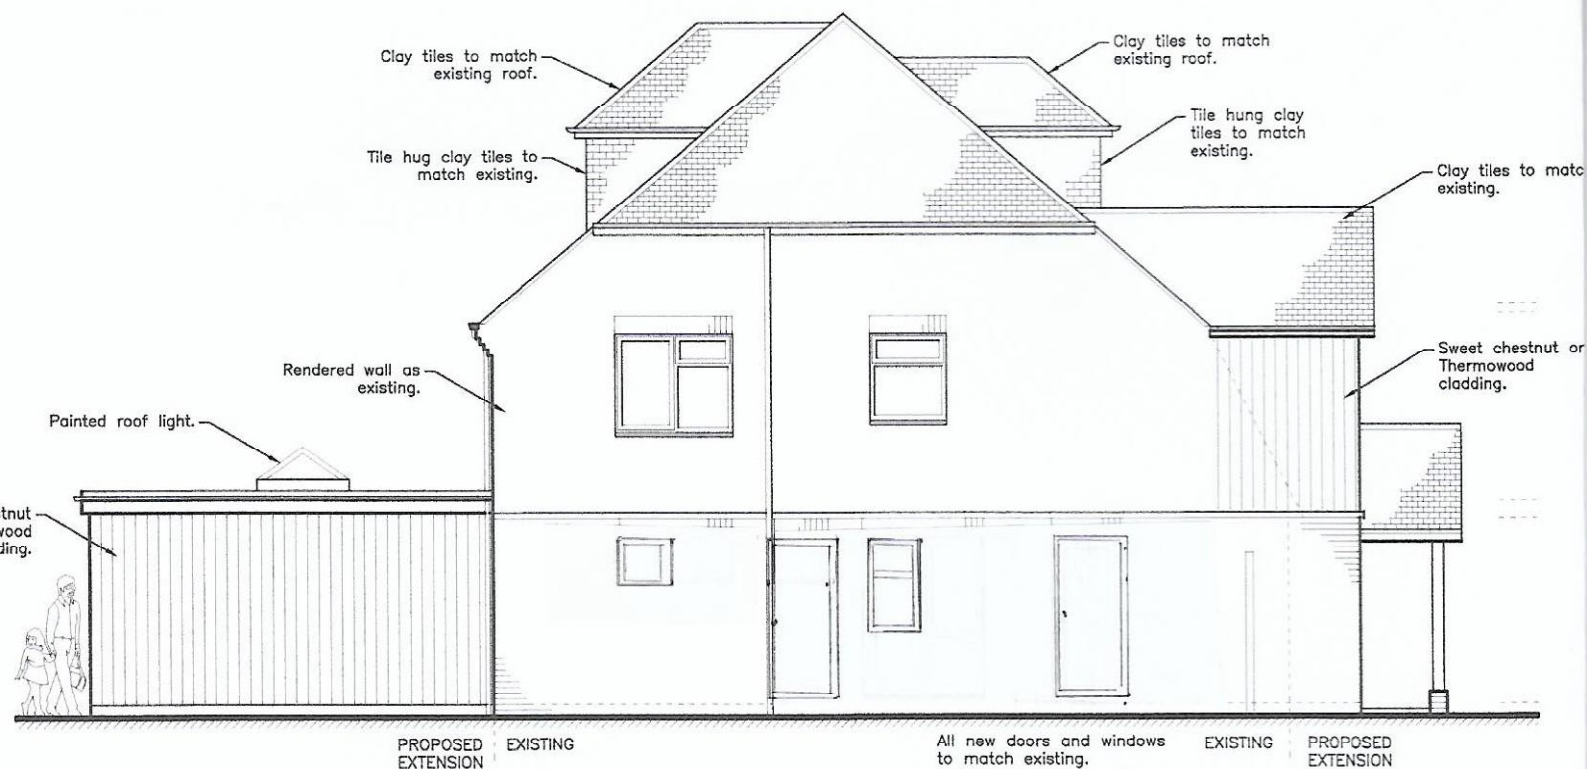

PROPOSED EAST ELEVATION
REF. NO.: 27-E



PROPOSED WEST ELEVATION
REF. NO.: 27-W

