

Second Floor - 32 - 48 Wellesley Court

Note :- Building to be Fire Protected during construction to protect fire spread to neighboring properties

Note:- all dimensions are to external brickwork line, this drawing is to be read in conjunction with co-ordinate setting out drawing
No 27960-WD-101
all unless noted otherwise

Note:- Second floor FFL=45.30

Dendrotoxicity probe


for cut bricks

Dendrotoxicity probe

for air intake and extract through brick walls see doc 27960-WD-40 for vertical heights

1 m min

Plot 2 Postal are
the same
Entrance to Flats

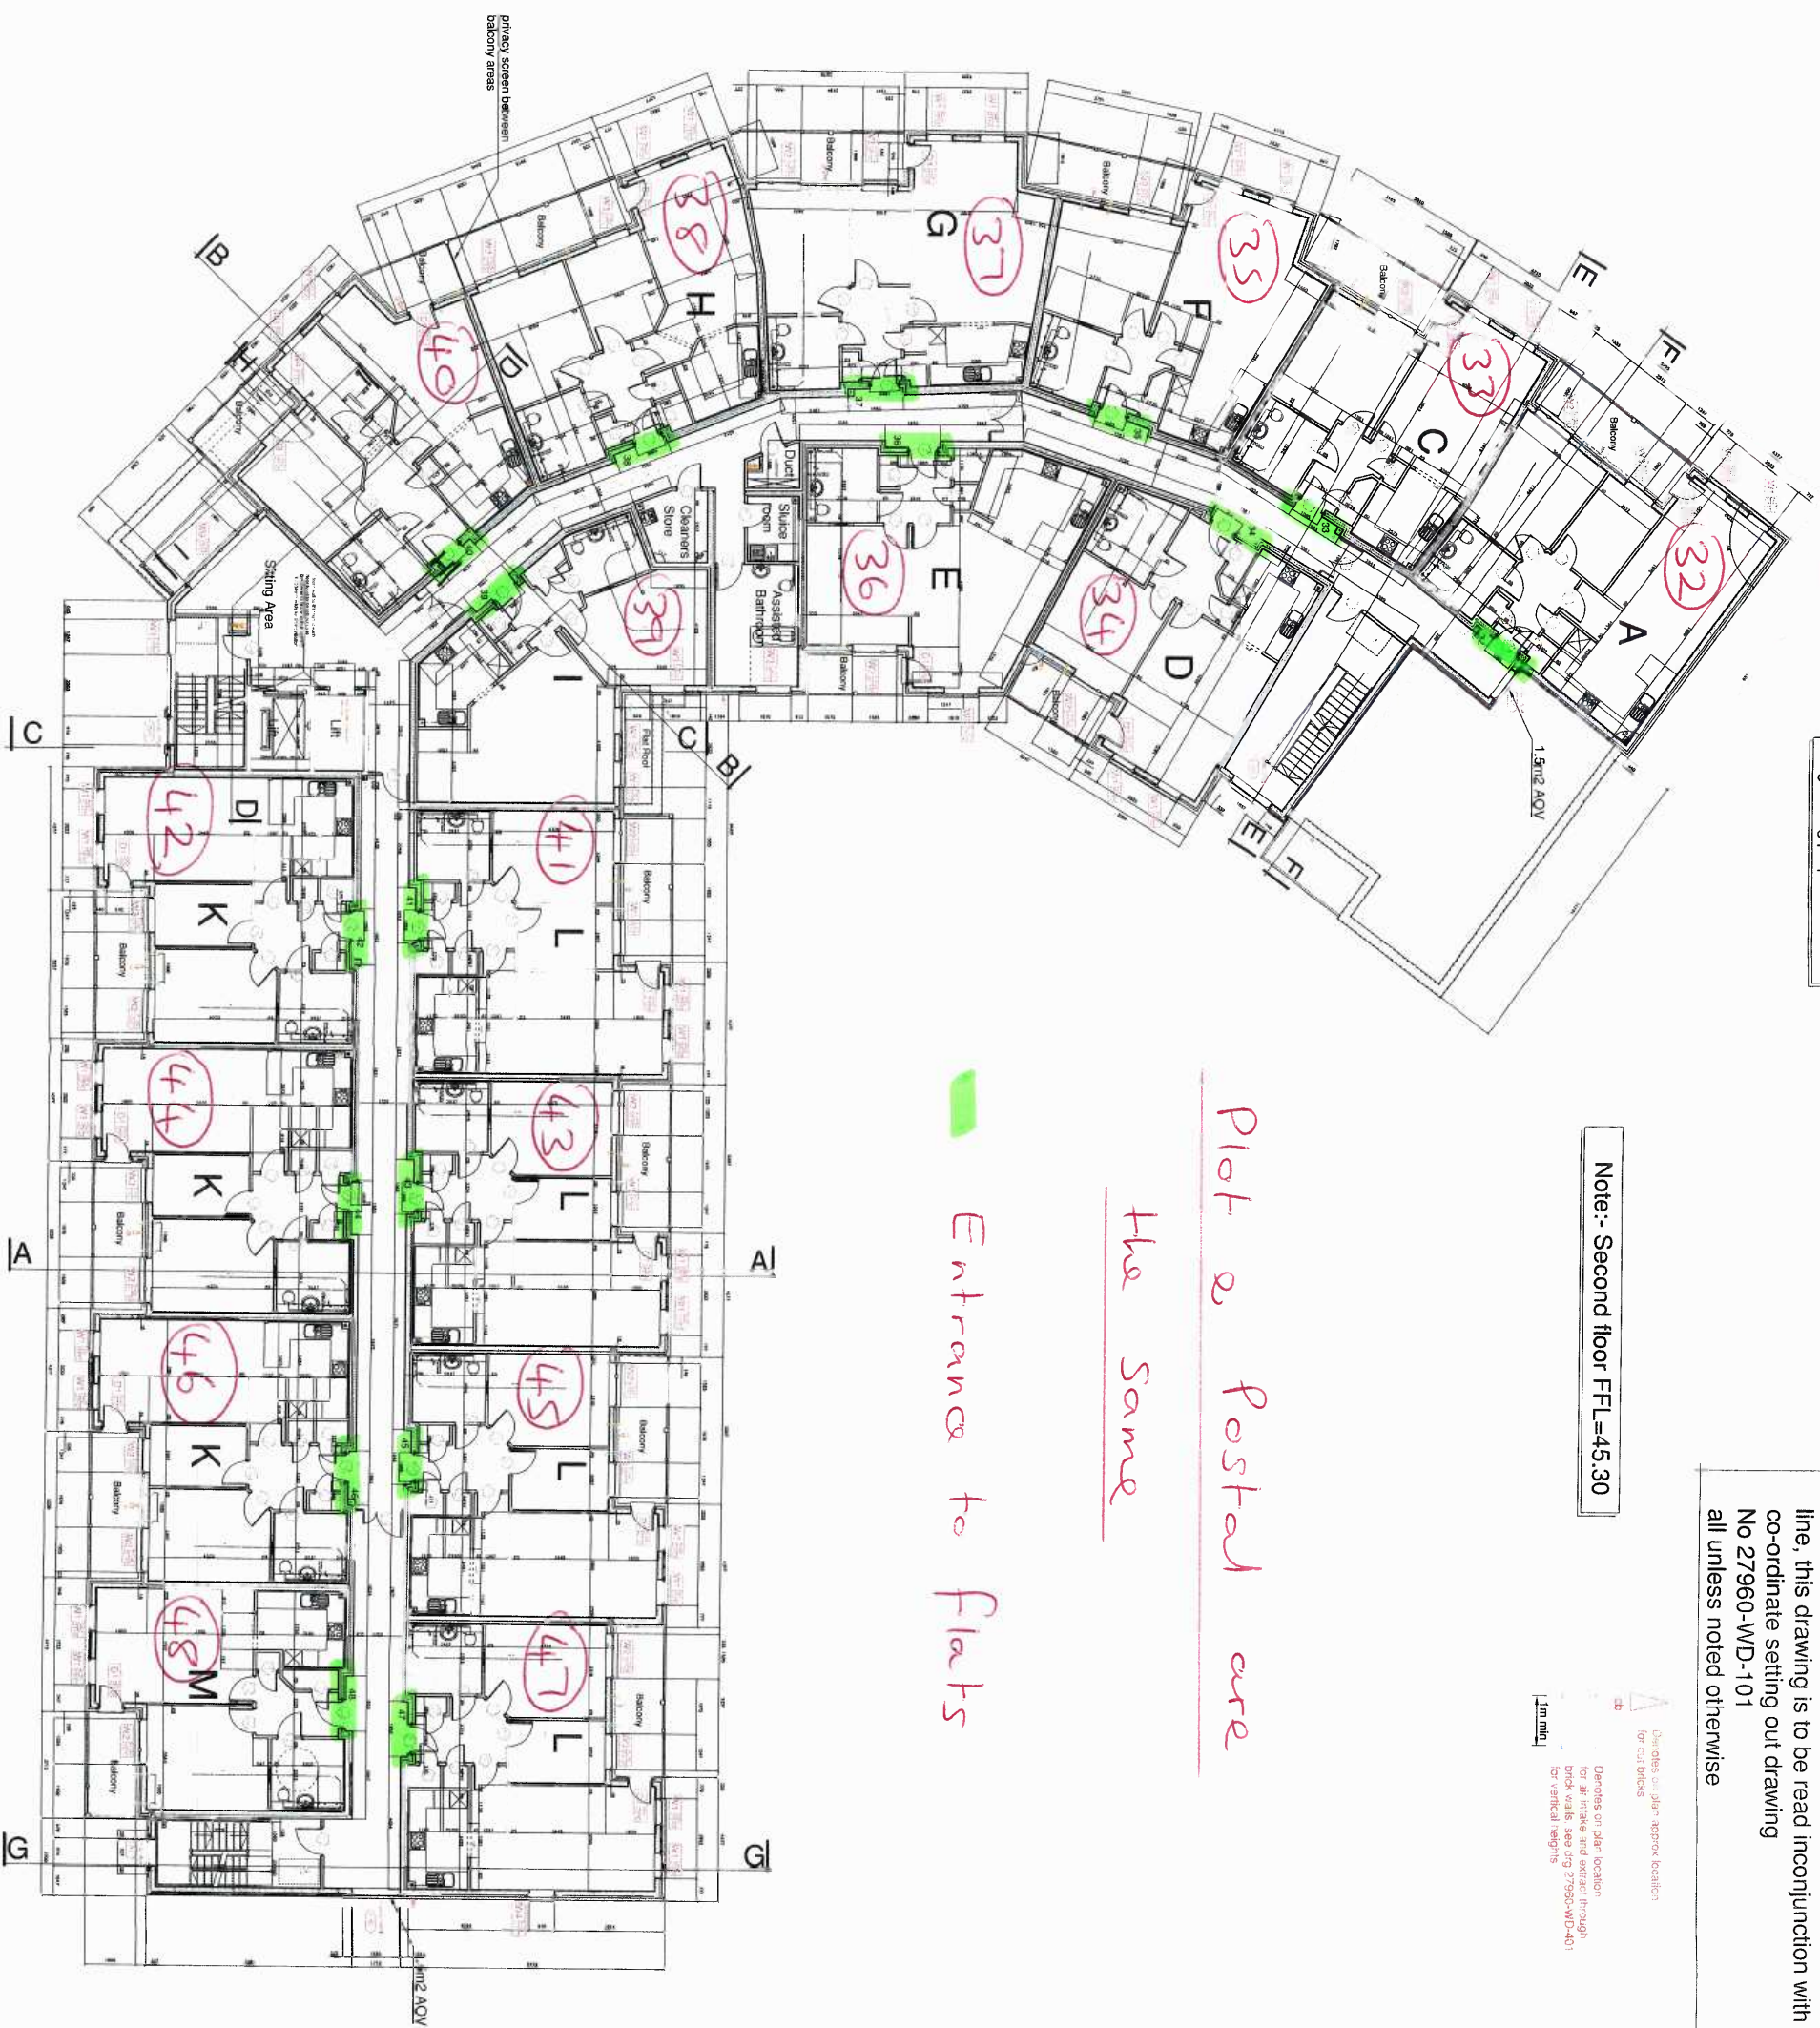

notes

the drawing is the copyright of the pdp architect. The drawing is not to be reproduced in any form or used for the execution of works without the permission.

all dimensions to be checked on the plot to commencement of construction works and the architect notified of any discrepancy.

figure dimensions are to be used in preference to scaled dimensions.

no deviation from the drawing will be permitted without prior consent of the architect.

all drawings are prepared subject to a full measured and structural survey of the buildings and site.

all structural work is subject to the appointment of a structural engineer to confirm and agree the structural proposals.

on prompt licence no. 100292443.

health & safety:
exceptional risks involving specific methods of construction or exceptional maintenance issues;

NO SIGNIFICANT RISK

revision	notes	date	drawn/checked
----------	-------	------	---------------

N	assisted bathroom window flipped	O
01.10.15	RUN	HM
06.10.15	RUN	HM

M	lift shaft wall moved	03.09.15	RUN	HM
---	-----------------------	----------	-----	----

BUILDING REG'S



pdp architecture 1/p

chartered architects town planning
interior design consultants

2 beechworth road havant

hampshire po9 lax
tel 023 9248 1100

fax 023 9247 5050
email ndn@ndn-architects.co.uk

emma.pap@pop.uncnecus.co.uk

www.pap-architects.co.uk

project
DIKES MEADOW

DOKEO MEADOV

WAIERLOOVILLE

PROPOSED EXTRA CABE

GA Plan at 2nd Floor

[illegible]

drawn	checked
BFS	HM

date	status
4 1 04 45	Bill Ding Bee's

14.01.15	BUILDING REGS
----------	---------------

a1 scale	a3 scale	
1:125	1:250	27960-WD-130