




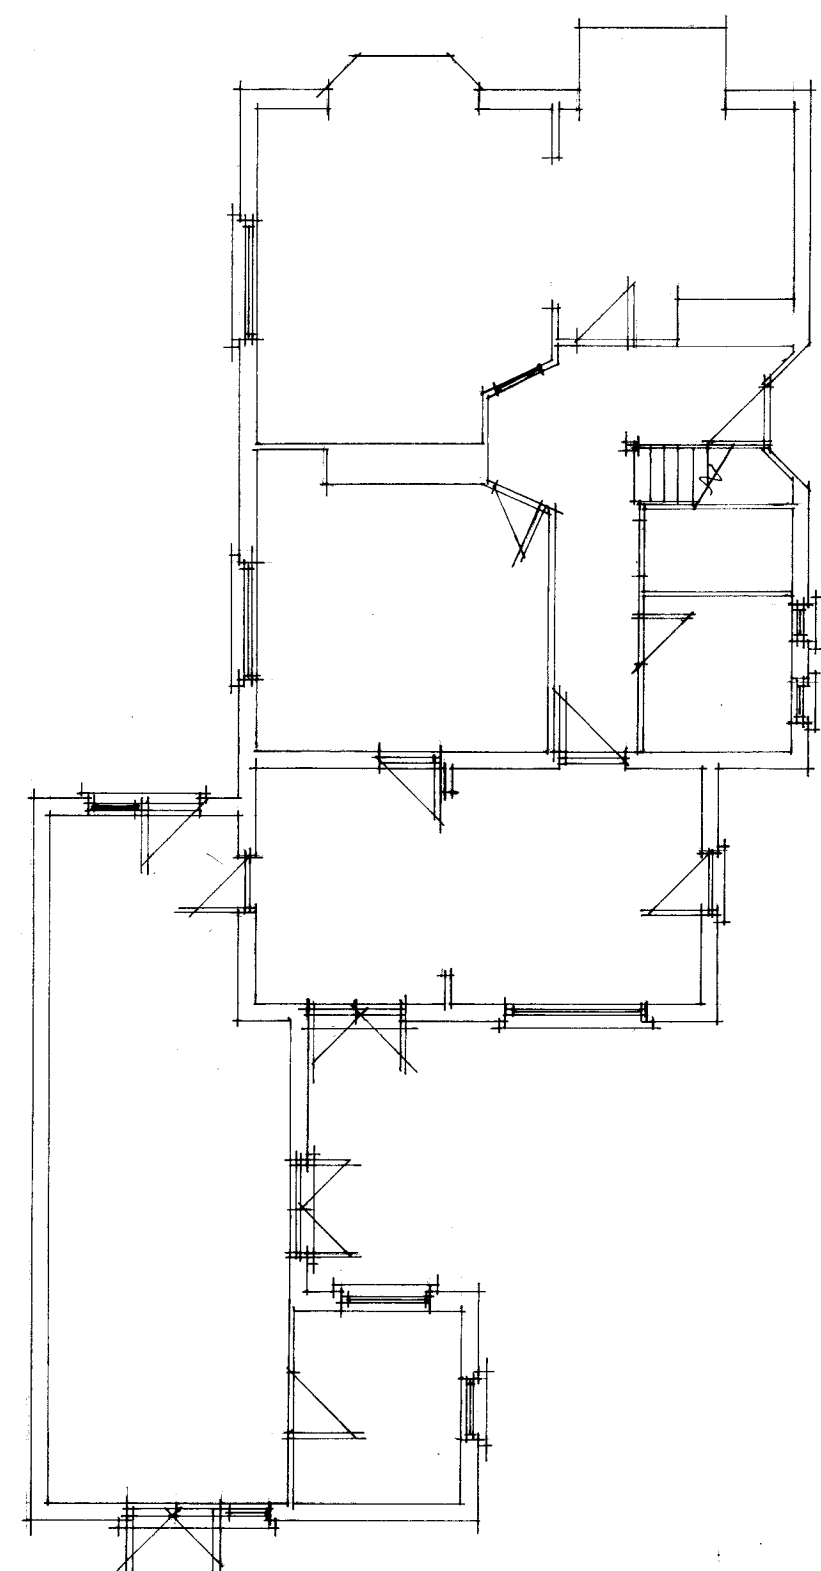


existing ground floor

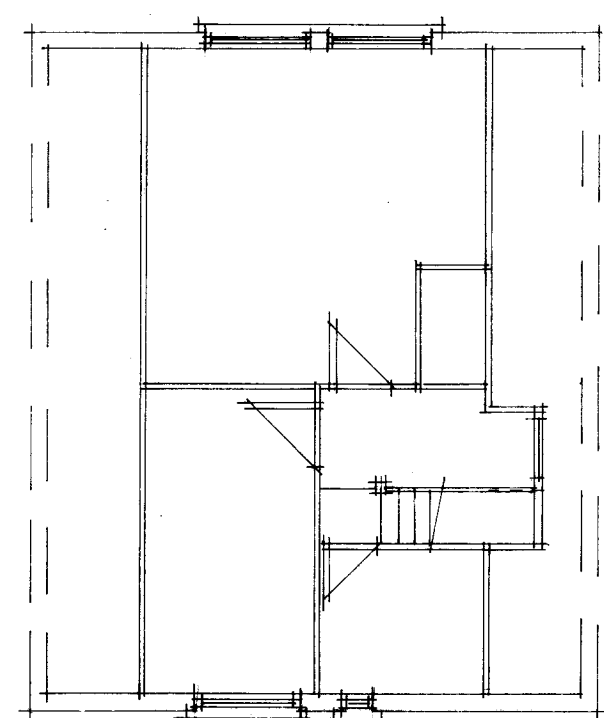


existing first floor

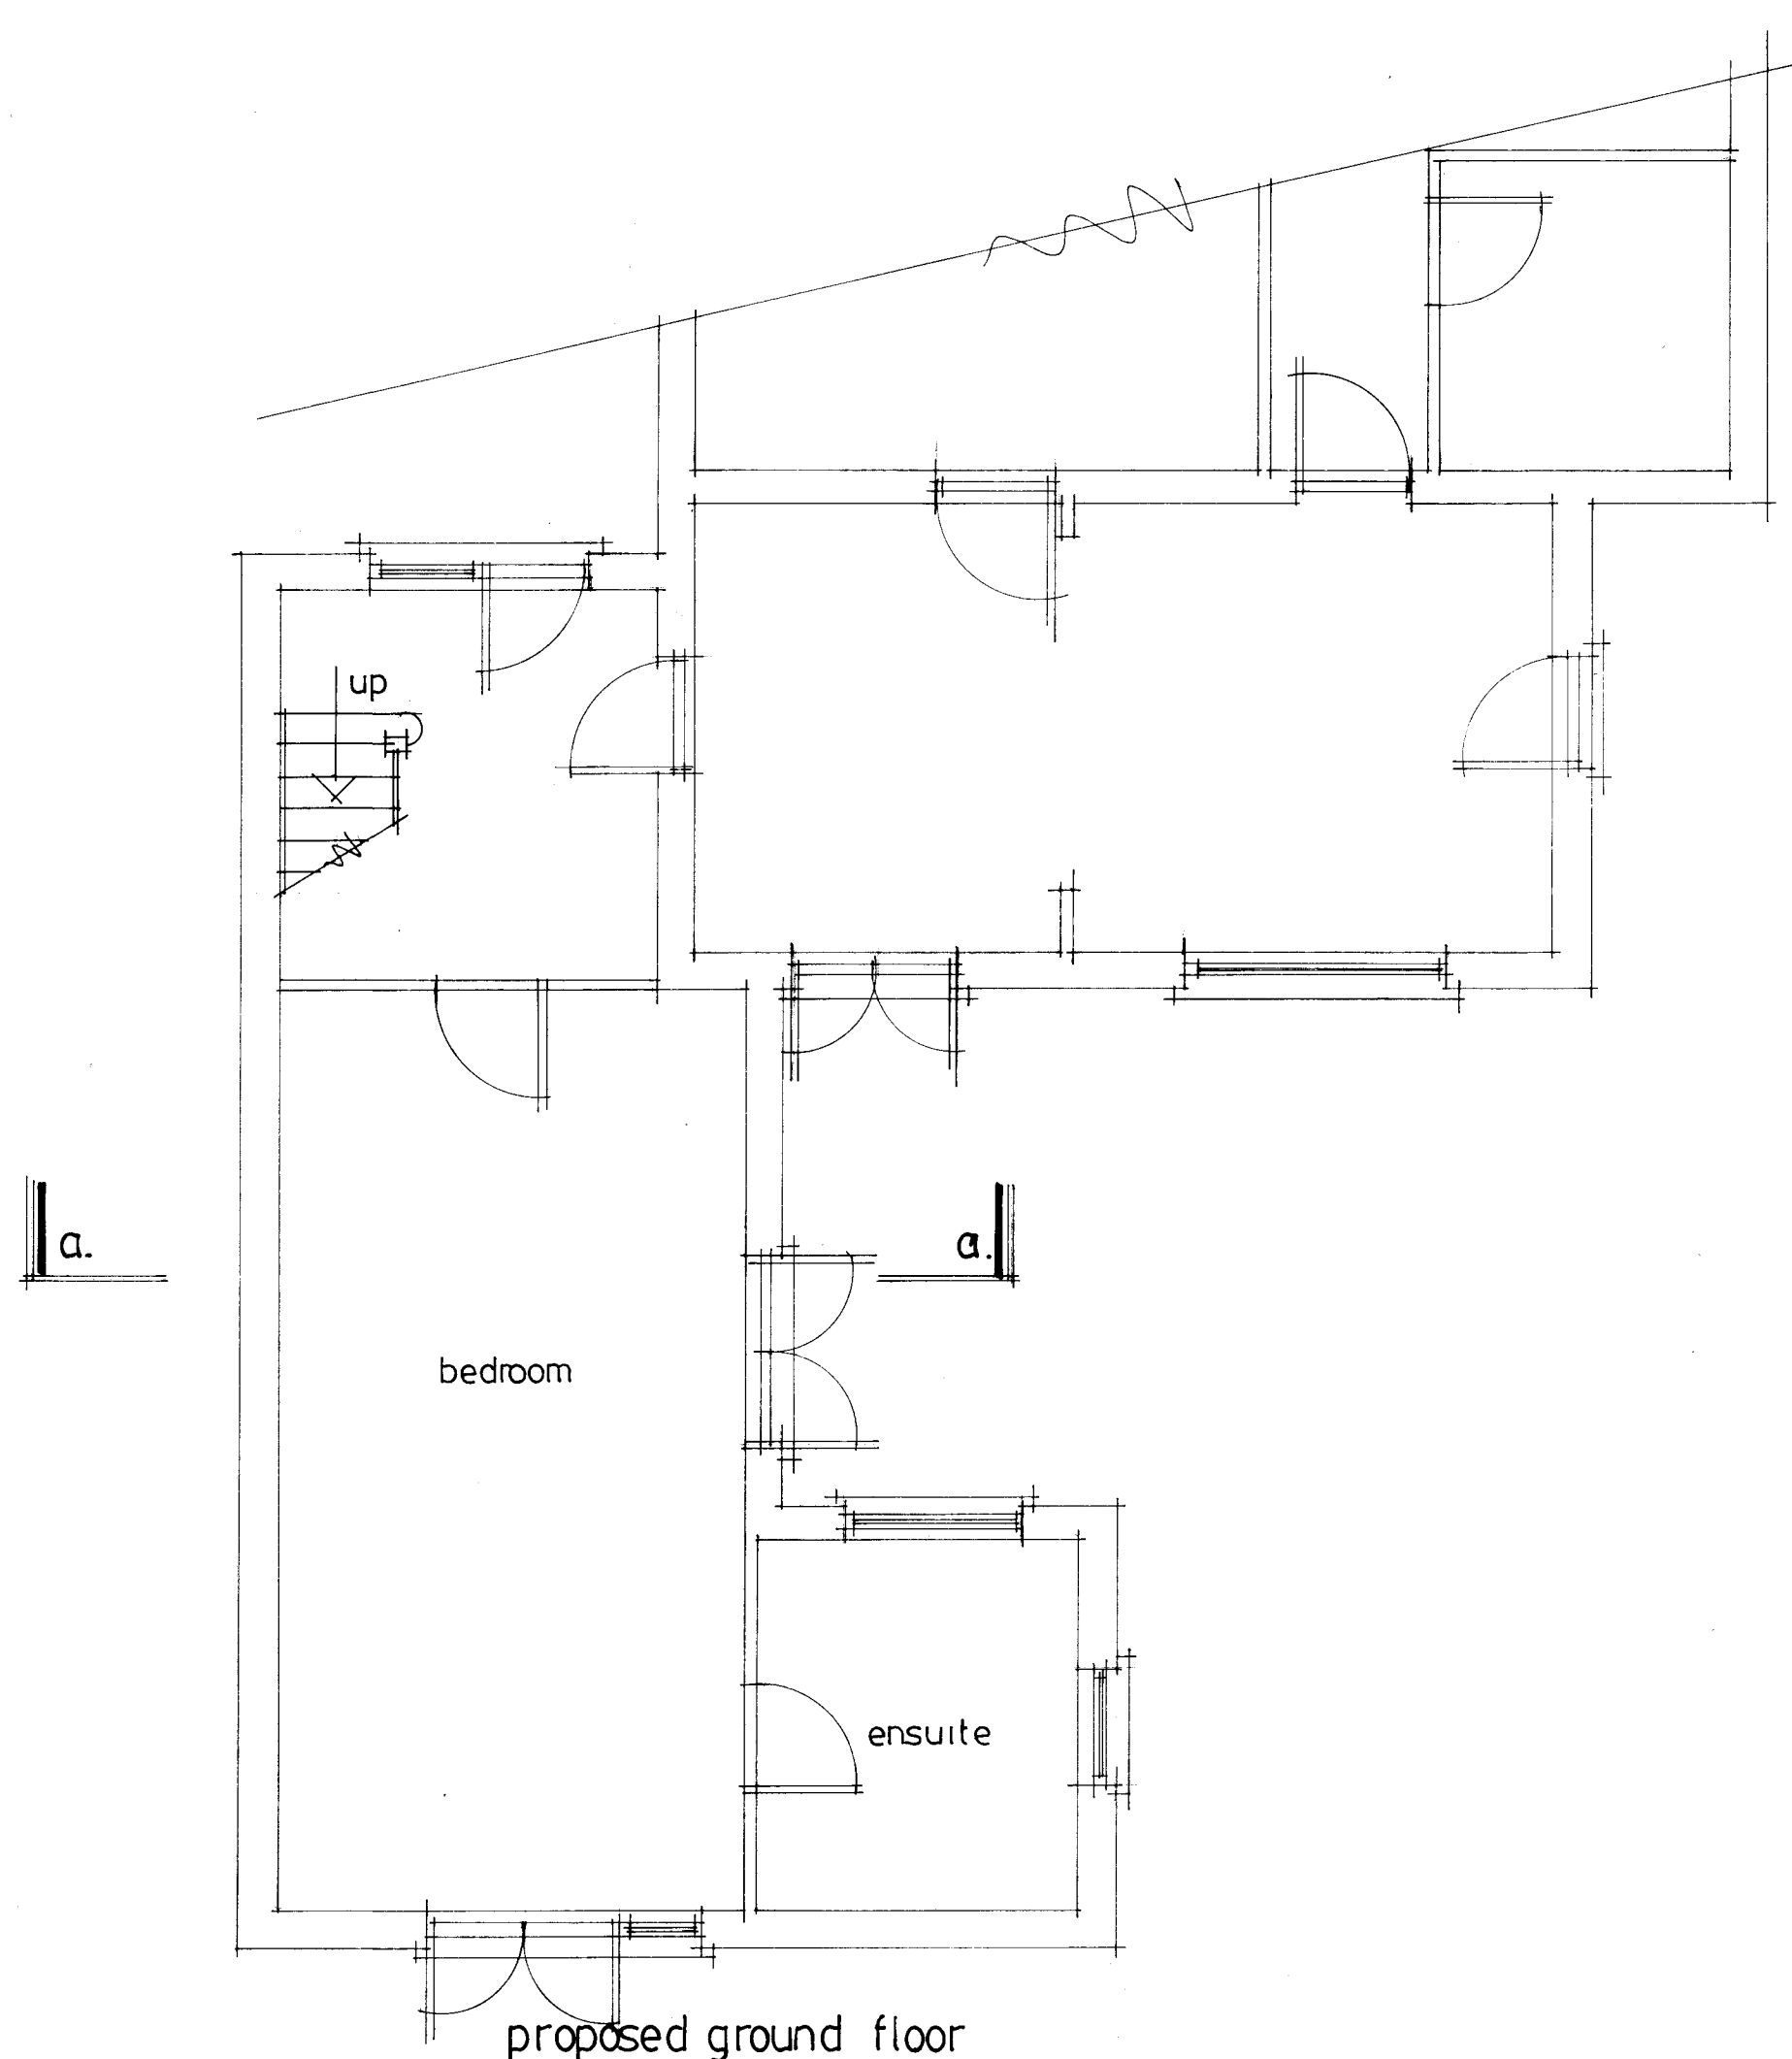


proposed ground floor

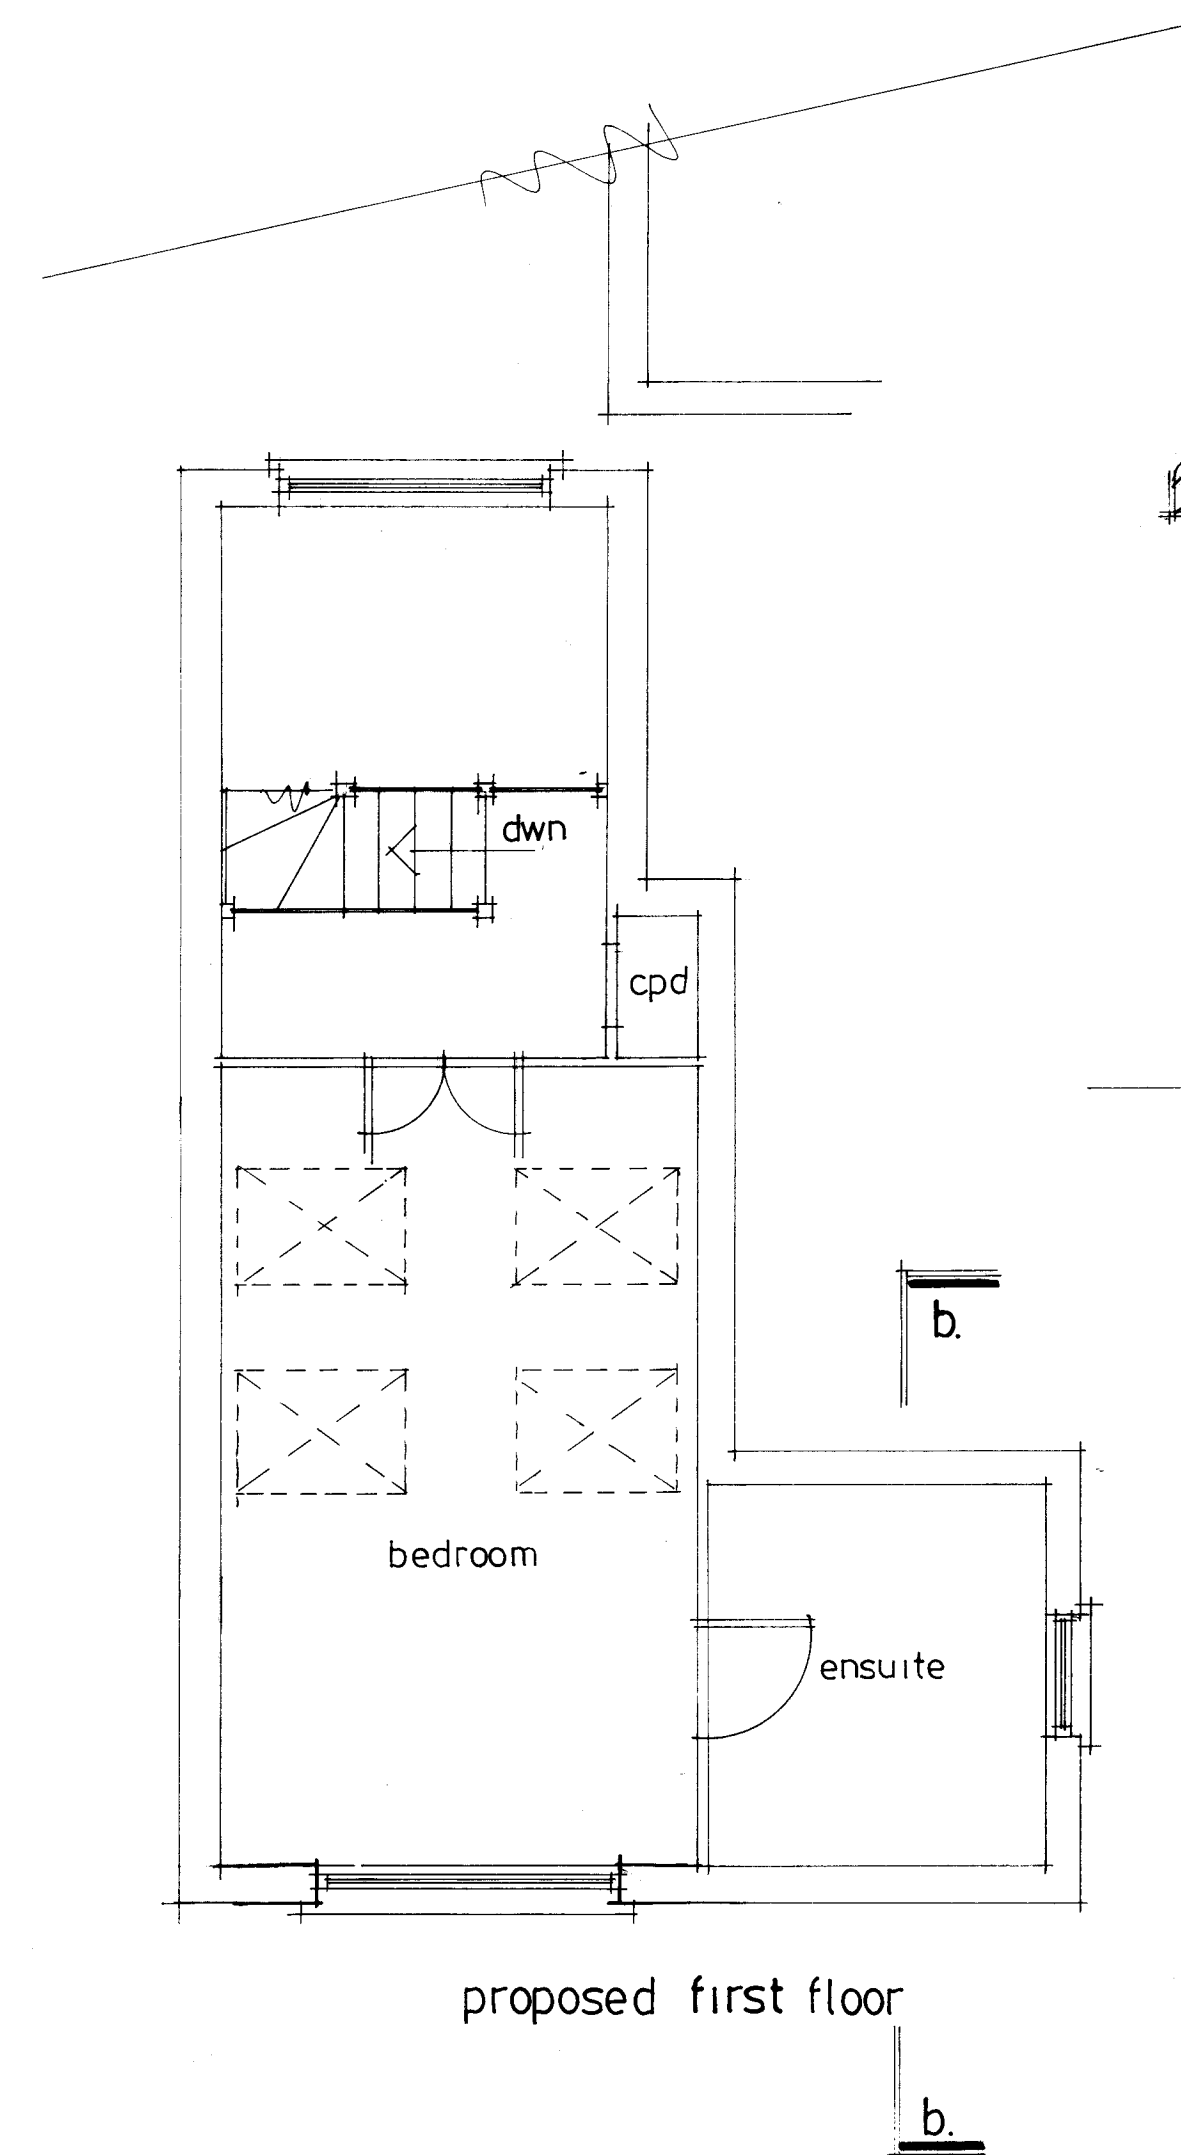


proposed first floor

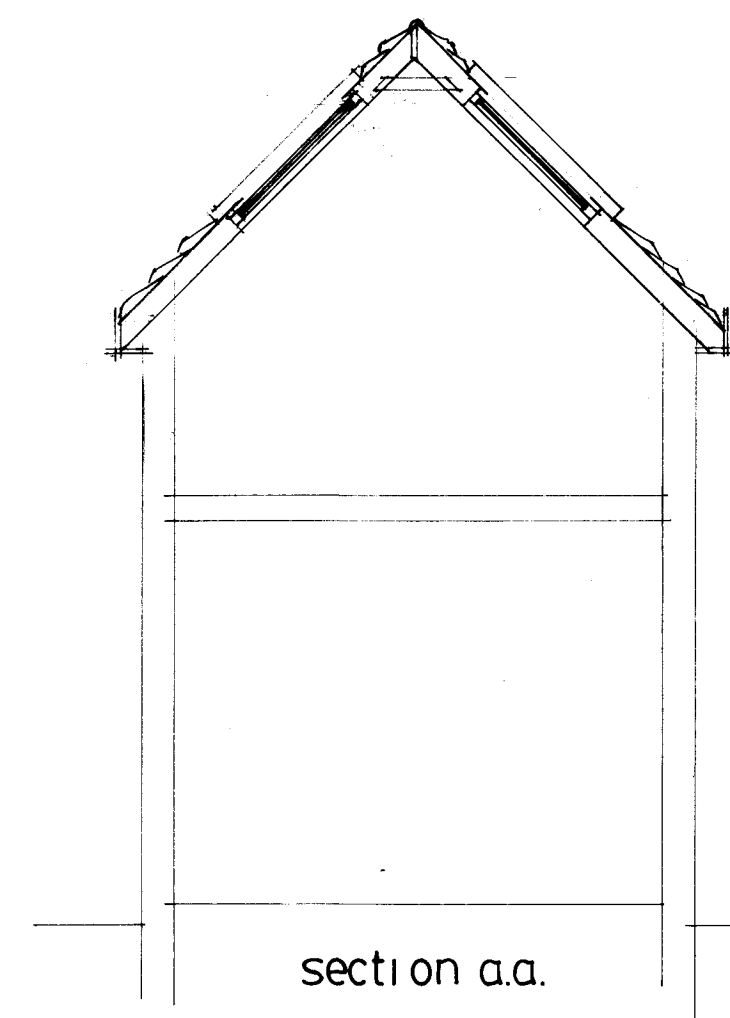


section a.a.

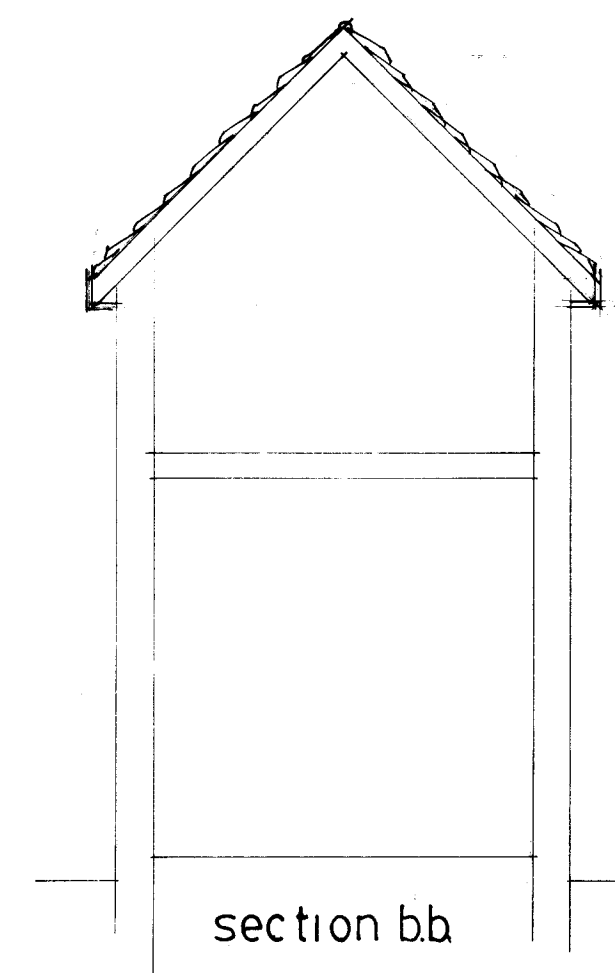


section b.b.

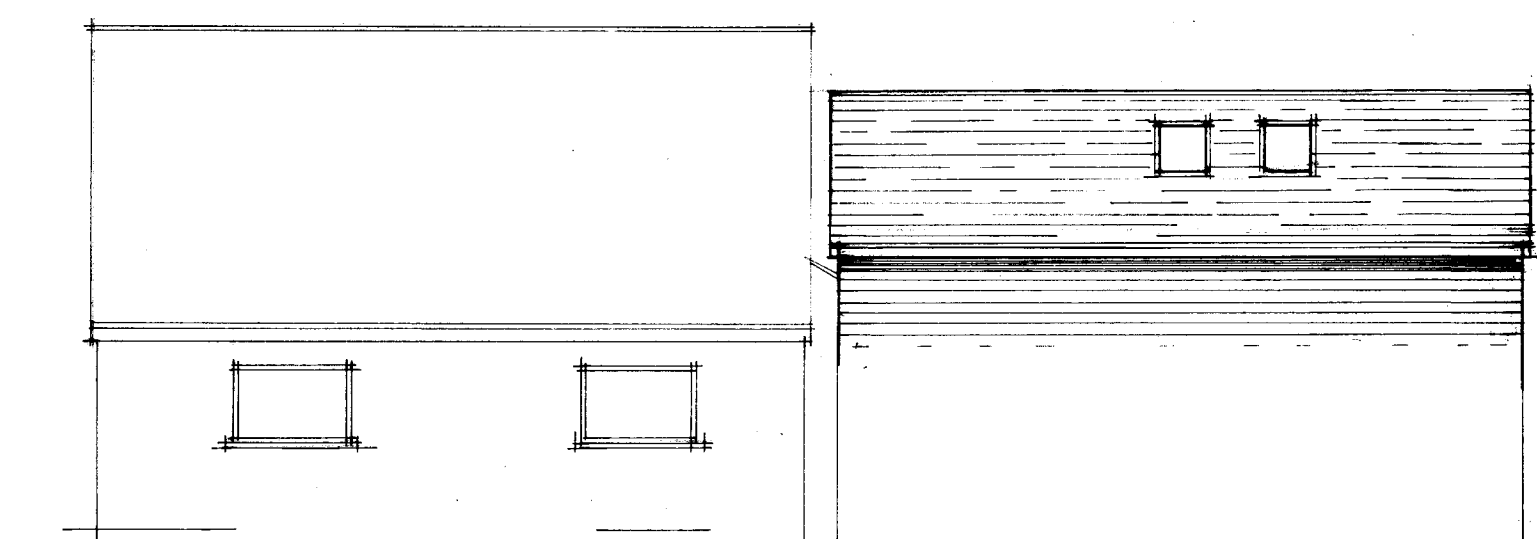


proposed side

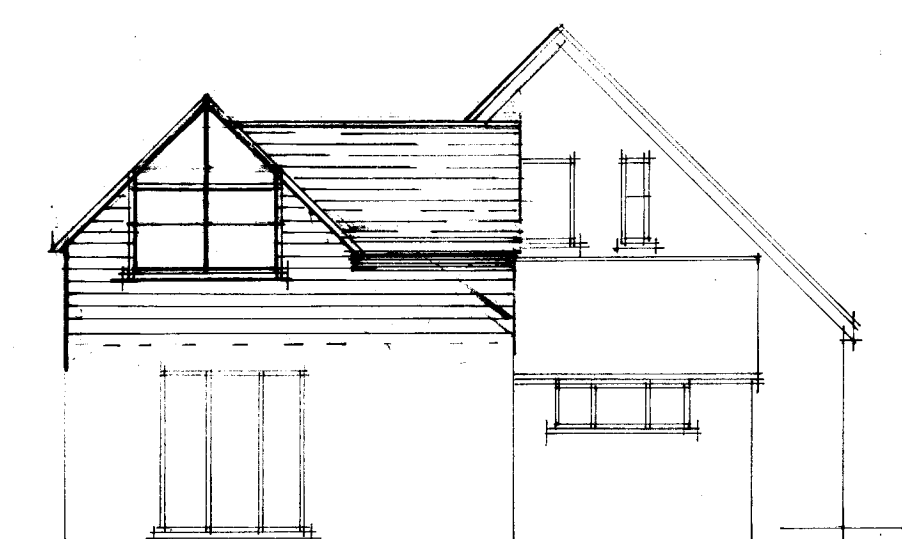


proposed rear

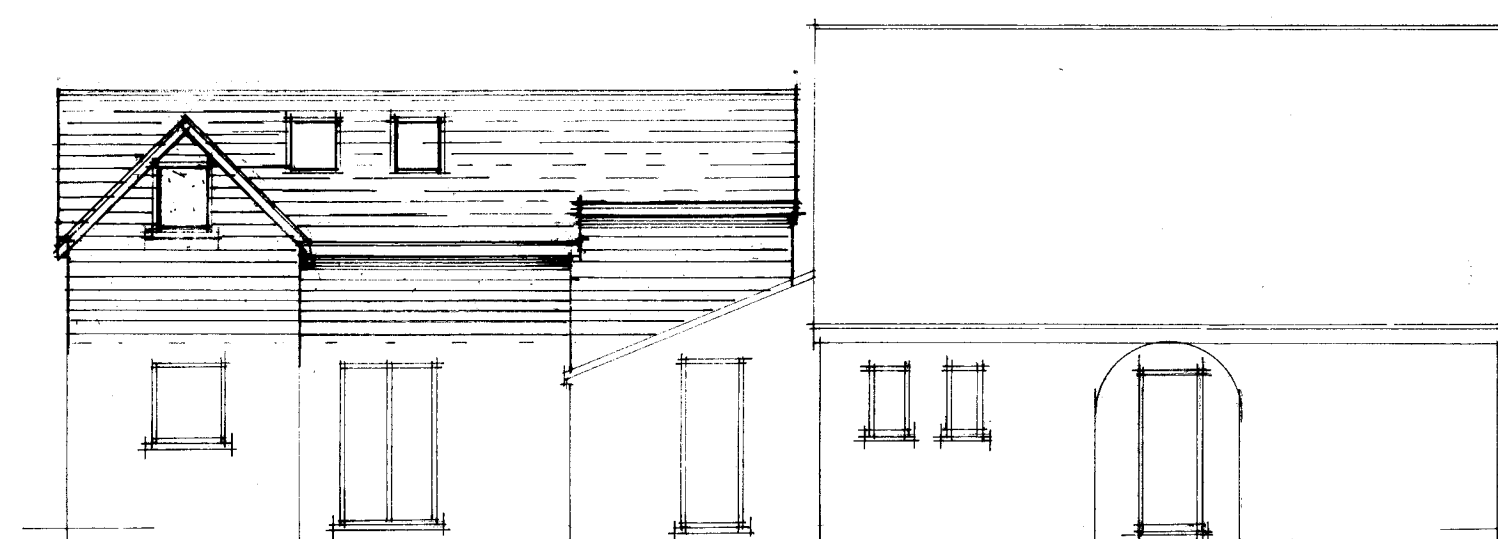


proposed side

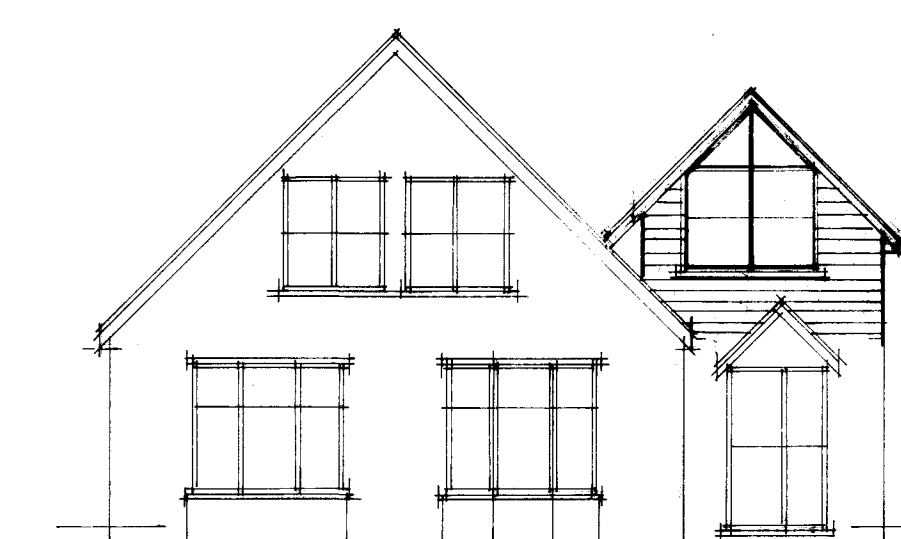


proposed front

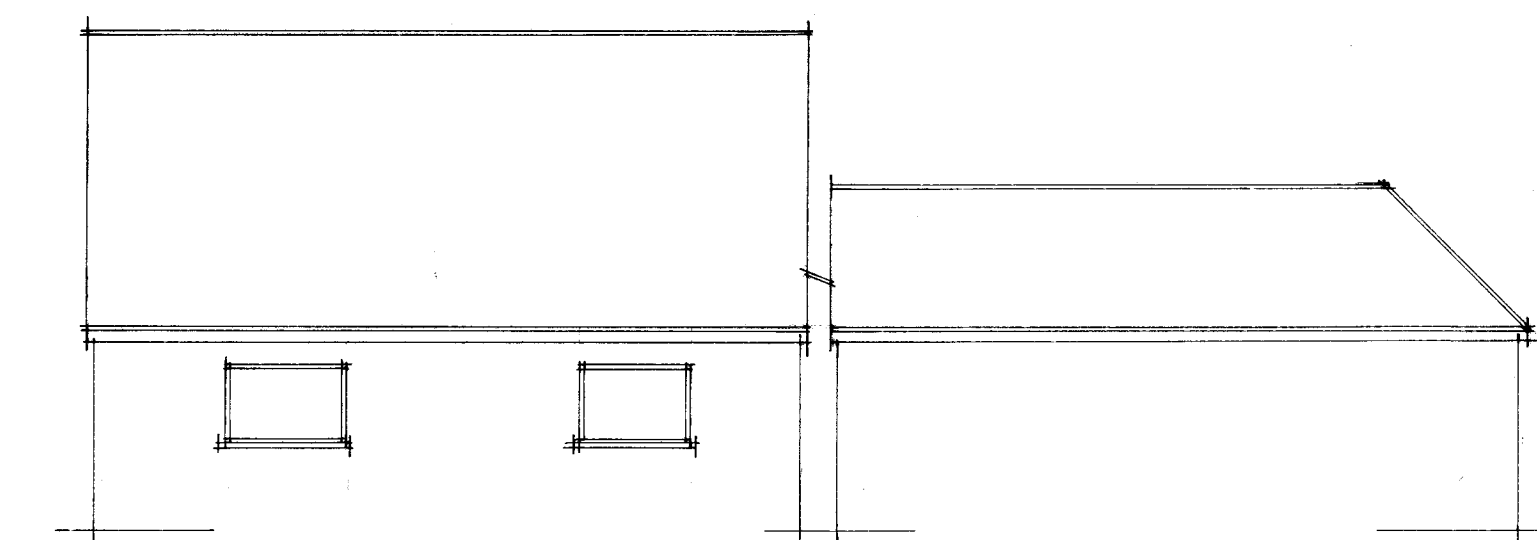


existing side

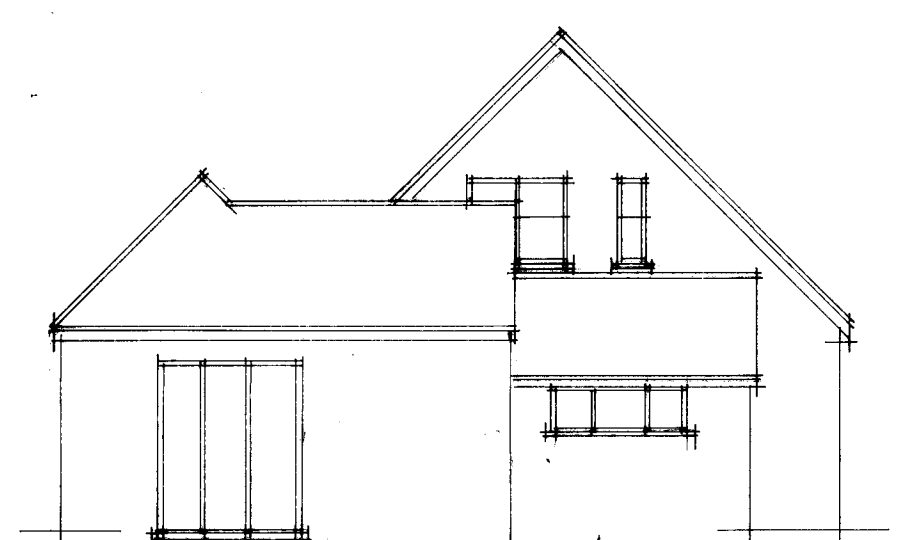

existing rear

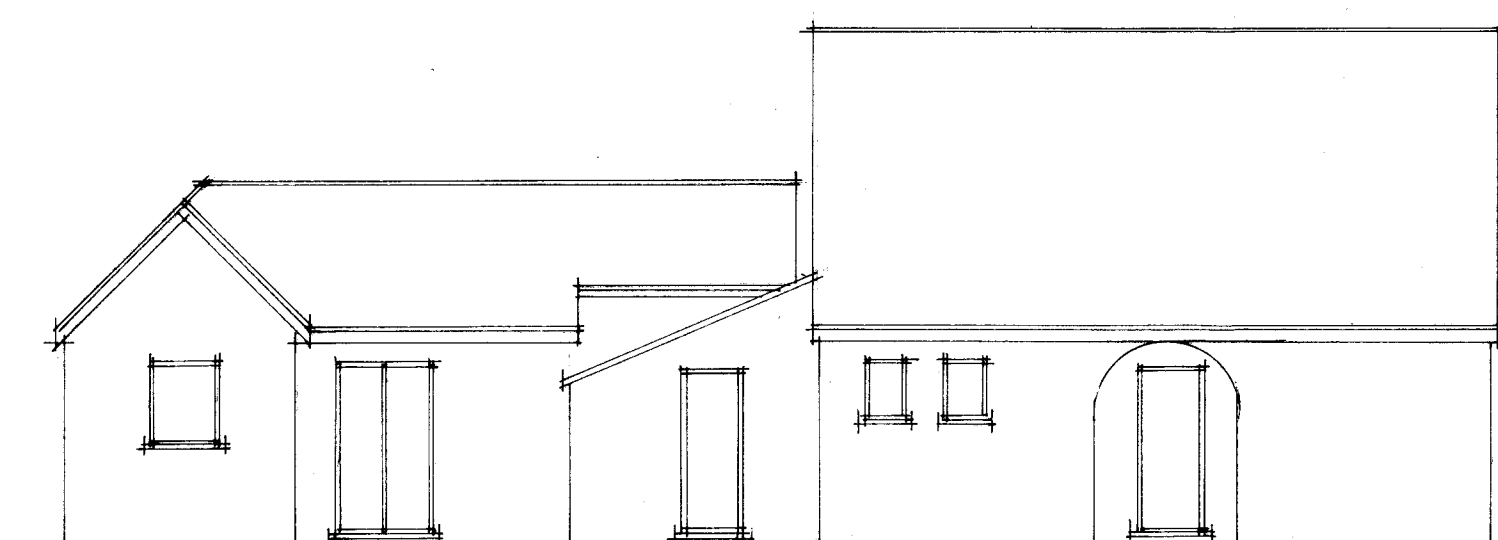

existing side

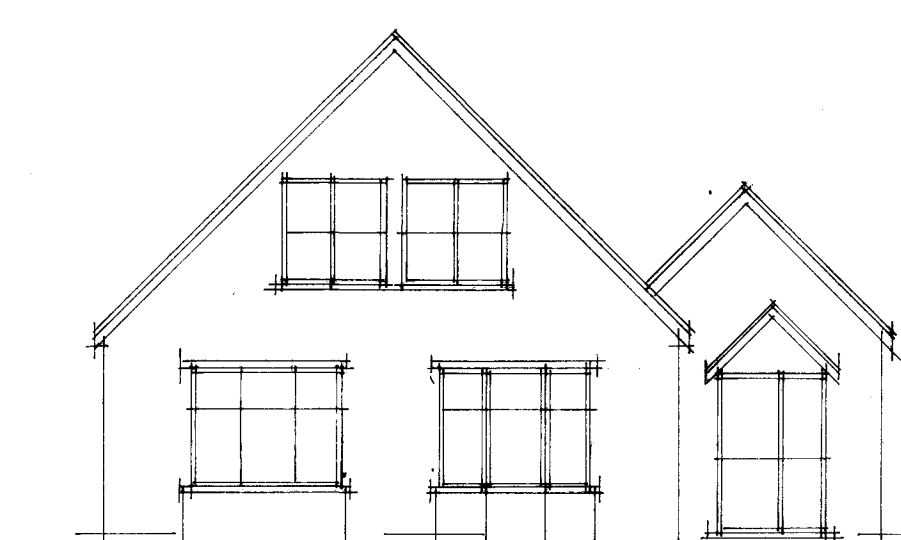

existing front

D	JUNE 2016	PLANNING AMENDMENTS
C	JUNE 16	PLANNING AMENDMENTS
B	MAY 16	CLIENT AMENDMENTS
A	MAY 16	CLIENT AMENDMENTS
Date	Revision	

© copyright

THORNS YOUNG
ARCHITECTURAL

THORNS-YOUNG LTD
CHARTERED BUILDING CONSULTANTS
Website: www.thornsyong.co.uk

Fareham 21 Middle Road
Park Gate SO31 7GH
Tel: (01329) 888 322

Portsmouth 232 London Road
North End PO2 9JQ
Tel: (02392) 672 883

Client

Mr & Mrs Collett

Job Title

146 London Road
Waterlooville

Drawing Title

Proposed first
floor

Scale 1:100 1:50 at A1

Date MAY 2016 Drawn by RN

Drg. No.	Rev.
9102-16	ED