


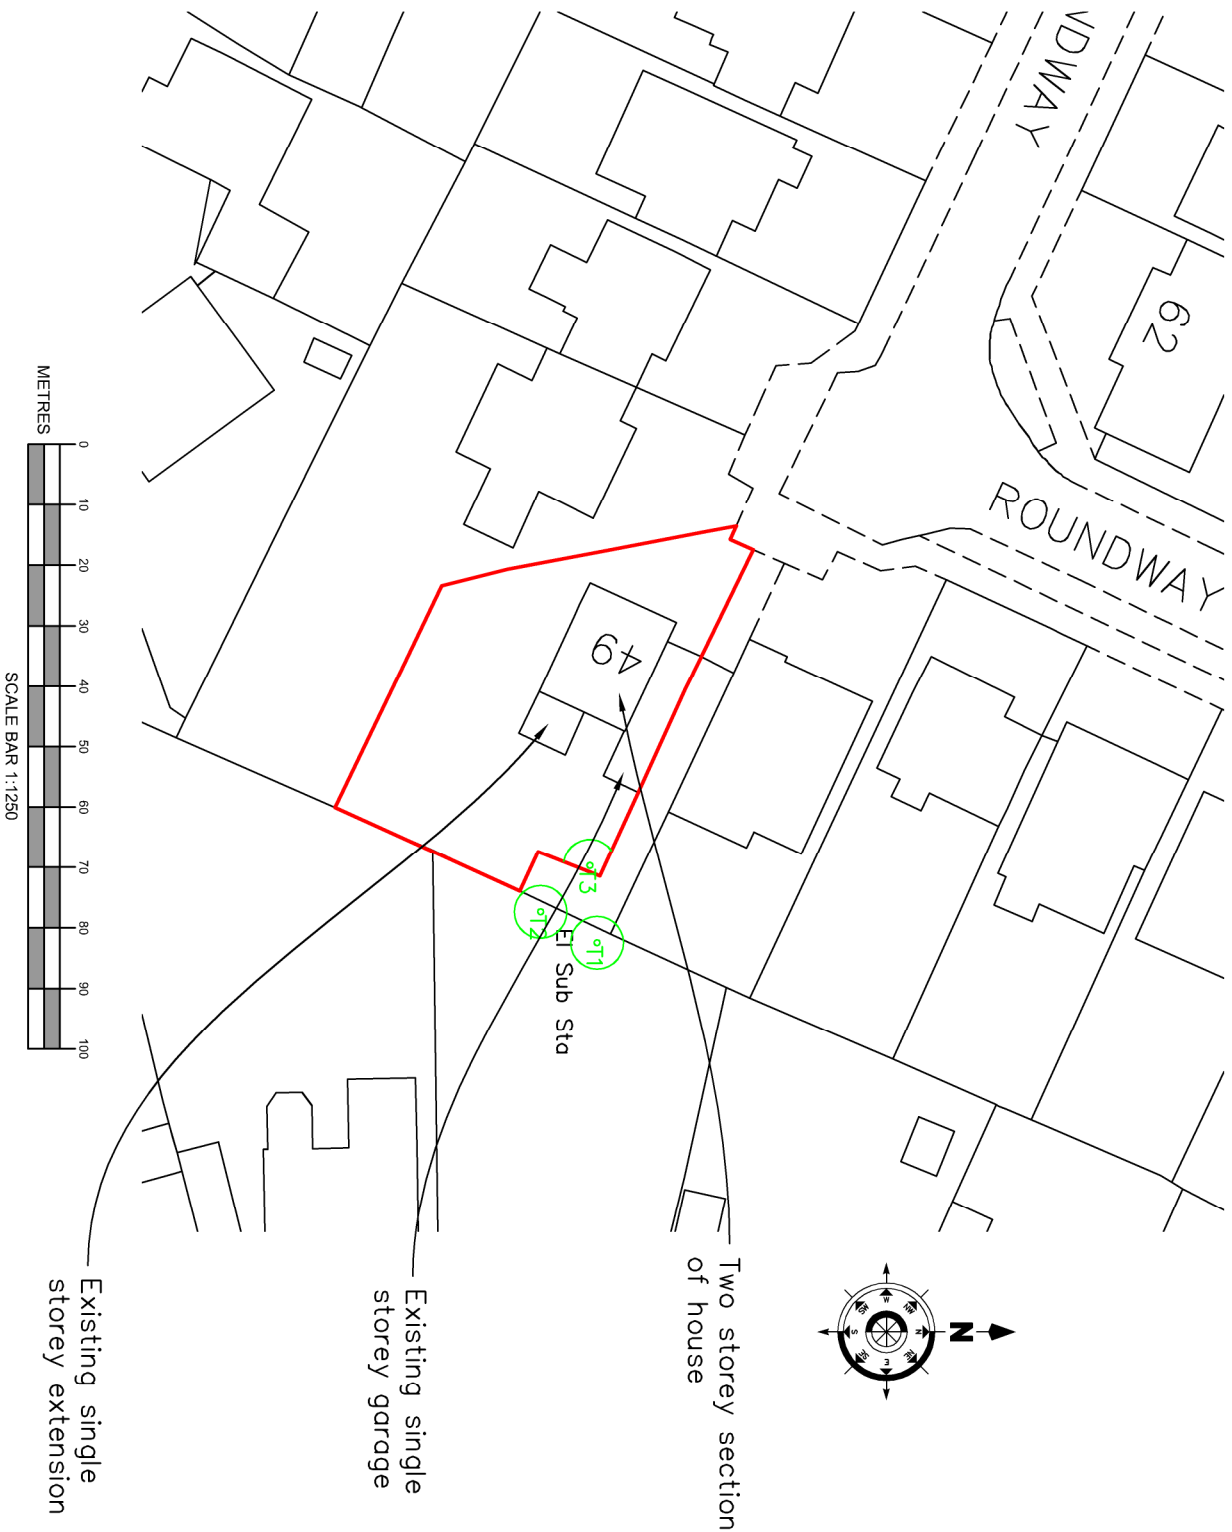

AMENDMENTS

DATE

CLIENT

Mr & Mrs Turner
49 Roundway
Waterlooville
Hampshire
PO7 7QD

PROJECT

49 Roundway
Waterlooville
Hampshire
PO7 7QD

DRAWING TITLE

As existing Block Plan

DATE

10th May 2016

SCALE

1:500 @ A4

DRAWING No.

16.085.DANE.06

REVISION

-

THE

MARTIN RALPH

GROUP

CHARTERED SURVEYORS
ARCHITECTS & ENGINEERS

11 Drogoon House
Hussar Court
Brambles Business Park
Portsmouth
Hampshire
PO7 7SF

www.martinralph.co.uk
info@martinralph.co.uk

T. 023 9225 7711
F. 023 9225 7712