


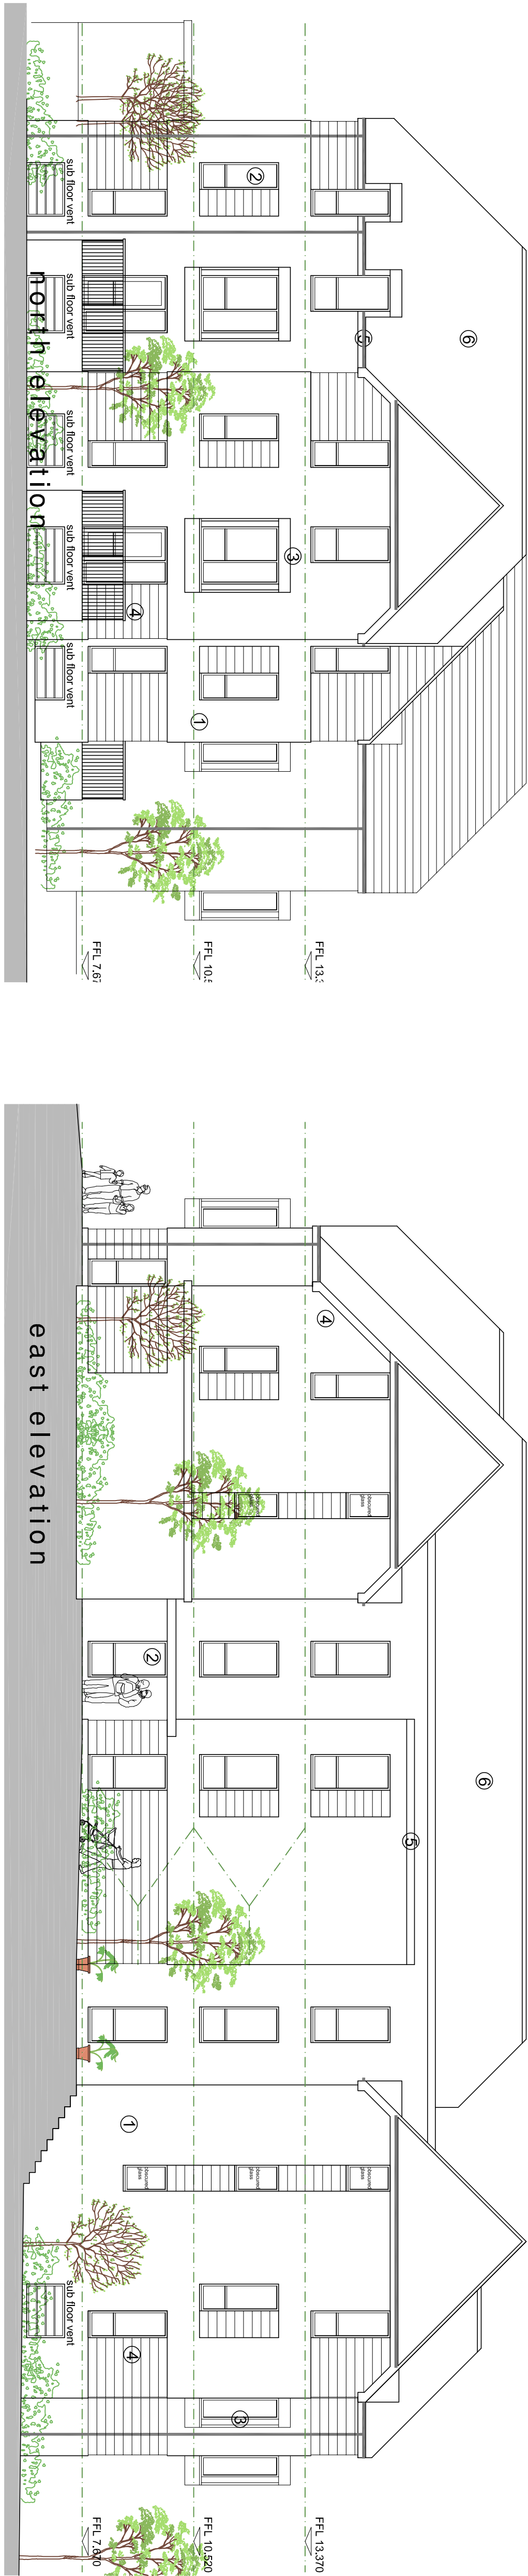

- proposed materials schedule**
- ① - facing brickwork newman bricks (grey and brown mix)
 - ② - PVCu windows and doors (grey ral 7000)
 - ③ - powder coated aluminium bays (grey ral 7000)
 - ④ - marley central click smooth cladding system (RAL 7000 & C15)
 - ⑤ - grey (ral 7000) soft and fascia and rainwater goods
 - ⑥ - sandtoft double panfle roof (smoothfaced dark grey)
- (all materials to local planning authority approval)



elevations & sections

notes

this drawing is the copyright of the **pdp architecture llp** and must not be reproduced in whole or part or used for the execution of works without their permission.
all dimensions to be checked on site prior to commencement of construction works and the architect notified of any discrepancy.

figured dimensions are to be used in preference to scaled dimensions.

no deviation from this drawing will be permitted without prior consent of the architect.

all drawings are prepared subject to a full measured and structural survey of the buildings and site.

an structural survey is subject to the appointment of a structural engineer to confirm and agree the structural proposals.

os planning licence no. 100020449.

health & safety:
exceptional risks involving specific methods of construction or exceptional maintenance issues:


NO SIGNIFICANT RISK

revision	notes	date	drawn/checked
A	Levels amended	19.02.21	MAS MBW
B	Windows and roof lines amended	31.03.21	JF MAS
C	Ground floor vents added	14.06.21	MAS MBW

client



PLANNING

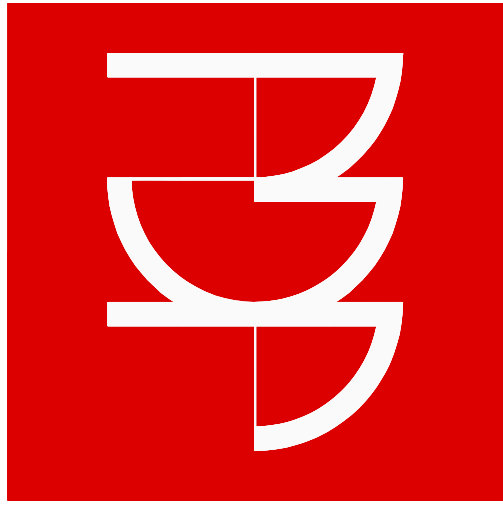

pdp architecture llp
chartered architects town planning
interior design consultants
2 beechworth road havant
hampshire po9 1ax
tel 023 9248 1100
fax 023 9247 5050
email pdp@pdp-architects.co.uk
www.pdp-architects.co.uk

project	Proposed Development The Burrows West Street Bedhampton		
drawing	checked	MBW	
date	Oct 2019	status	Planning
at scale	a3 scale	rev	28065-PD201 C
1:100	1:200		