


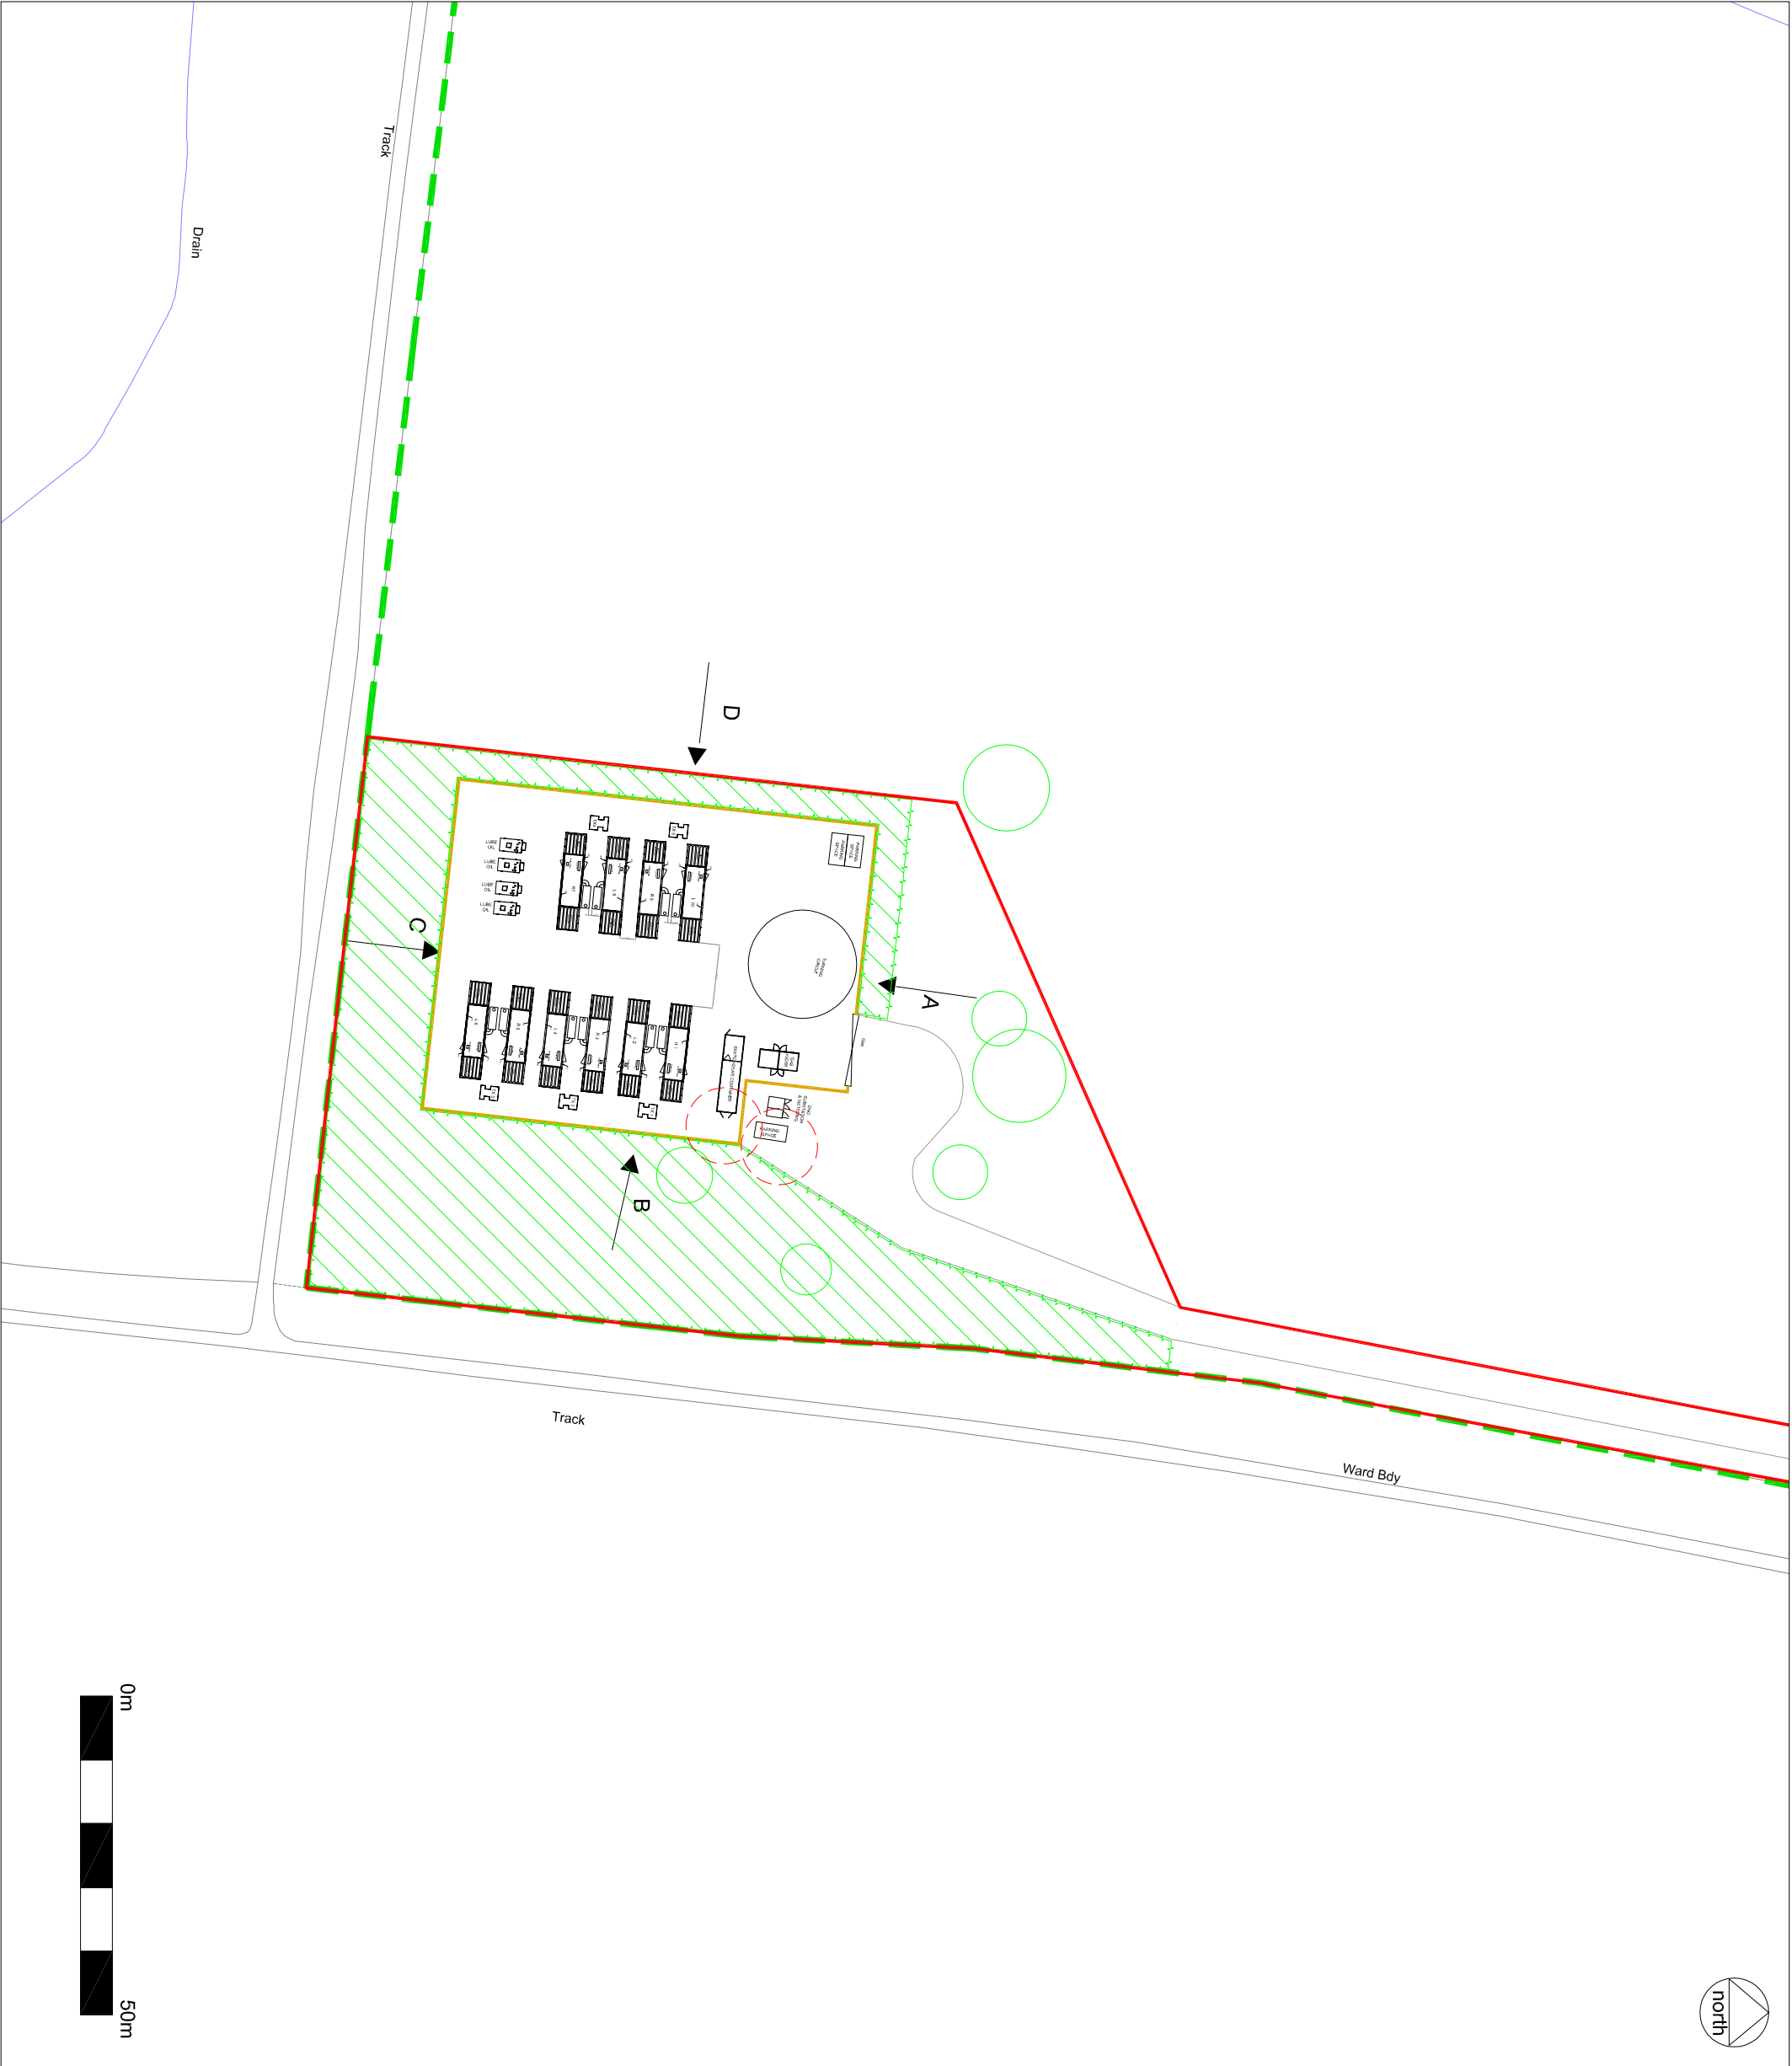

KEY

- Site Boundary
- 4.5m High Acoustic Fence
- Boundary of Ancient Woodland
- Existing Vegetation to be Retained
- Existing Vegetation to be Removed
- Proposed Vegetation

CLIENT:
Rydberg Development Company Limited

PROJECT:
Blendworth Peaking Power Generation Plant

TITLE:
Landscape Mitigation Strategy

SCALE AT A3:
1:1,000

DATE:
September 2016

818.1/05A

HDA 5

Based on Ordnance Survey mapping with permission of Her Majesty's Stationery Office

Licence no. A1818/12

© **hankinson ducker** associates

The Stables, Howbery Park, Benson Lane, Wallingford, OX10 8BA

t 01491 838175 e consult@hdaenviro.co.uk w www.hdaenviro.co.uk

Landscape Architecture
Masterplanning
Ecology

