



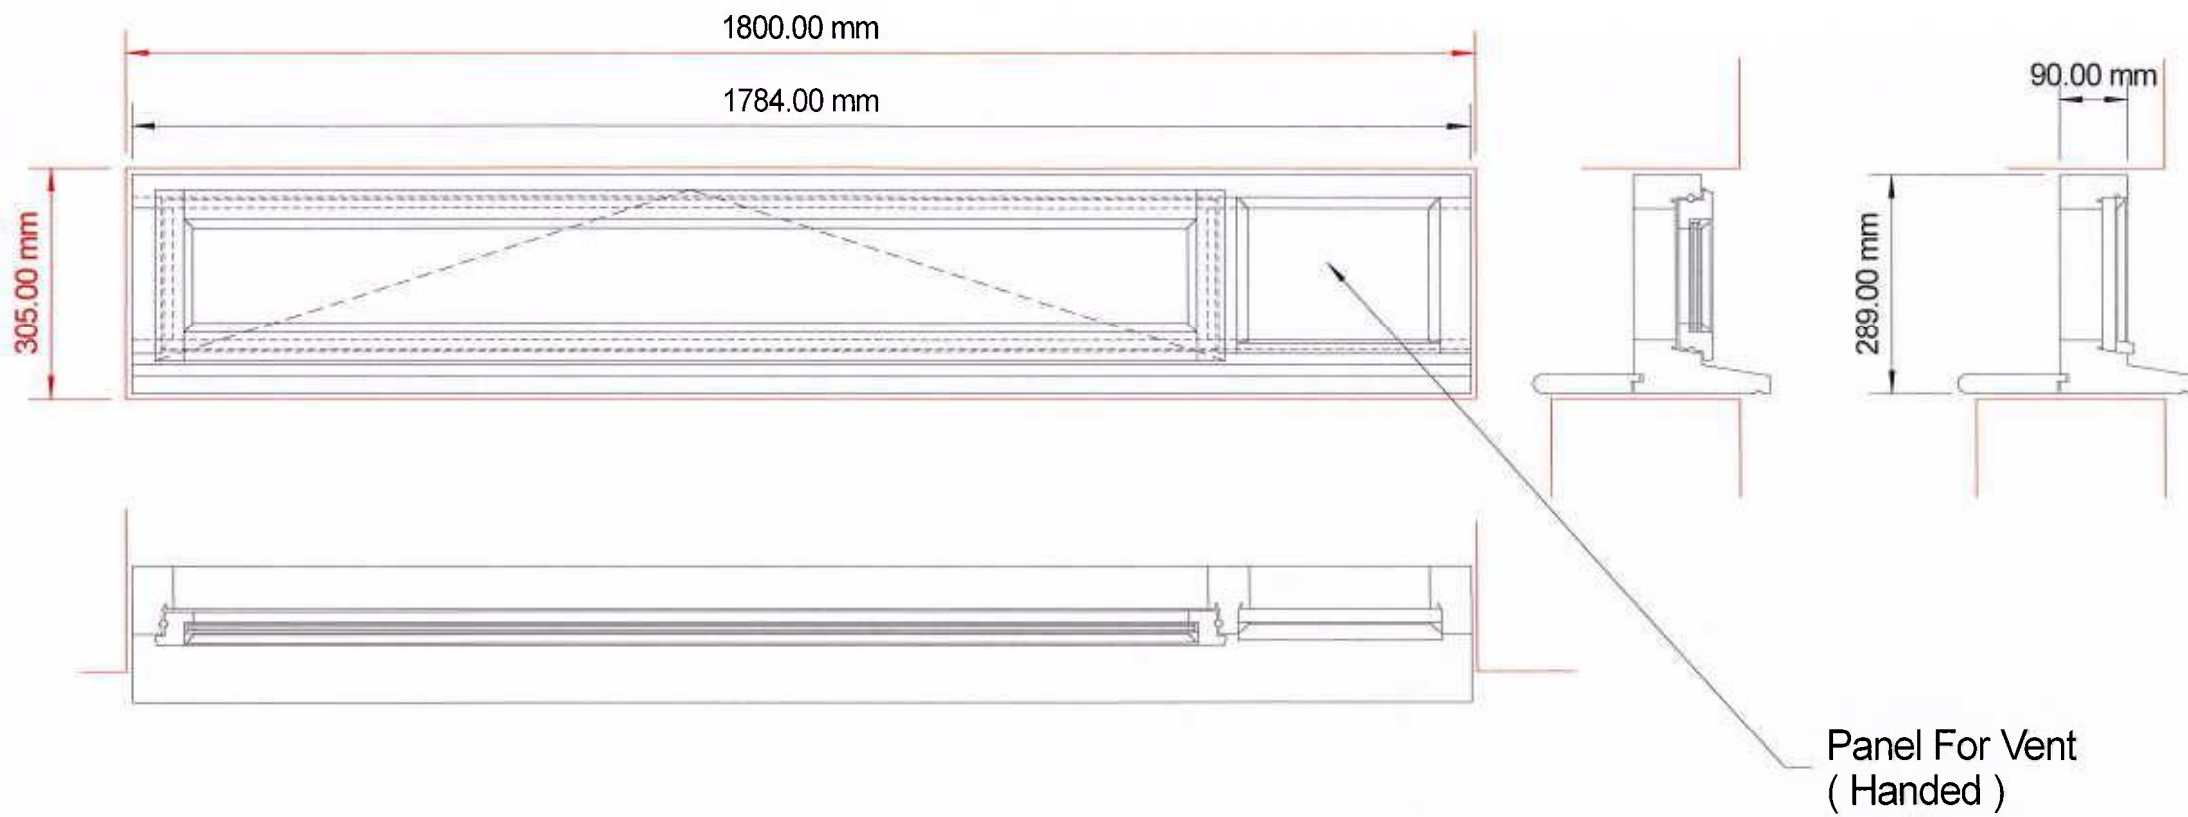

Stormproof Window 9

Accoya Frame
Accoya Sash
Groove For Aqua 21 Draught Strip
Slimline Double Glazed Units 4-4-4
8mm Warm Edge
10 x 2 Security Glazing Tape On Rebate
Panel For Vent Handed

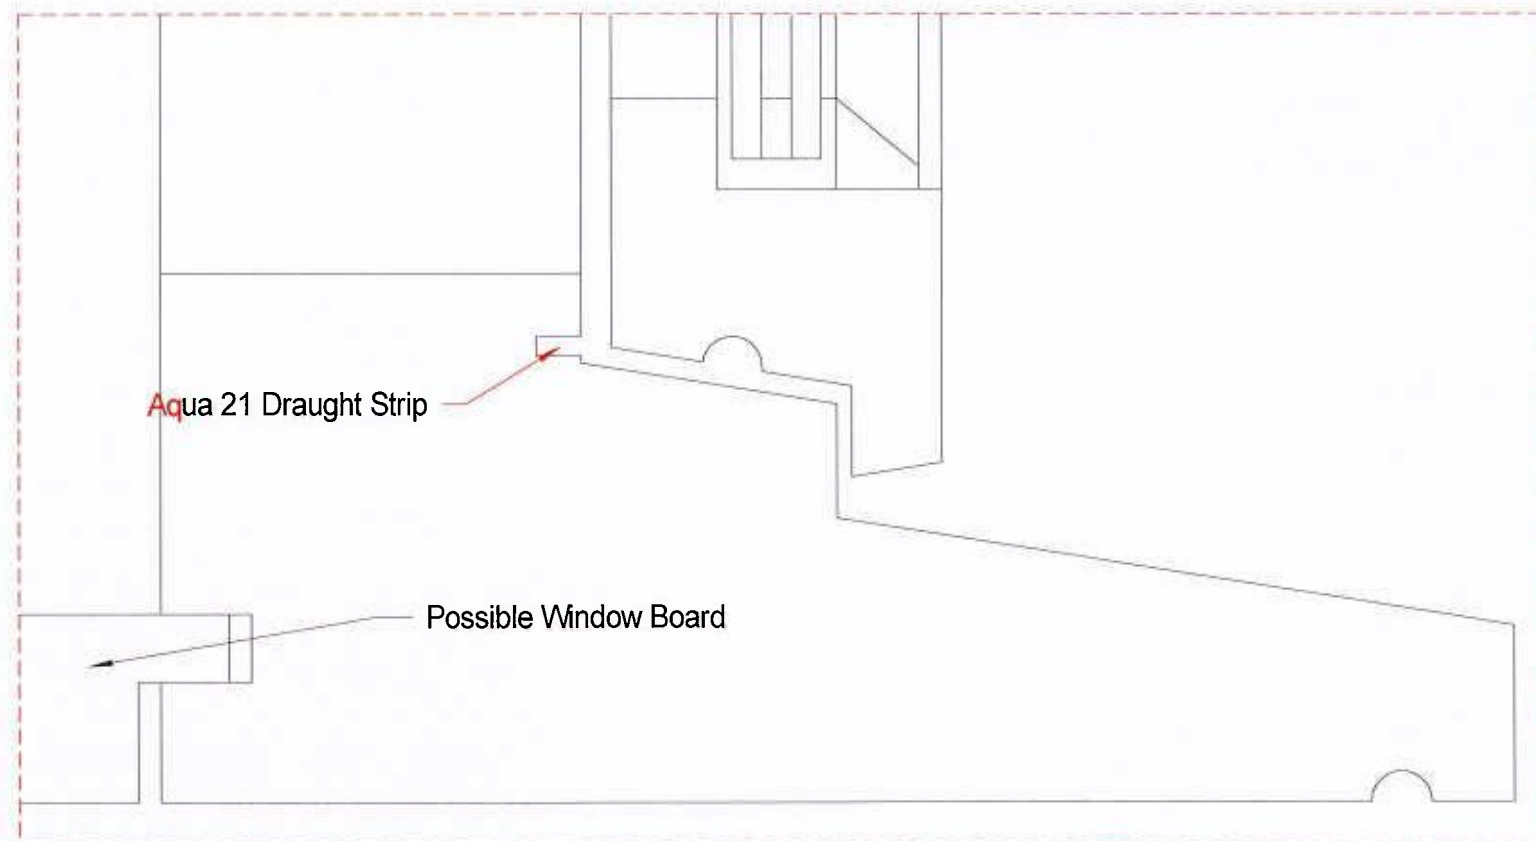

Jacobs Joinery Ltd
10 Downley Road
Havant
Hampshire
PO9 2NJ
Tel:- 023 9245 7110/7111 Fax:- 023 9247 6722

Client:-

Jacobs Construction

Location:-

Langstone Conservative Club
Denvilles House
33 Emsworth Road
Havant
PO9 2SN

Title:-

Windows - Stormproof Window 9

Scale:- 1 : 10 @ A3

Date:- 15th August 2016

Drawn By:- S.B.

Drwg No:- 2387/2/6

Rev:- C 15/08/2016