


No 8 FairLight Chalets

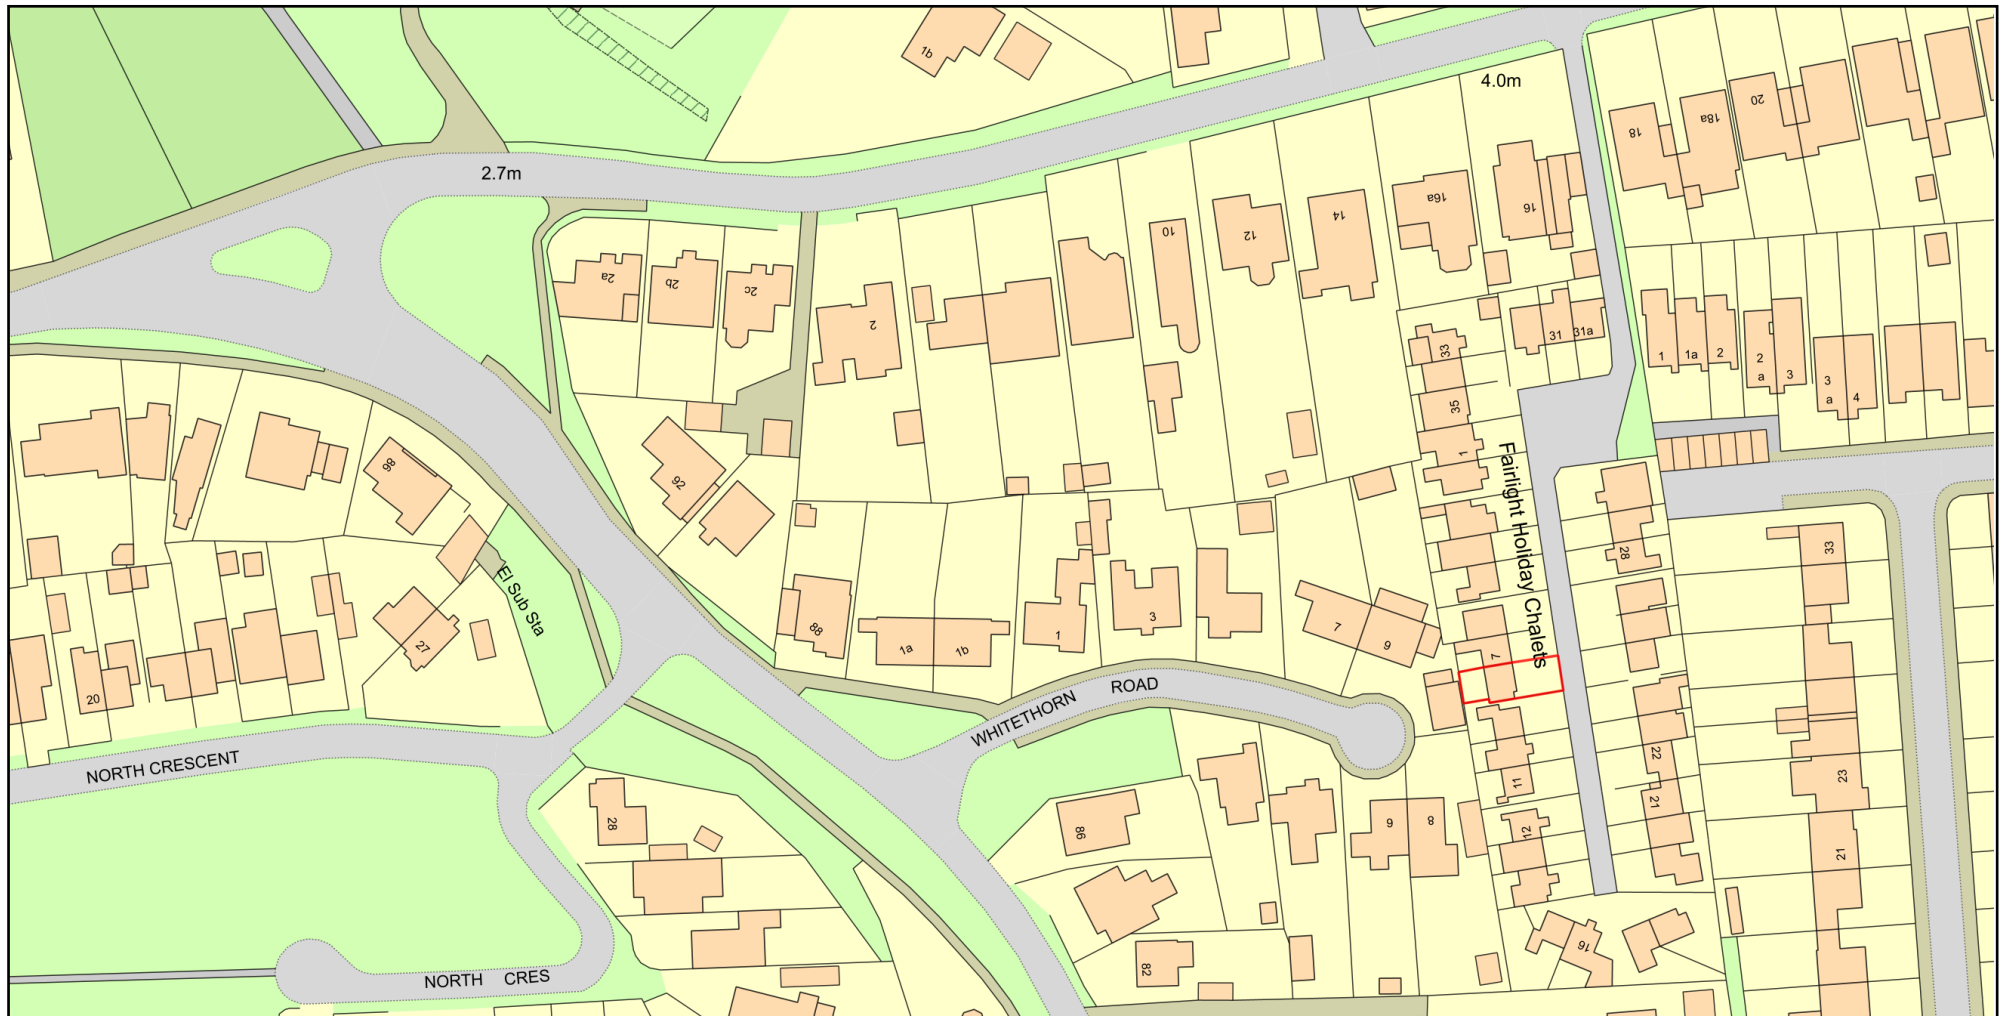

0 50
Metres



Plan Produced for: Sandra Downton-Taylor

Date Produced: 01 Sep 2021

Plan Reference Number: TQRQM21244090942328

Scale: 1:1250 @ A4

© Crown copyright and database rights 2021 OS 100042766