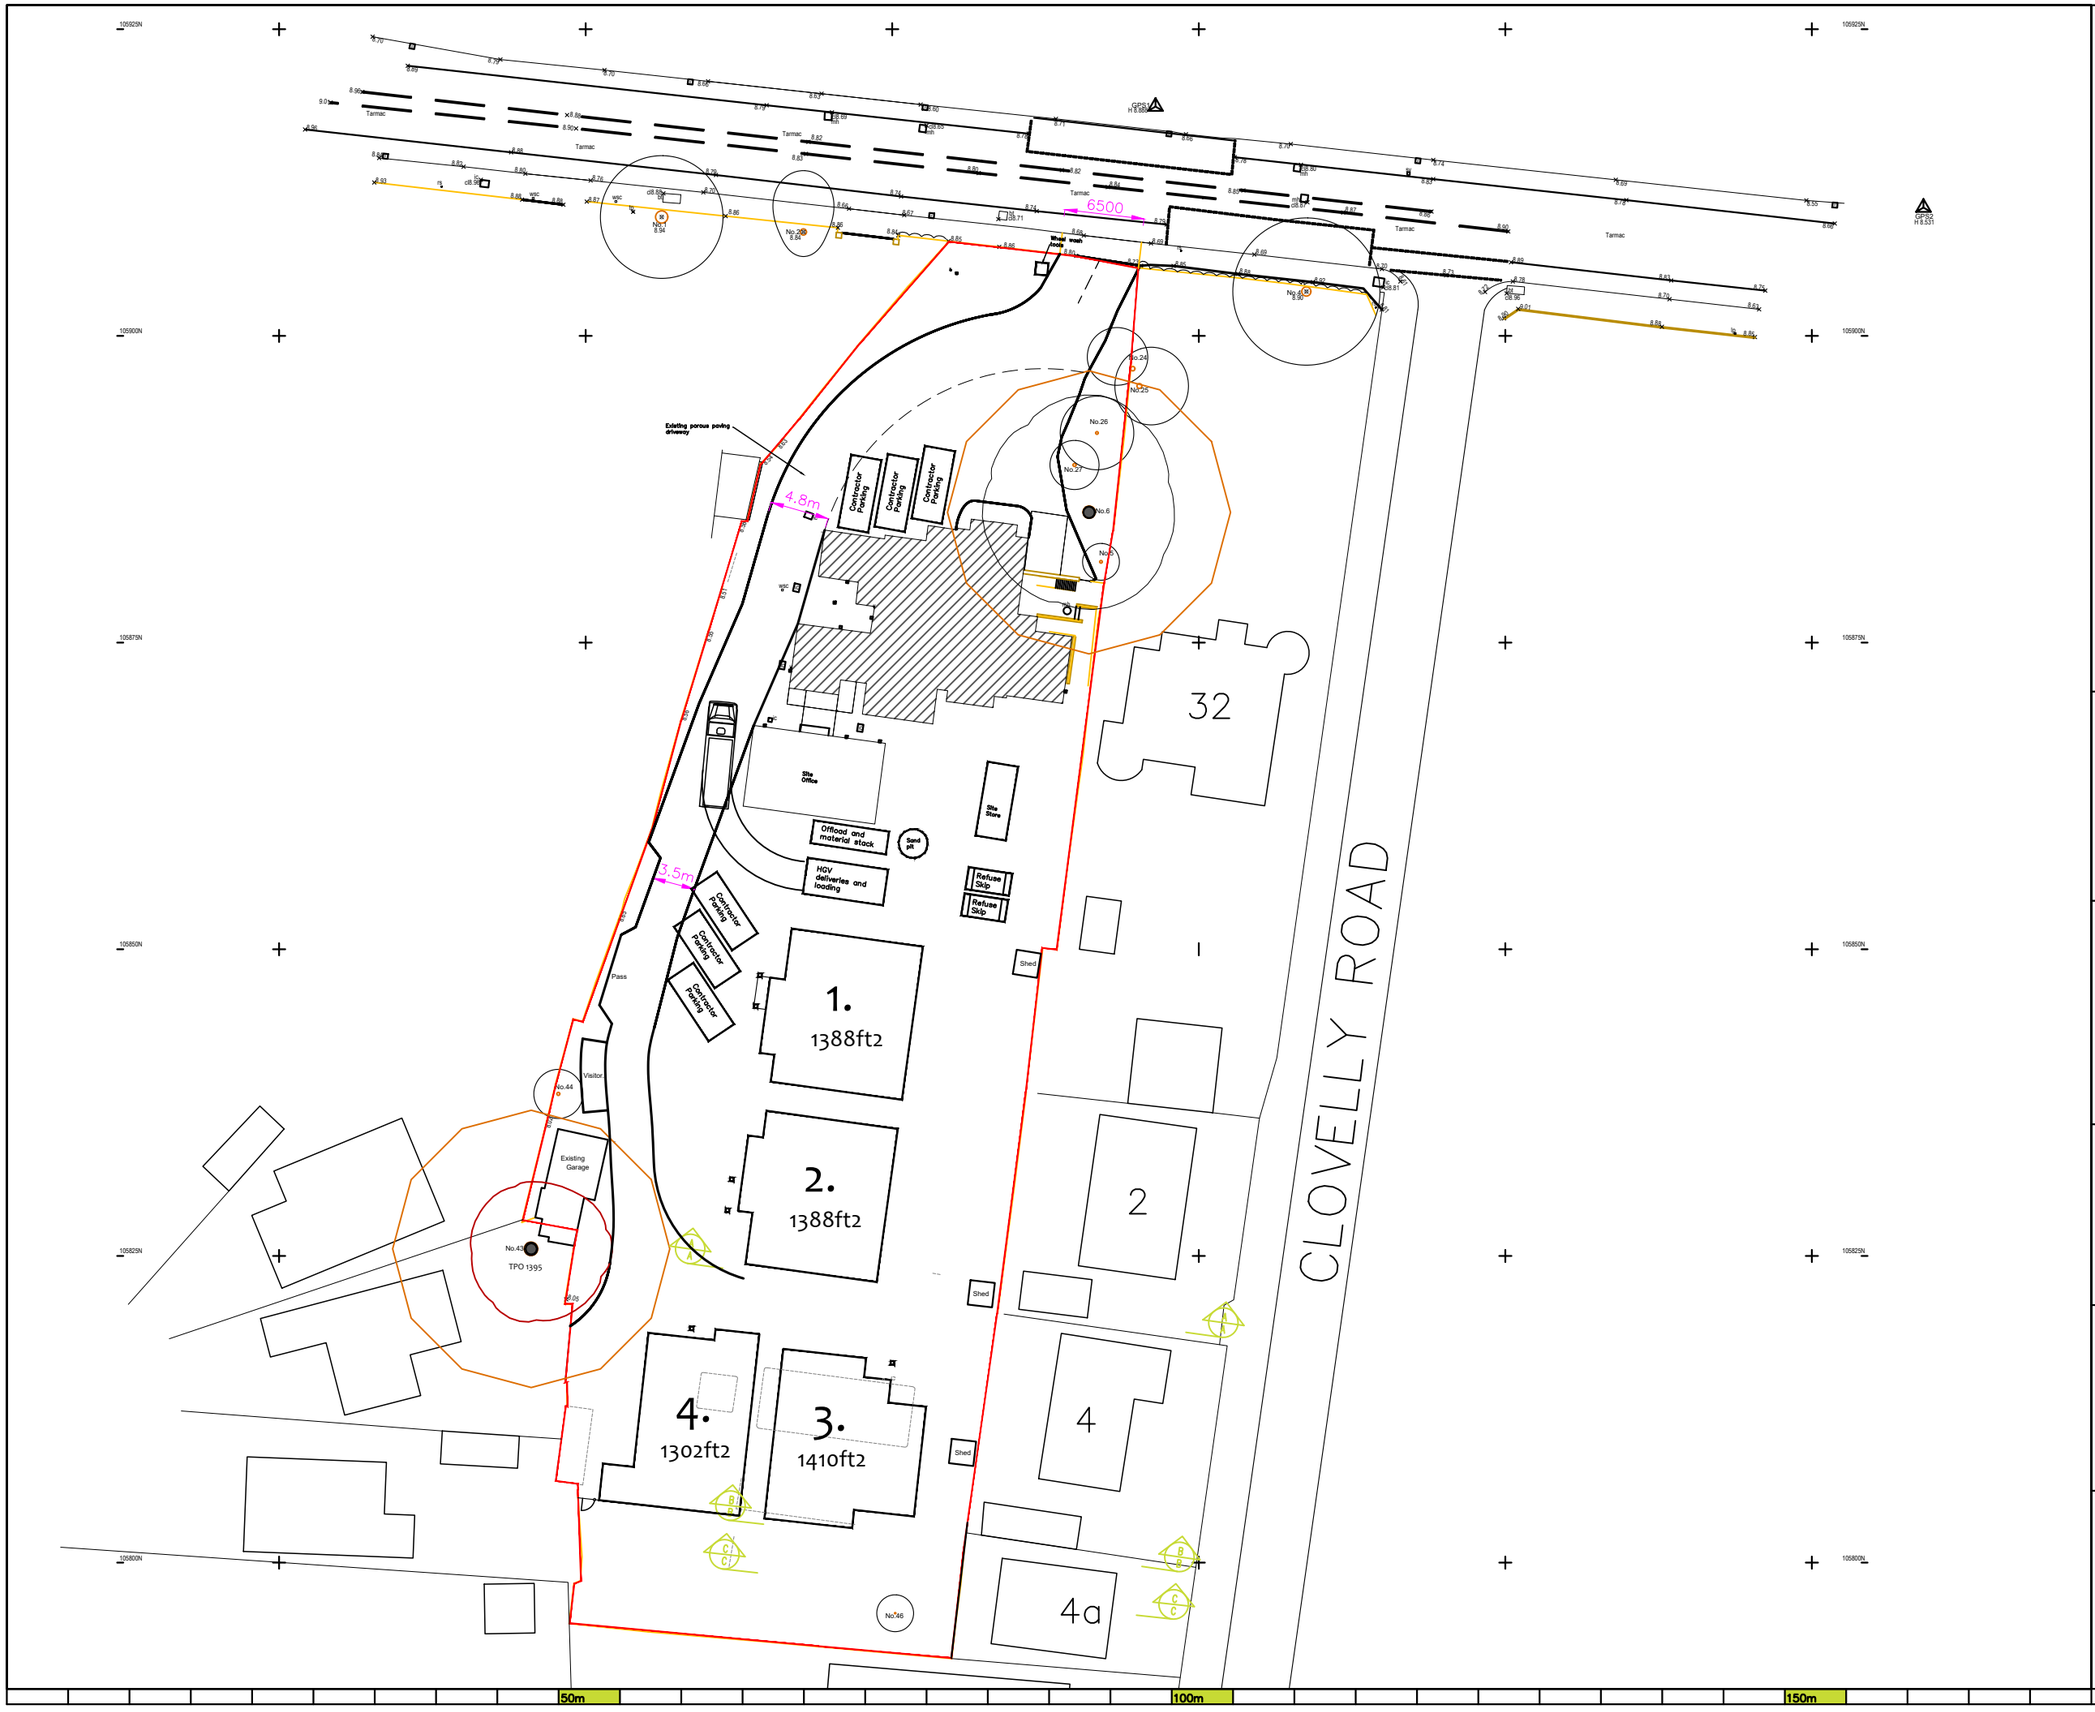

Grid North

J. Brotherton & Partners
Land Surveyors & Engineers

'Firdown' 113 Frogmore Lane
Waterlooville, Hampshire PO8 9RD

Tel: 023 9259 1979
Email: enquiries@jbpsurveys.co.uk
Web: www.jbpsurveys.co.uk

Client	Mr Lee Mandiwall
Drawing Title	Topographic Land Survey
Location	34 Havant Road

Revisions / Status / Notes

The grid and datum for this survey is based on the Ordinance Survey grid OSGB36, site centered on control station GPS1 with a scale factor of 1.00

LEVELS BASED ON	OSGB36	Surveyor:- SB	Assistant:- TC
GRID BASED ON	OSGB36	Drawn By:- SB	Checked by:- JB
Drawing & CAD Ref.	JOB - 21389	REVISIONS	
SCALE (when prtinted)	1:200 @ A0	Date 1st June 2021	

Removal of this block also removes all warranties
This drawing has been created for use at a scale of 1:200
All critical dimensions, positions and levels to be checked on site

MEMBERS OF THE SURVEY

CAAD
Critchley Architecture And Design Ltd.
Contact: 02392 474 919 | info@caad.online
The Old Brewery,15E South Street, Havant, PO9 1BU

Proposed Construction Management Plan

Revisions

a) Tree update/21.07.2021/SAR
b)
c)
d)

34 Havant Road,
Emsworth,
Hampshire,
PO10 7JG

Scale A1=1:250, A3=1:500
Drawn JGF
Date 07/07/2021

21020–415A