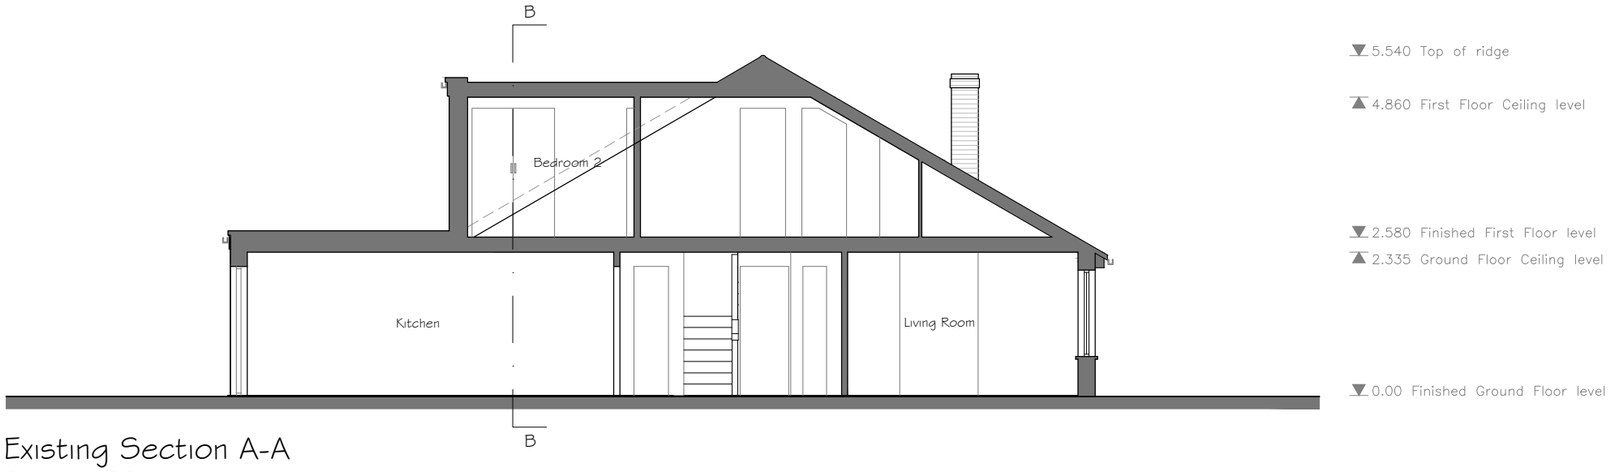

Existing Section A-A
Scale 1:100

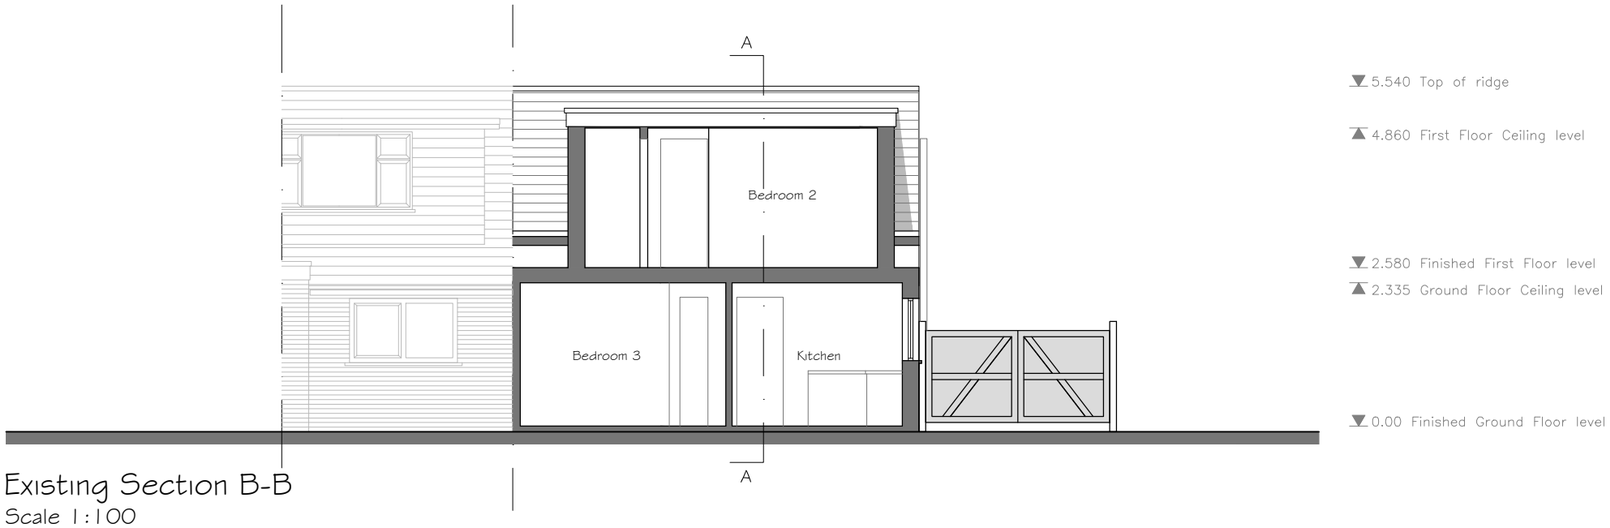

Existing Section B-B
Scale 1:100

Rev	Date	Description	By	PM
A	08.07.16	First Issue	CJ	JM

REVISIONS

0 1 1.5 2 3 4 5m

Design Team Studios LLP
Copyright Reserved
Check Dimensions on Site

© Crown copyright and database rights [2015]
Ordnance Survey 0100031673
© Local Government Information House Limited copyright and database rights [2015] 0100031673

DRAWING STATUS: Existing

REVISION: A

PROJECT
Alterations to
26 Esher Grove, Waterlooville

CLIENT
Adam Forrest

Scale @ A3: 1:100
Date: © Oct 2016
Drawn by: CJ
Checked by: JM

DRAWING TITLE
Existing Sections A-A and B-B
and North-West Elevation

DRAWING NUMBER:
204.E103_A

Design Team Studios

City Office (Design Drawn)
The Clock Tower, Great Southsea Street at Castle Road
Southsea, Portsmouth, Hants, PO5 3BY
Tel: 02392 837149

South Downs Office (iDraw)
51 Catherington Lane, Horndean, Hants, PO8 9HT.
Tel: 02392 346 530

E: info@designteamstudios.com
W: www.designteamstudios.com