



- General Notes**
- All dimensions and levels to be checked on site by contractor prior to fabrication/construction.
 - This drawing is to be read in conjunction with all relevant consultant's and/or specialist's drawings and documents. Any discrepancies or variations are to be notified to SurveyCloud Ltd before the affected work commences.
 - This drawing and the copyrights and patents therein are the property of SurveyCloud Ltd and may not be used or reproduced without prior consent.

KEY	
AC	Arch Crown Height
AS	Arch Spring Height
C	Ceiling Height
Cpd	Cupboard
CH	Ceiling Hatch
DH	Door Head Height
DPC	Damp Proof Course
EL	Eaves Level
FFL	Finished Floor Level
FWIC	Foul Water Inspection Cover
G	Gully
GPO	Gate Post
IC	Inspection Cover
ID	Invert Depth
MK	Marker Post
RL	Ridge Level
RWP	Rainwater Pipe
SWIC	Surface Water Inspection Cover
TWL	Top Wall Level
UB	Underside of Beam Height
VP	Vent Pipe
WH	Window Head Height
WS	Window Sill Height


1 PROPOSED ELEVATION 1 (EAST)
Scale: 1:100

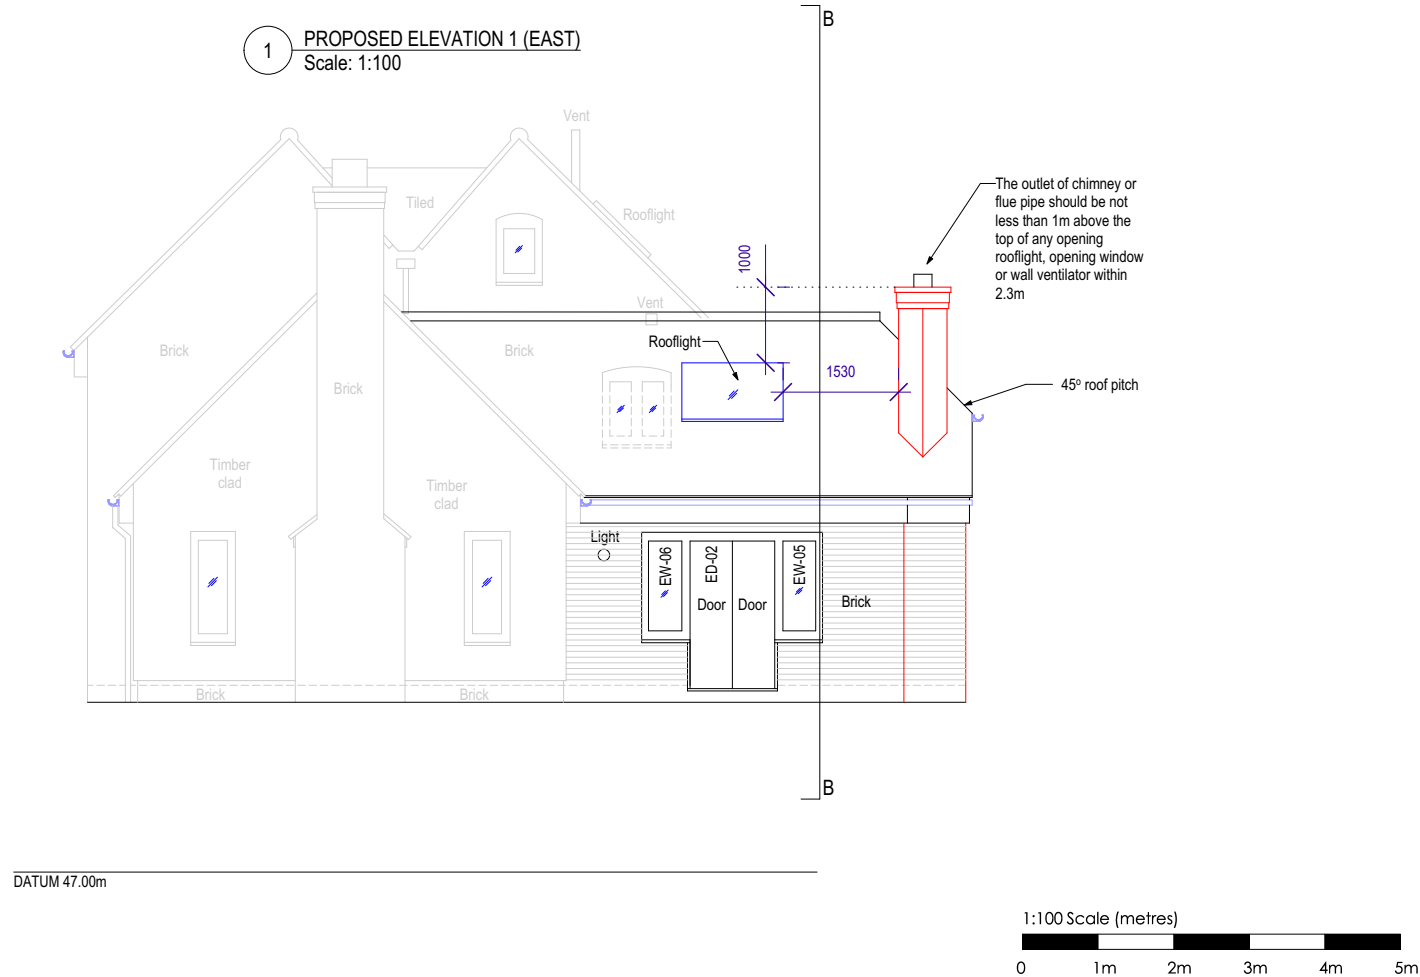

3 PROPOSED ELEVATION 3 (WEST)
Scale: 1:100

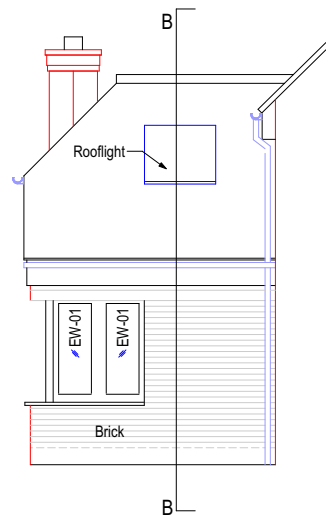

2 PROPOSED ELEVATION 2 (NORTH)
Scale: 1:100

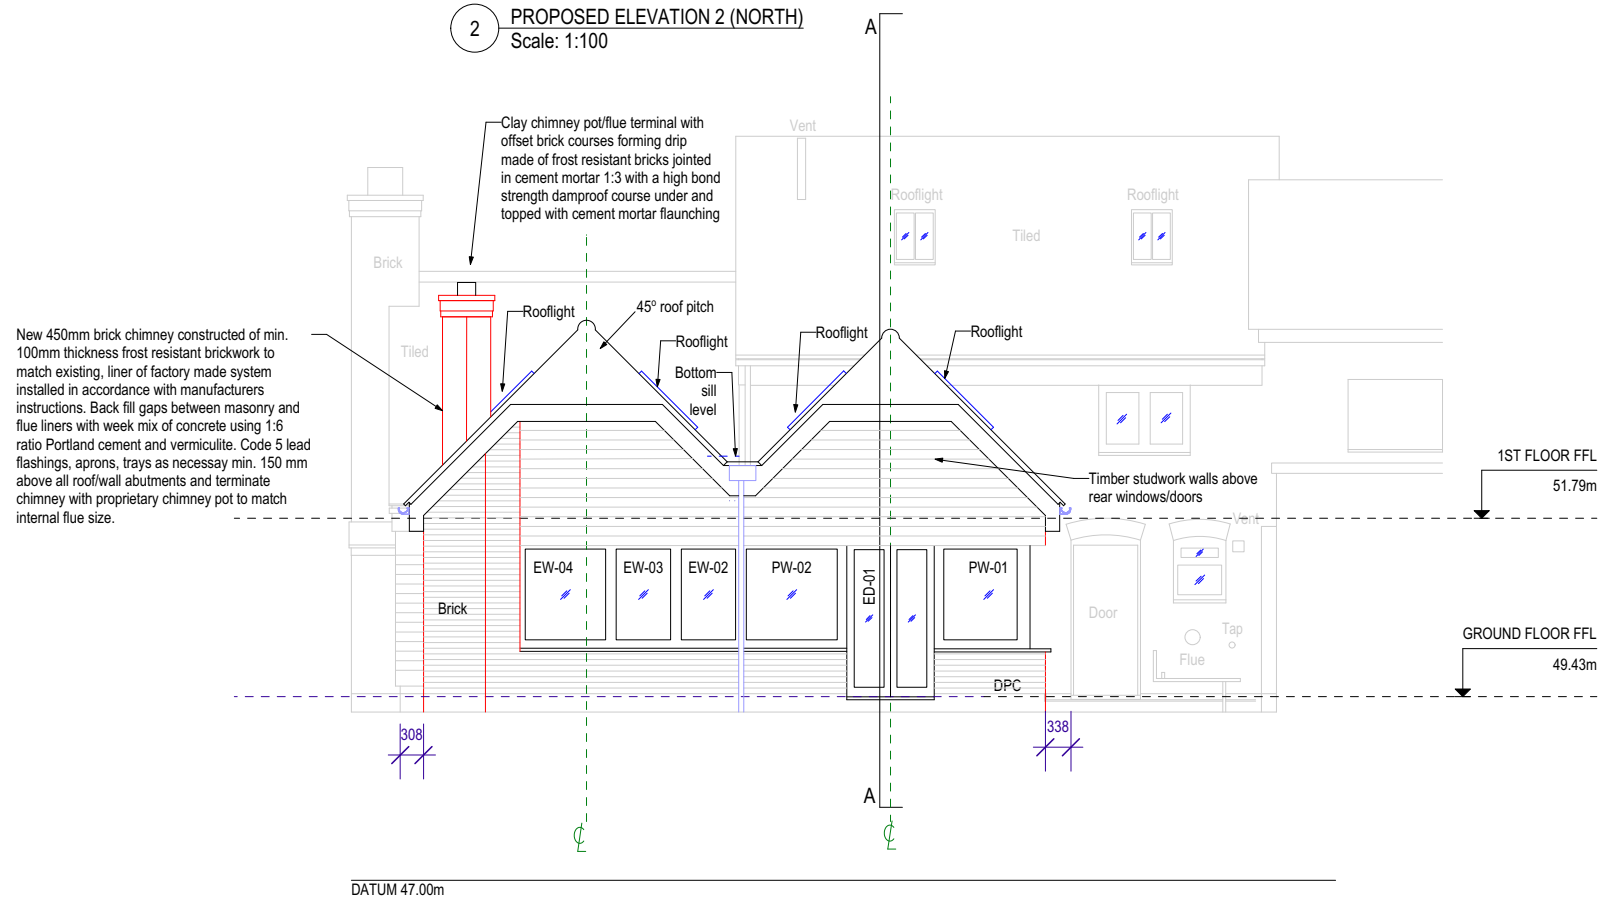

Client	LIZ TESSEM-COTTON	
Project	2 PARKSIDE COTTAGES EASTLEIGH ROAD HAMPSHIRE PO9 2NY	
Title	PROPOSED ELEVATIONS	
Drawing Number	SD15387-P13	Revision
Scale	1:100	Sheet Size
Checked	A	Date
Drawn By	DW	APRIL 2016
SURVEYCLOUD LTD 10 Church Road Steep Hampshire GU32 2DW Phone 07900 808 808 Office 01730 262 485 mail@surveycloud.co.uk www.surveycloud.co.uk		