2 **3D View 1_1**
1 : 1

1 **3D View 2_2**
1 : 1

3 **-3D-_1**
1 : 1

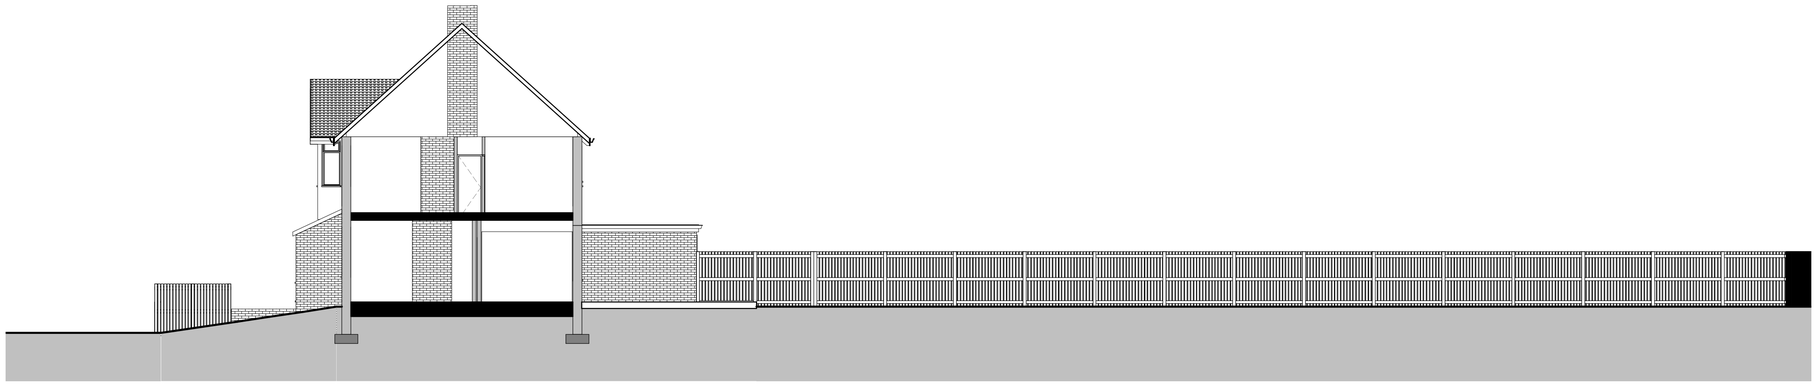

4 **SW - NE Site Section**
1 : 100

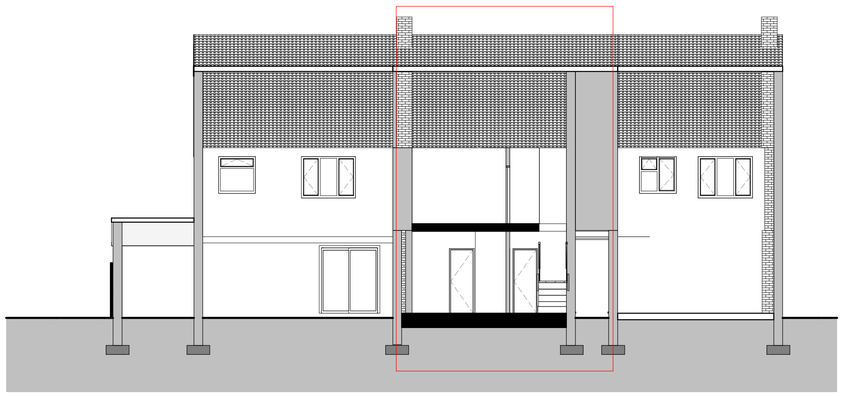

5 **NW - SE Site Section**
1 : 100

IJ Murray Associates

www.ijma.co.uk

IJ Murray Associates Ltd
173 Havant Road
Hayling Island
Hampshire
PO11 0LF
Phone 02392469004
Mob 07779 246915
e-mail ian@ijma.co.uk

These drawings are for planning and building regulation purposes only and are not for construction. All dimensions should be checked on site before work commences

These Drawings are the property of IJ Murray Associates Ltd and should not be reproduced or used in any way without the permission of a Director of I J Murray Associates Ltd

No.	Description	Date

Mr&Mrs Fraser
46 Bedhampton Way Havant

Existing Views and Sections

Project number	Project Number
Date	Issue Date
Drawn by	Author
Checked by	Checker
A102	
Scale	As indicated

06/05/2016 12:21:07