


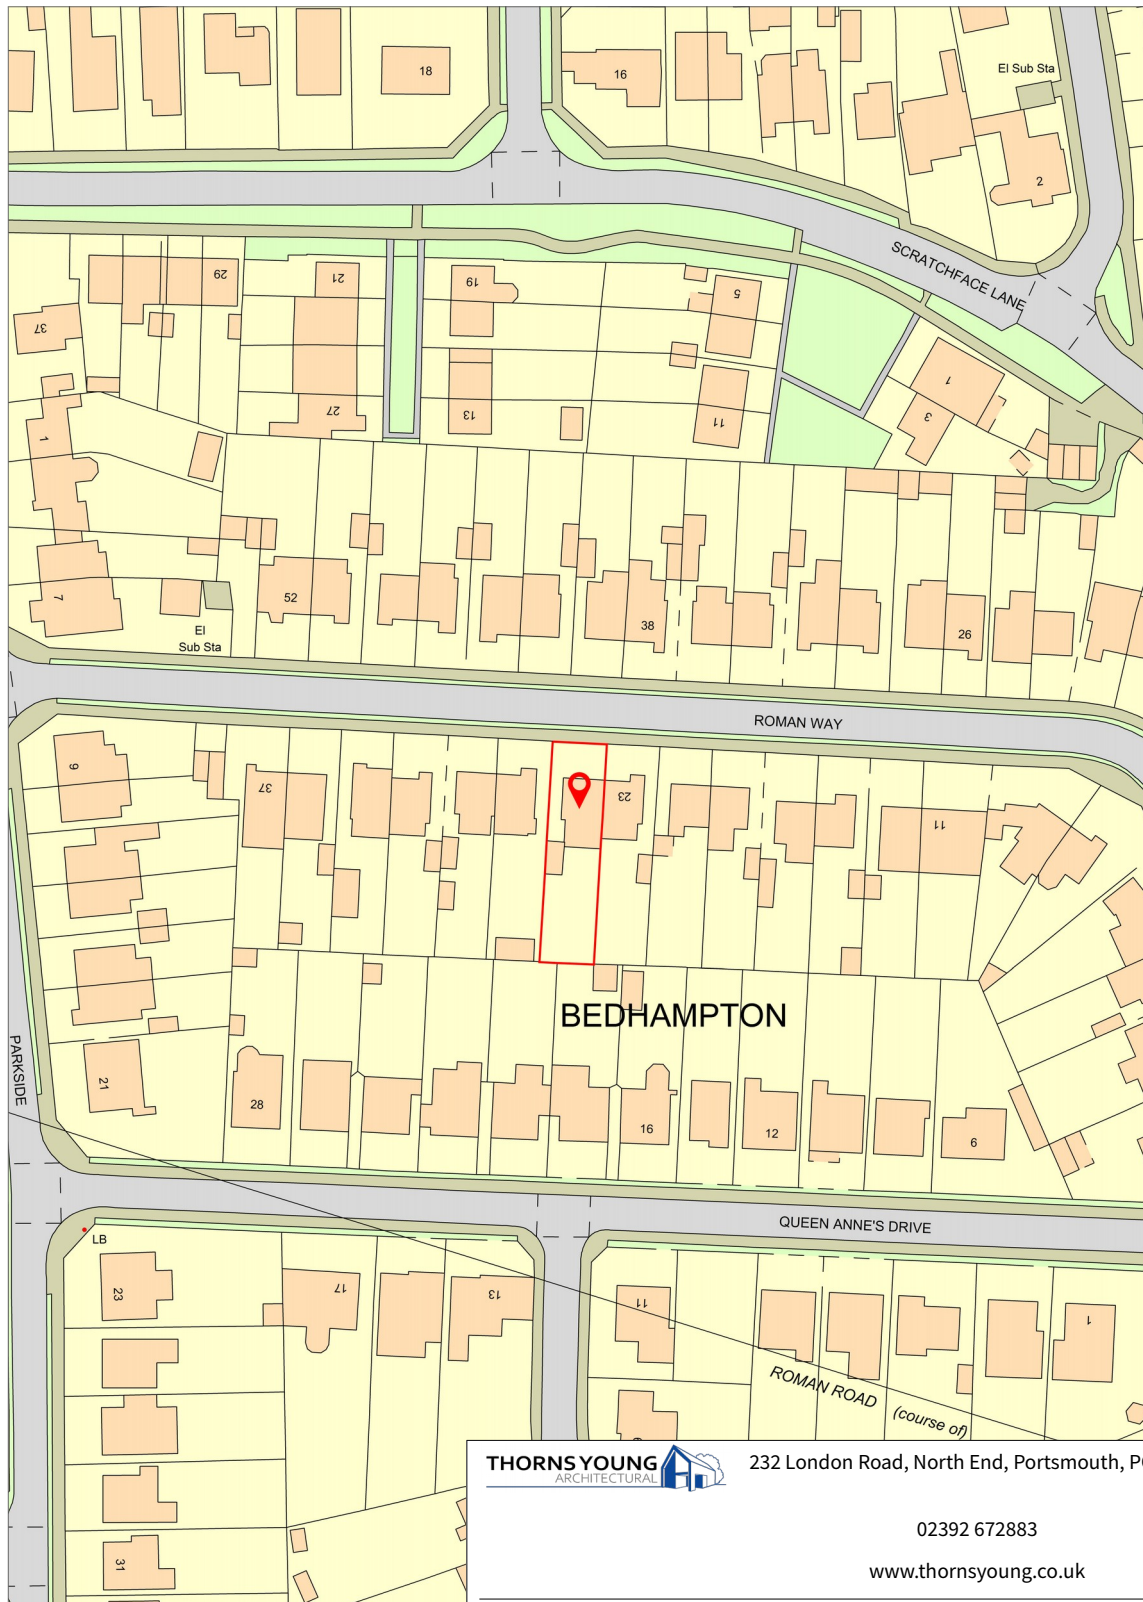

THORNS YOUNG
ARCHITECTURAL

232 London Road, North End, Portsmouth, PO2 9JQ

02392 672883

www.thornsyong.co.uk

Client: **Mr Scott Martin**

Project: **Porch & Side Garage**

Title: **25 Roman Way**

Scale: 1:1250 @A4

Drawn By: CM

Date: 02 Jul 2021

Drawing No: 5161.21.CM