


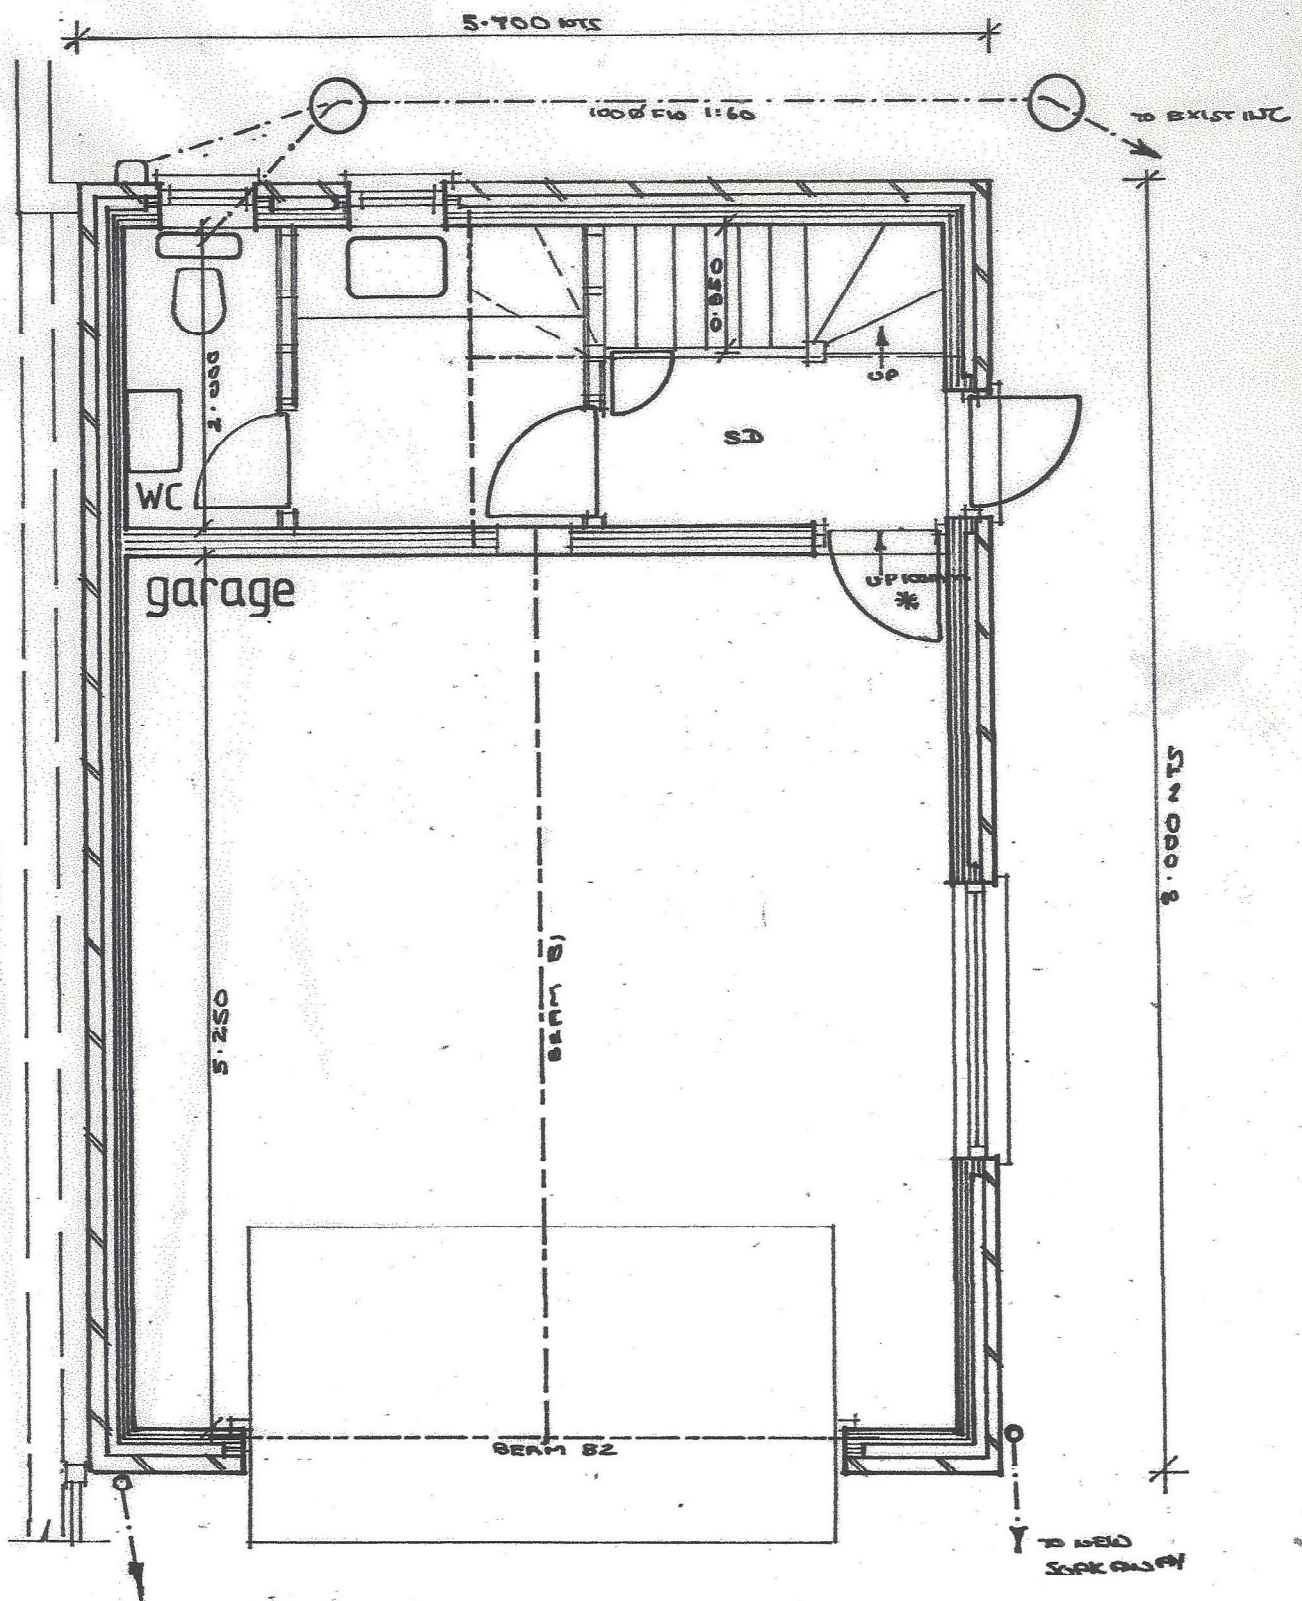

proposed ground floor

* FD30 FIRE DOOR
SELF CLOSING
SD SMOKE DETECTORS