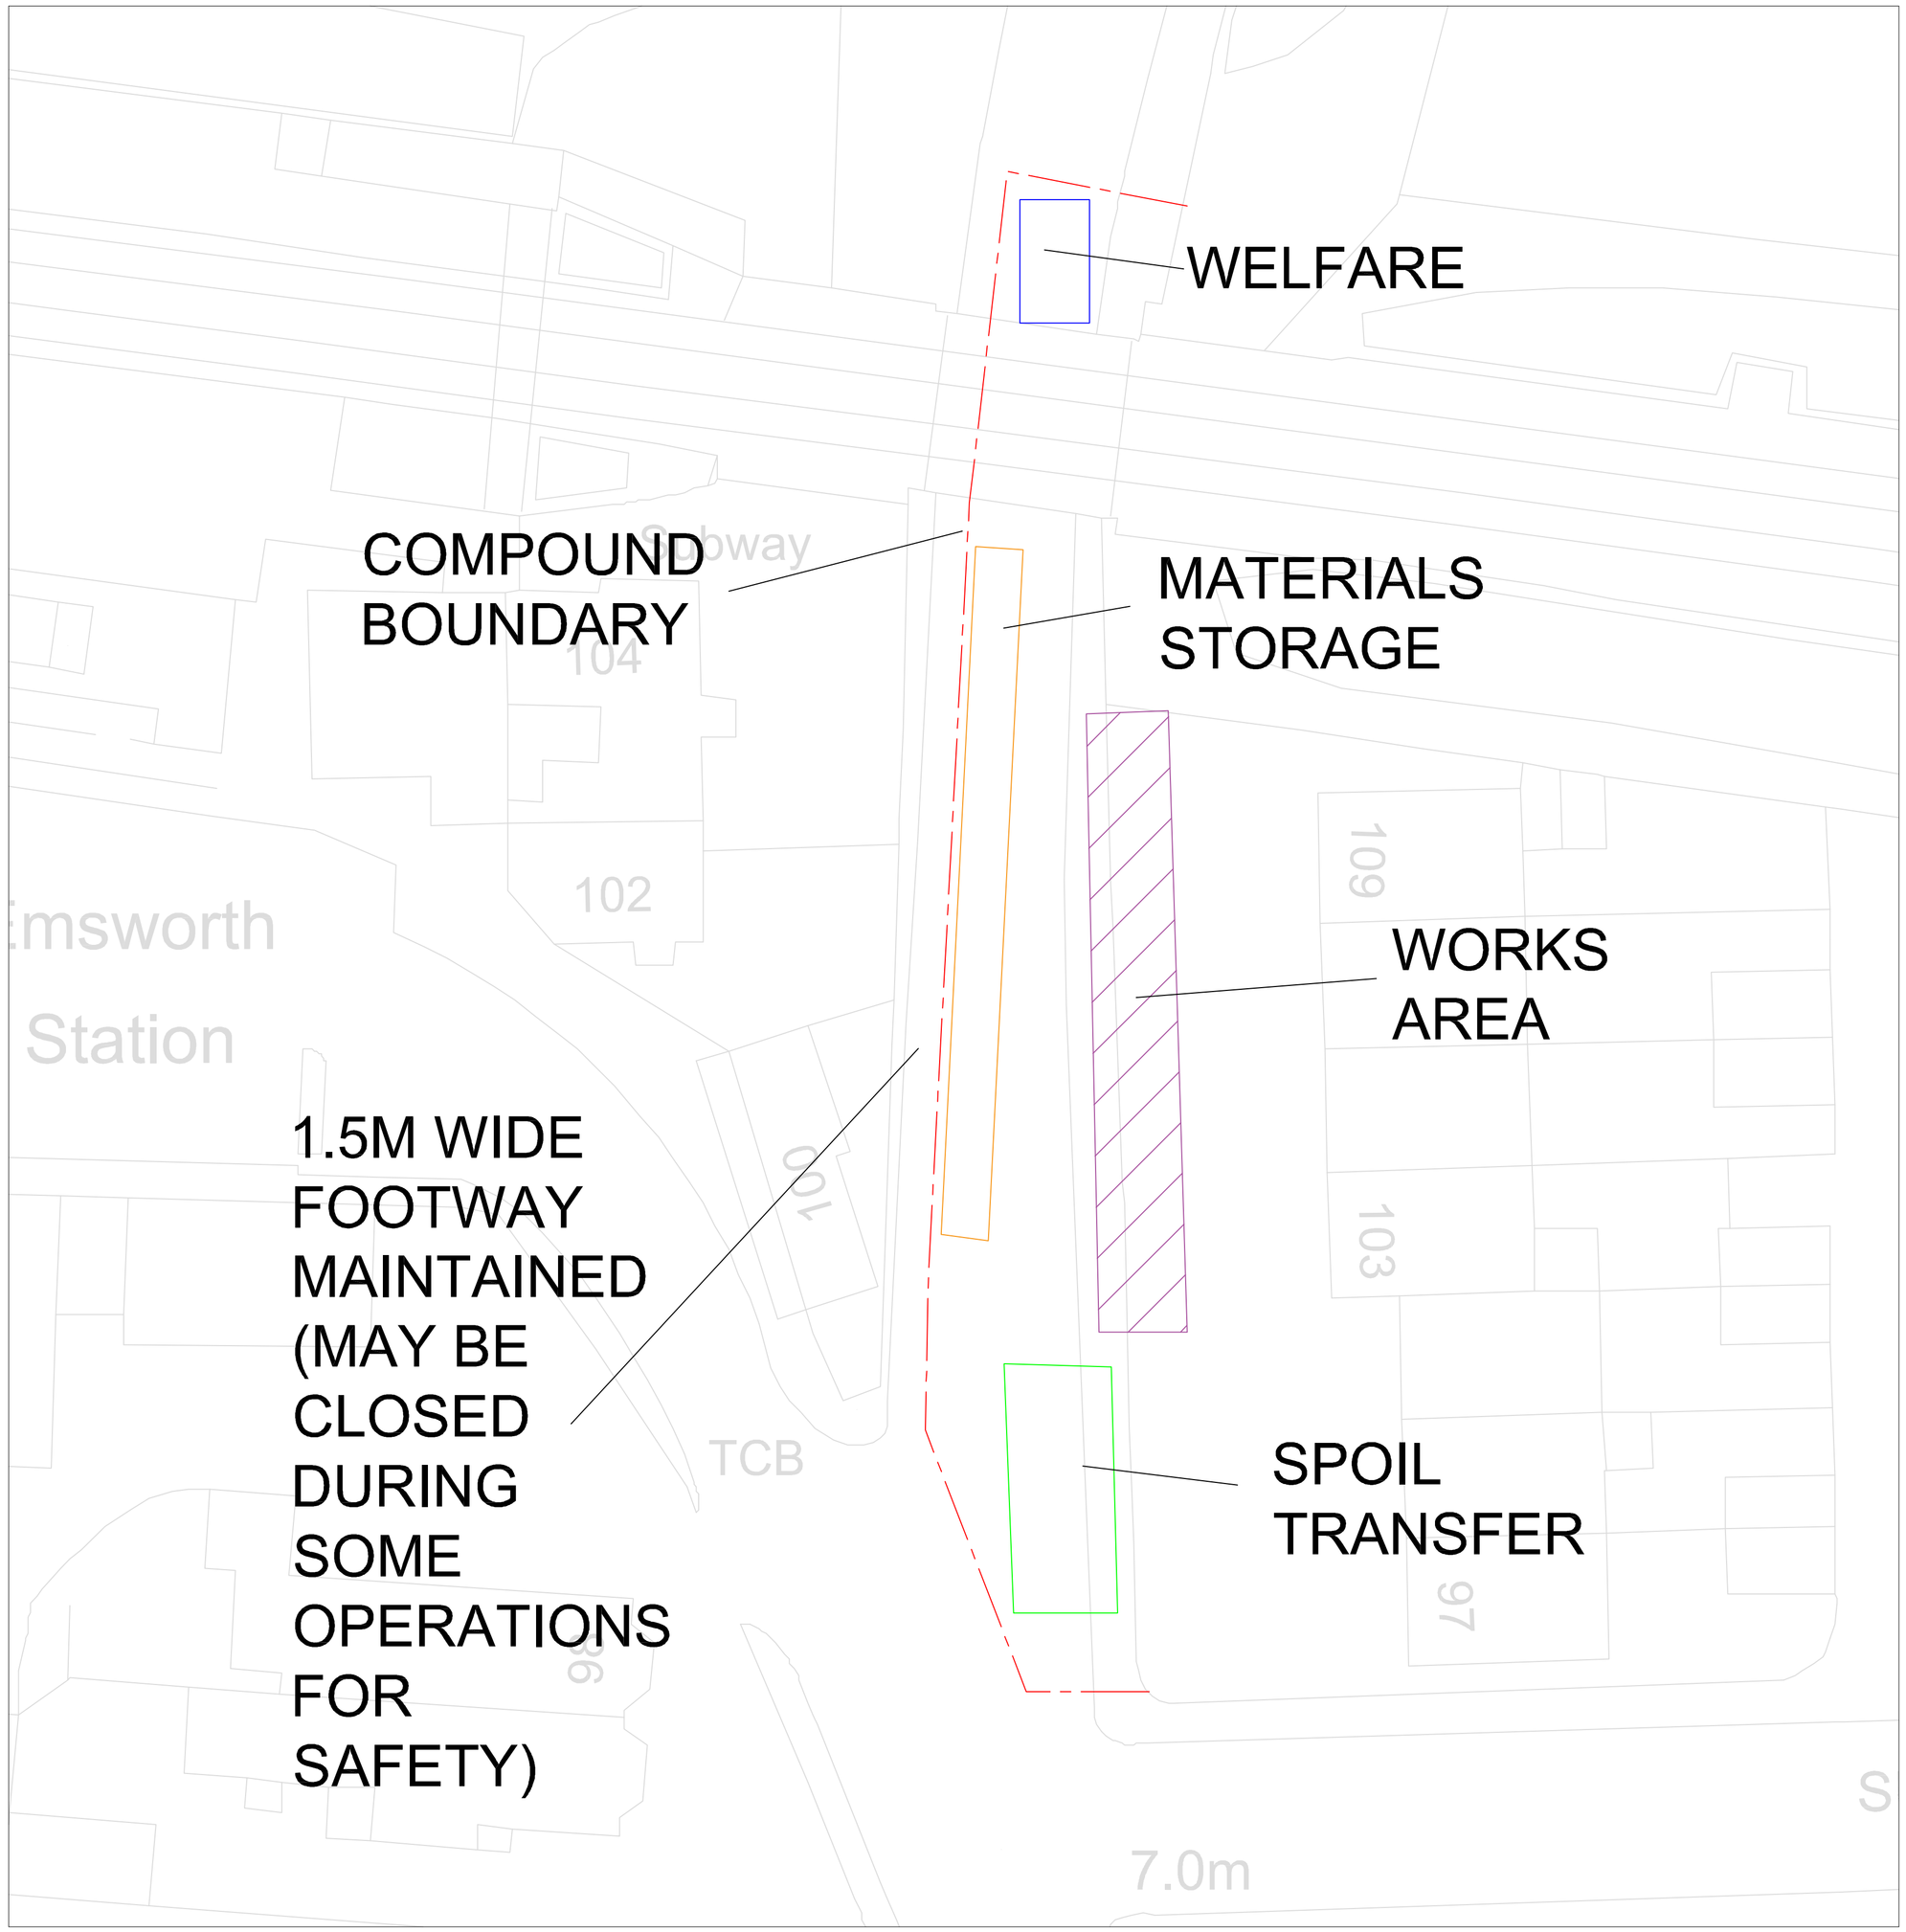

ILLUSTRATIVE LAYOUT FOR SITE COMPOUND

LOCATION

NOTES:-

- All dimensions in metres unless otherwise specified.
- All Levels are metres AODn.

Havant BOROUGH COUNCIL
Community: Neighbourhood Quality
Transport & Implementation Team

Public Service Plaza
Civic Centre Road
Havant. Hants. PO9 2AX
Telephone: (023) 9247 4174
Email: customer.services@havant.gov.uk
Internet: www.havant.gov.uk

Reproduced from the Ordnance Survey Digital Data with the permission of the Controller of HMSO, Crown Copyright Reserved 2015, Licence No 0100019217

REV	DESCRIPTION	DATE	NAME	CHECK

TITLE: NORTH STREET, EMSWORTH RETAINING WALL REPLACEMENT ILLUSTRATIVE COMPOUND ARRANGEMENT

DRAWN BY	CHECKED BY	ORG No.
MG	SJM	2015_11/003
DATE: 30/06/2015		DIR NAME
SCALE: NTS		CAD NAME