

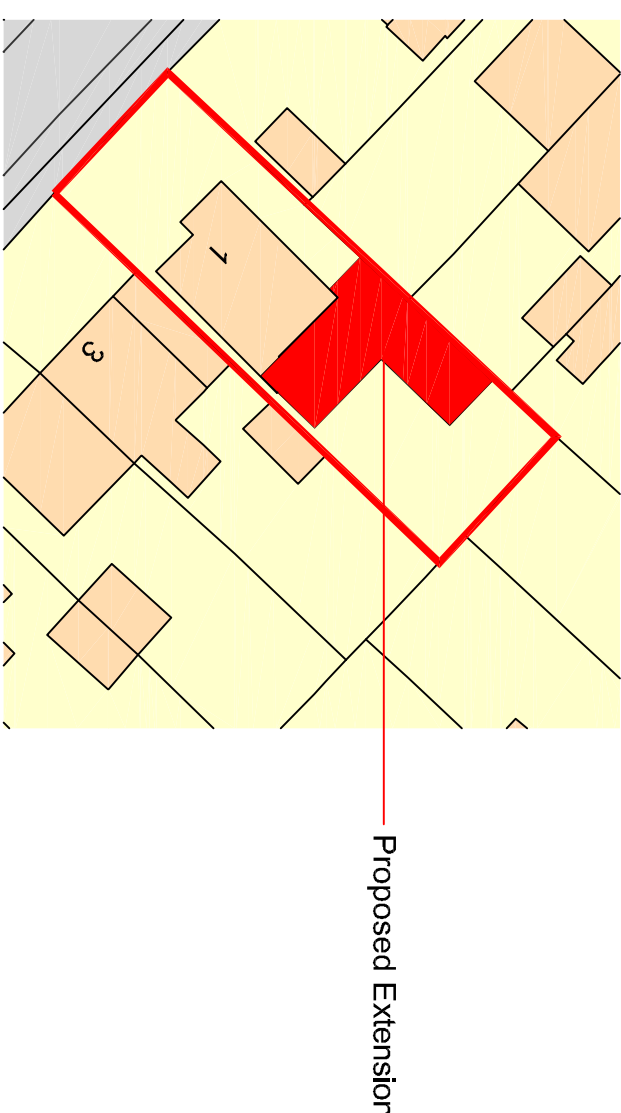
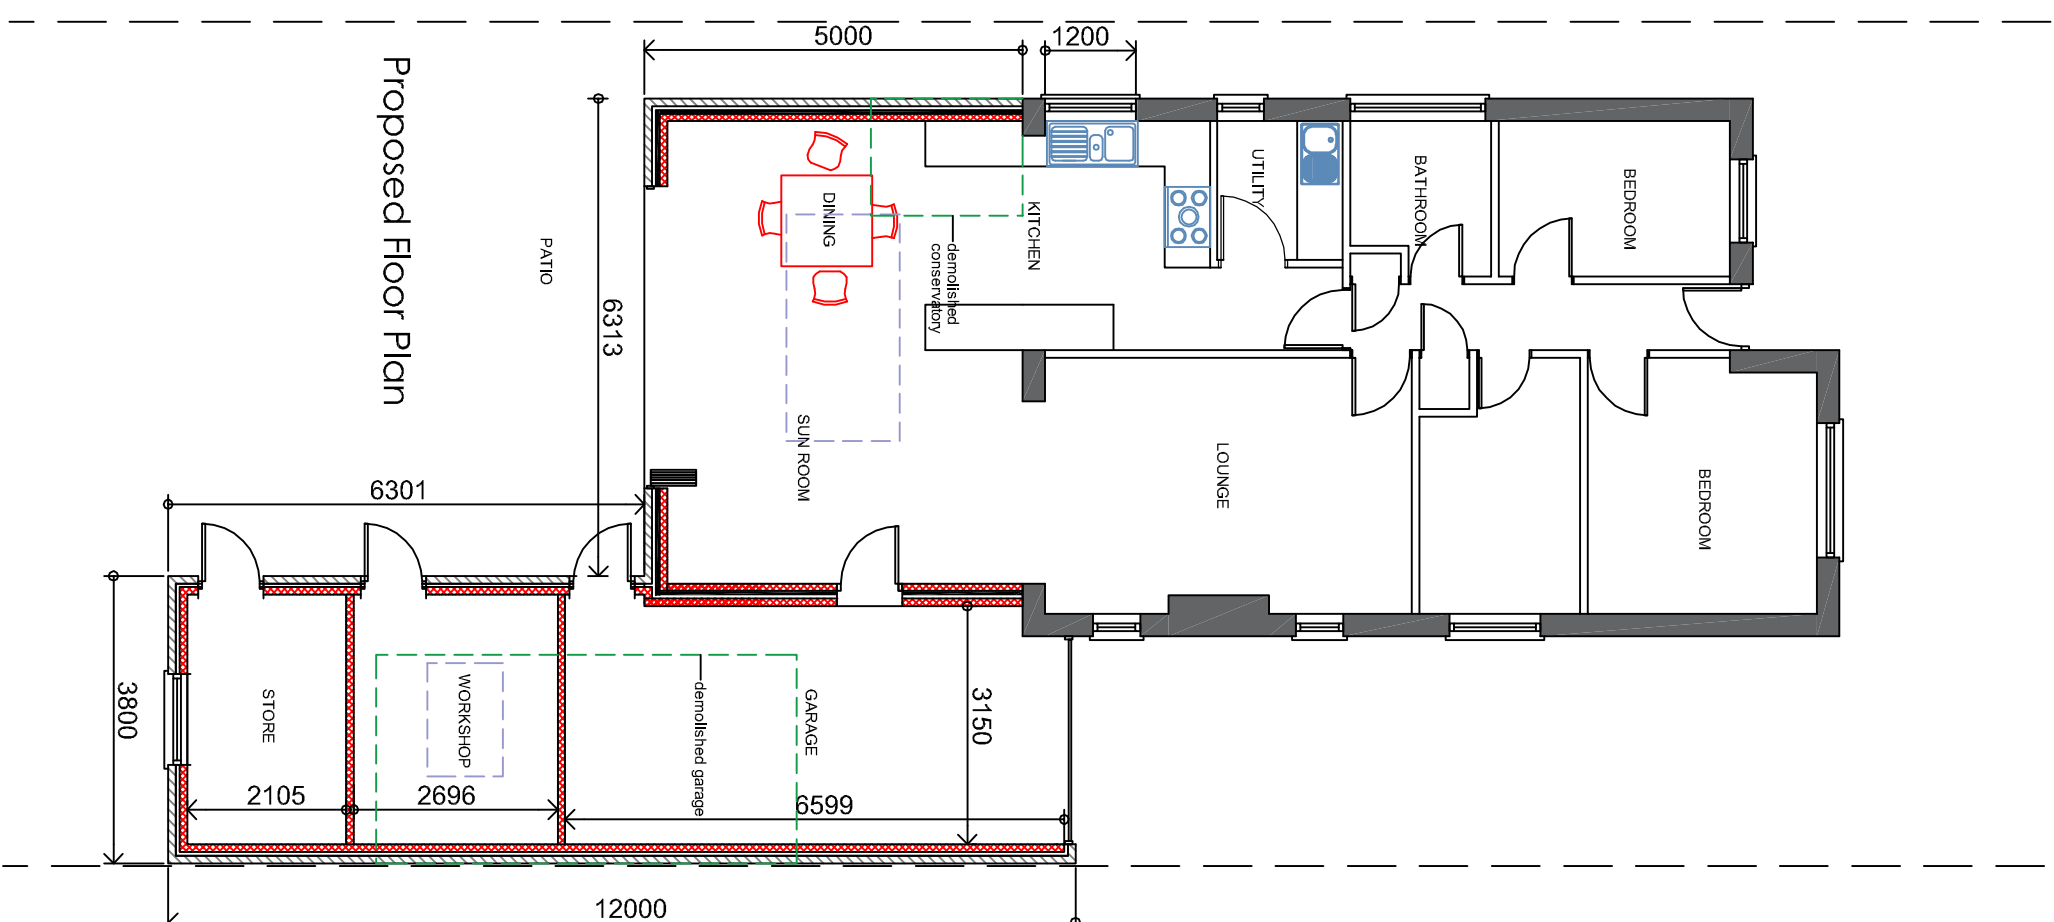
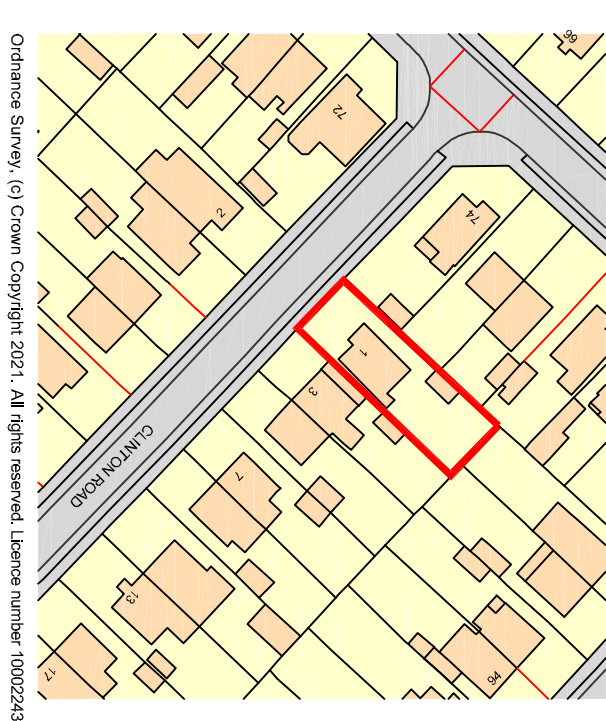
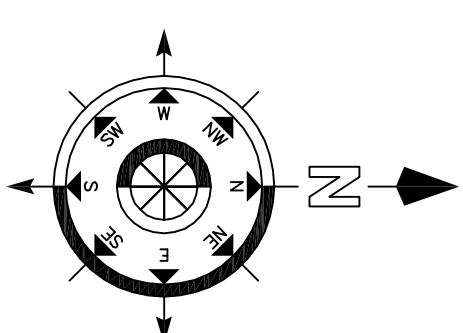
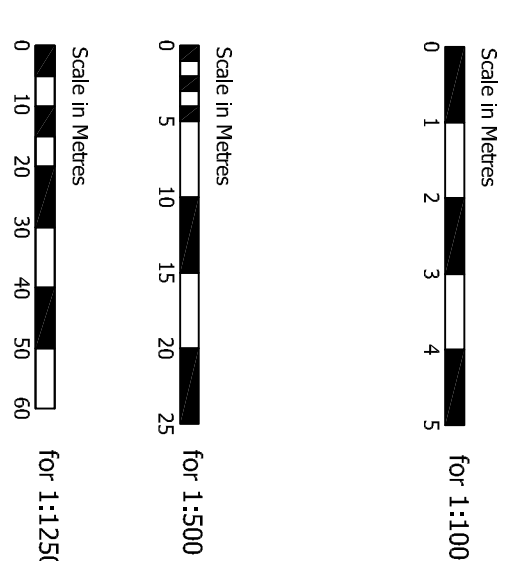
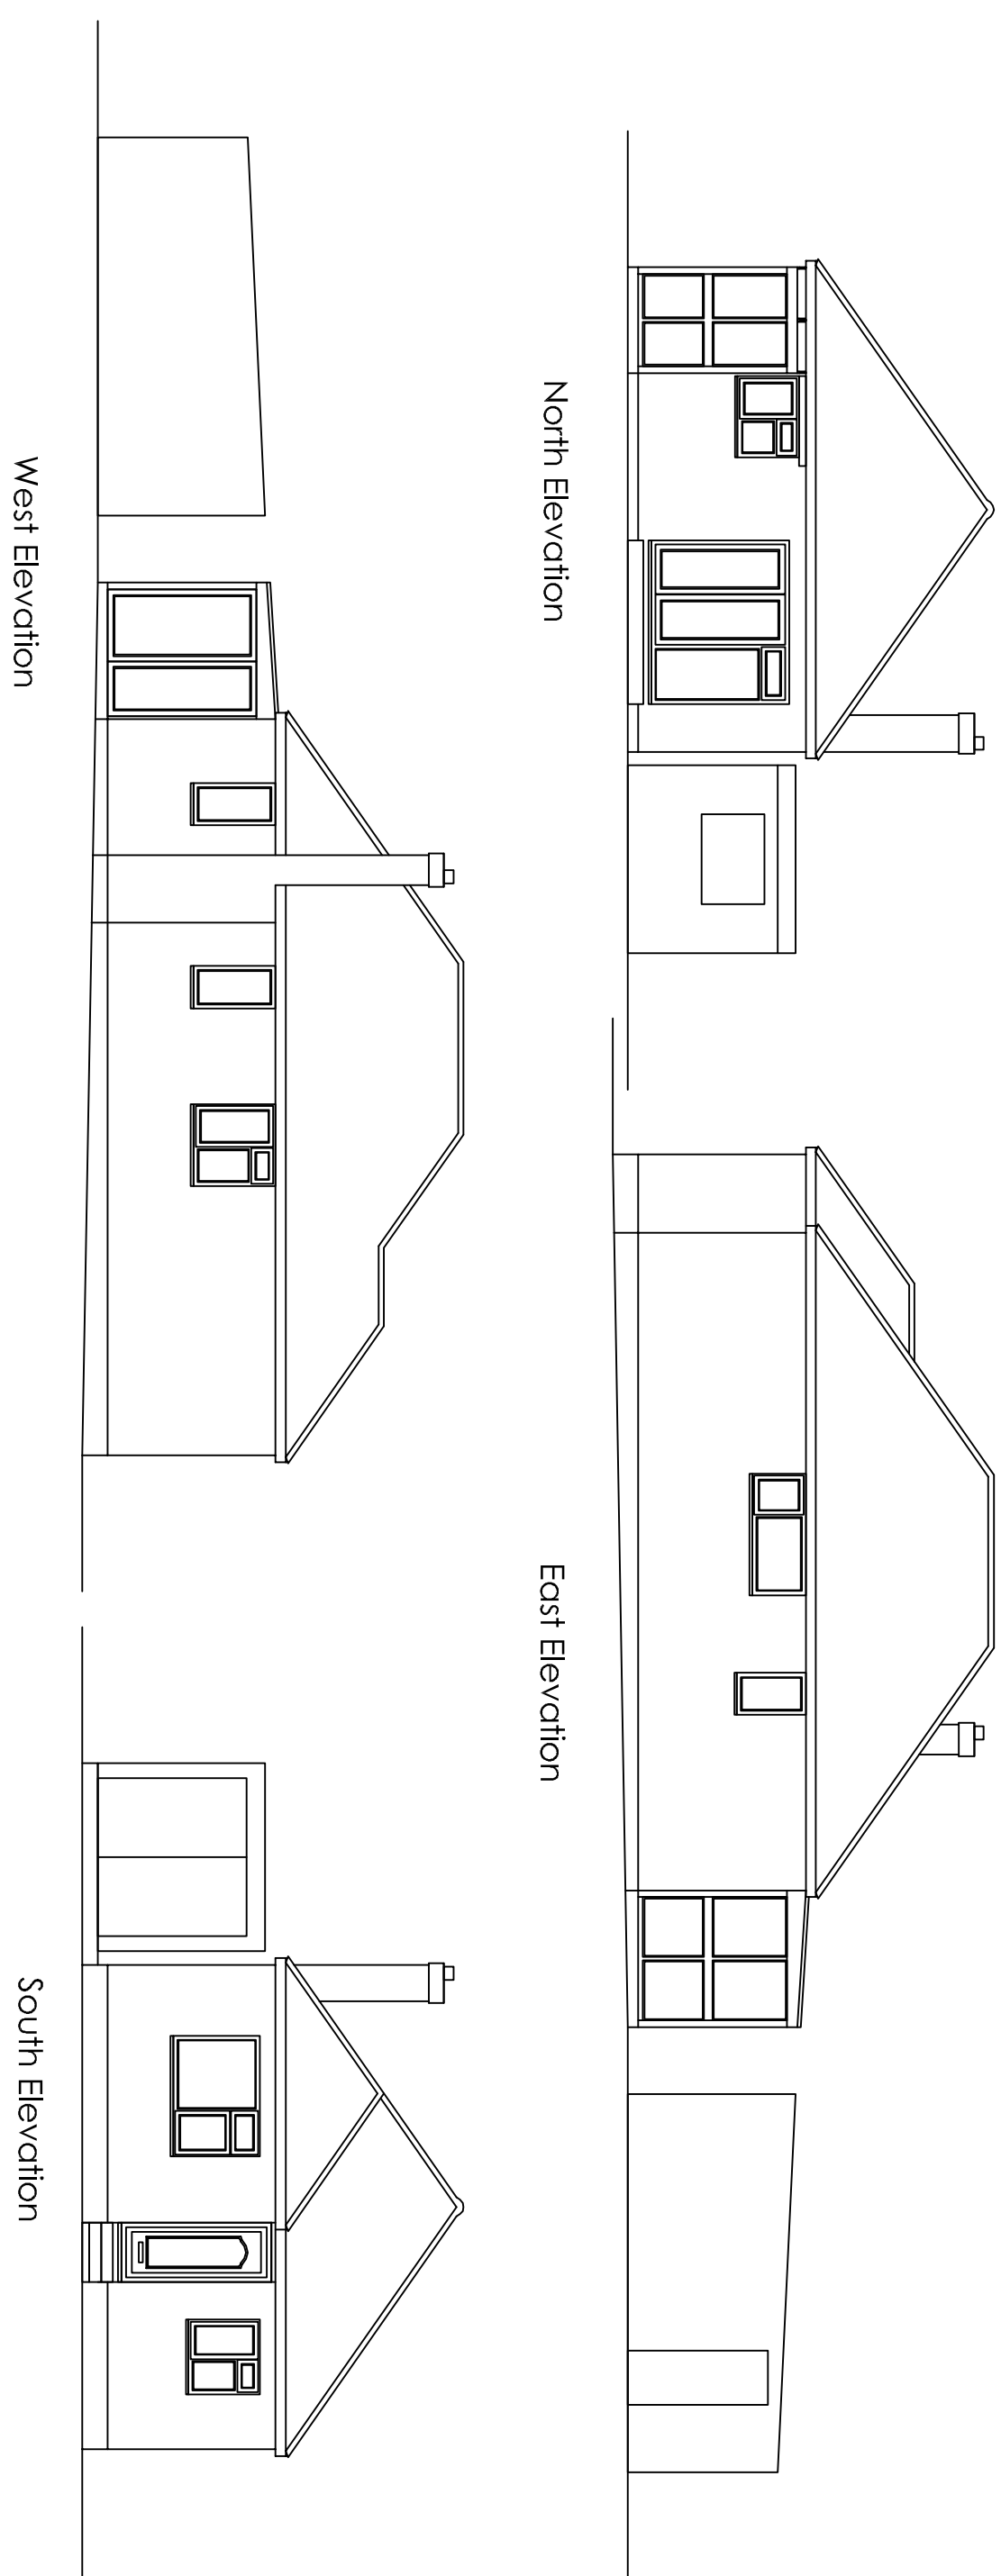
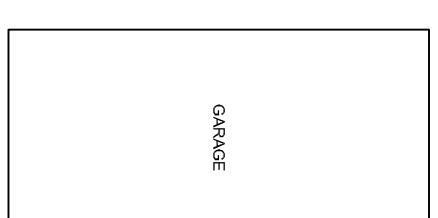


Existing Elevations

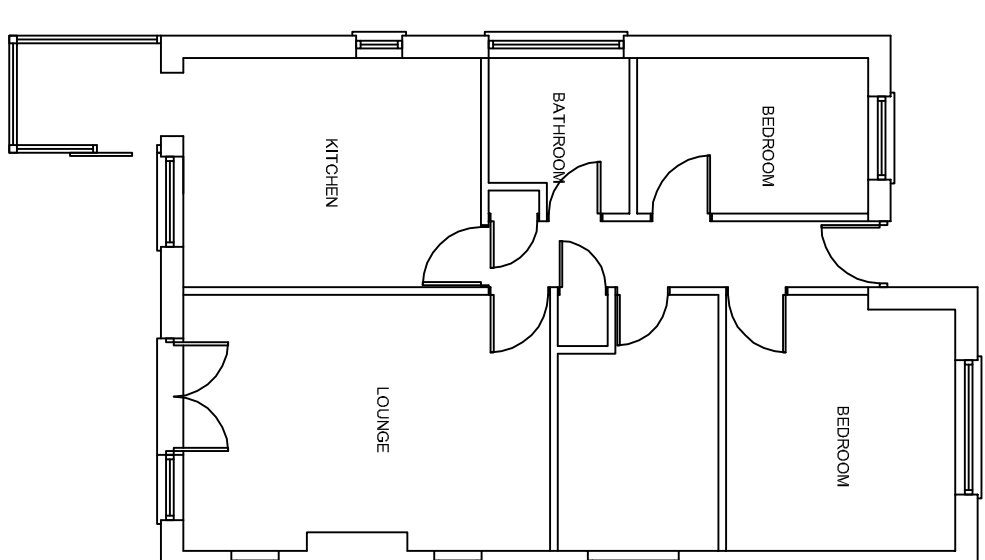

Proposed Elevations

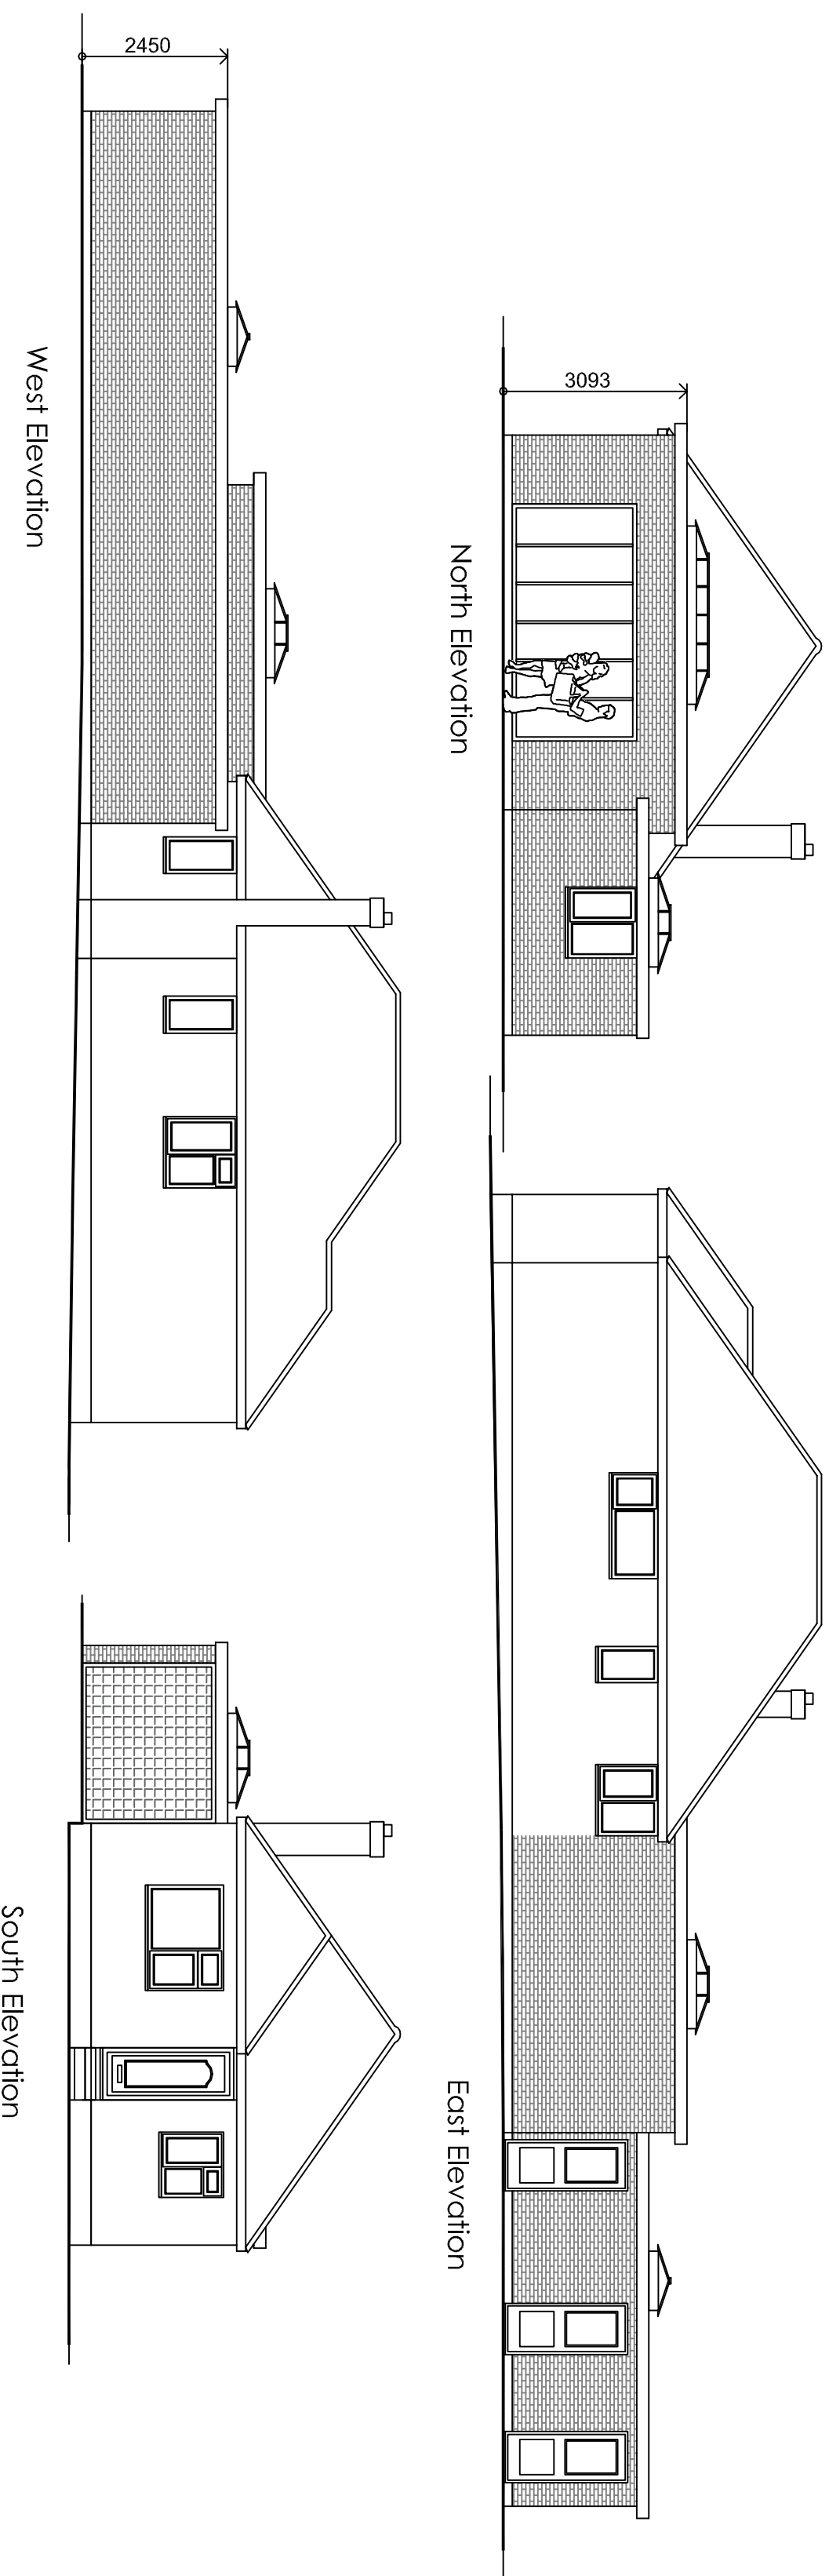

Revision	Description	Date	DRAWN	

Project: Mr & Mrs Erick
1 Clinton Road
Waterburyville
Hampshire

Chris Flint Associates Ltd
CHARTERED SURVEYORS - PROJECT MANAGERS
DEVELOPMENT CONSULTANTS

Drawn By	Date	SHEET SIZE	Approved By	Date
CF	01/07/21	A1		
Drawings No.	Revision		Scale	
CFA	FULL	01	1-100	

PLANNING