

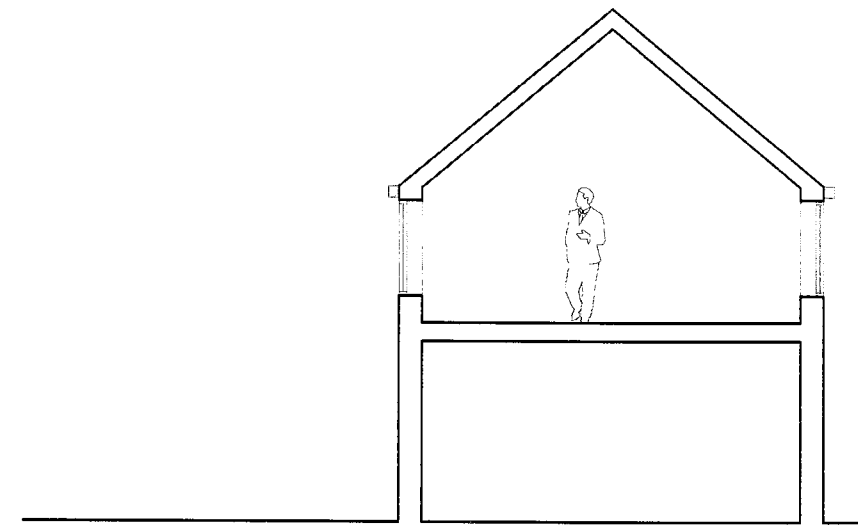


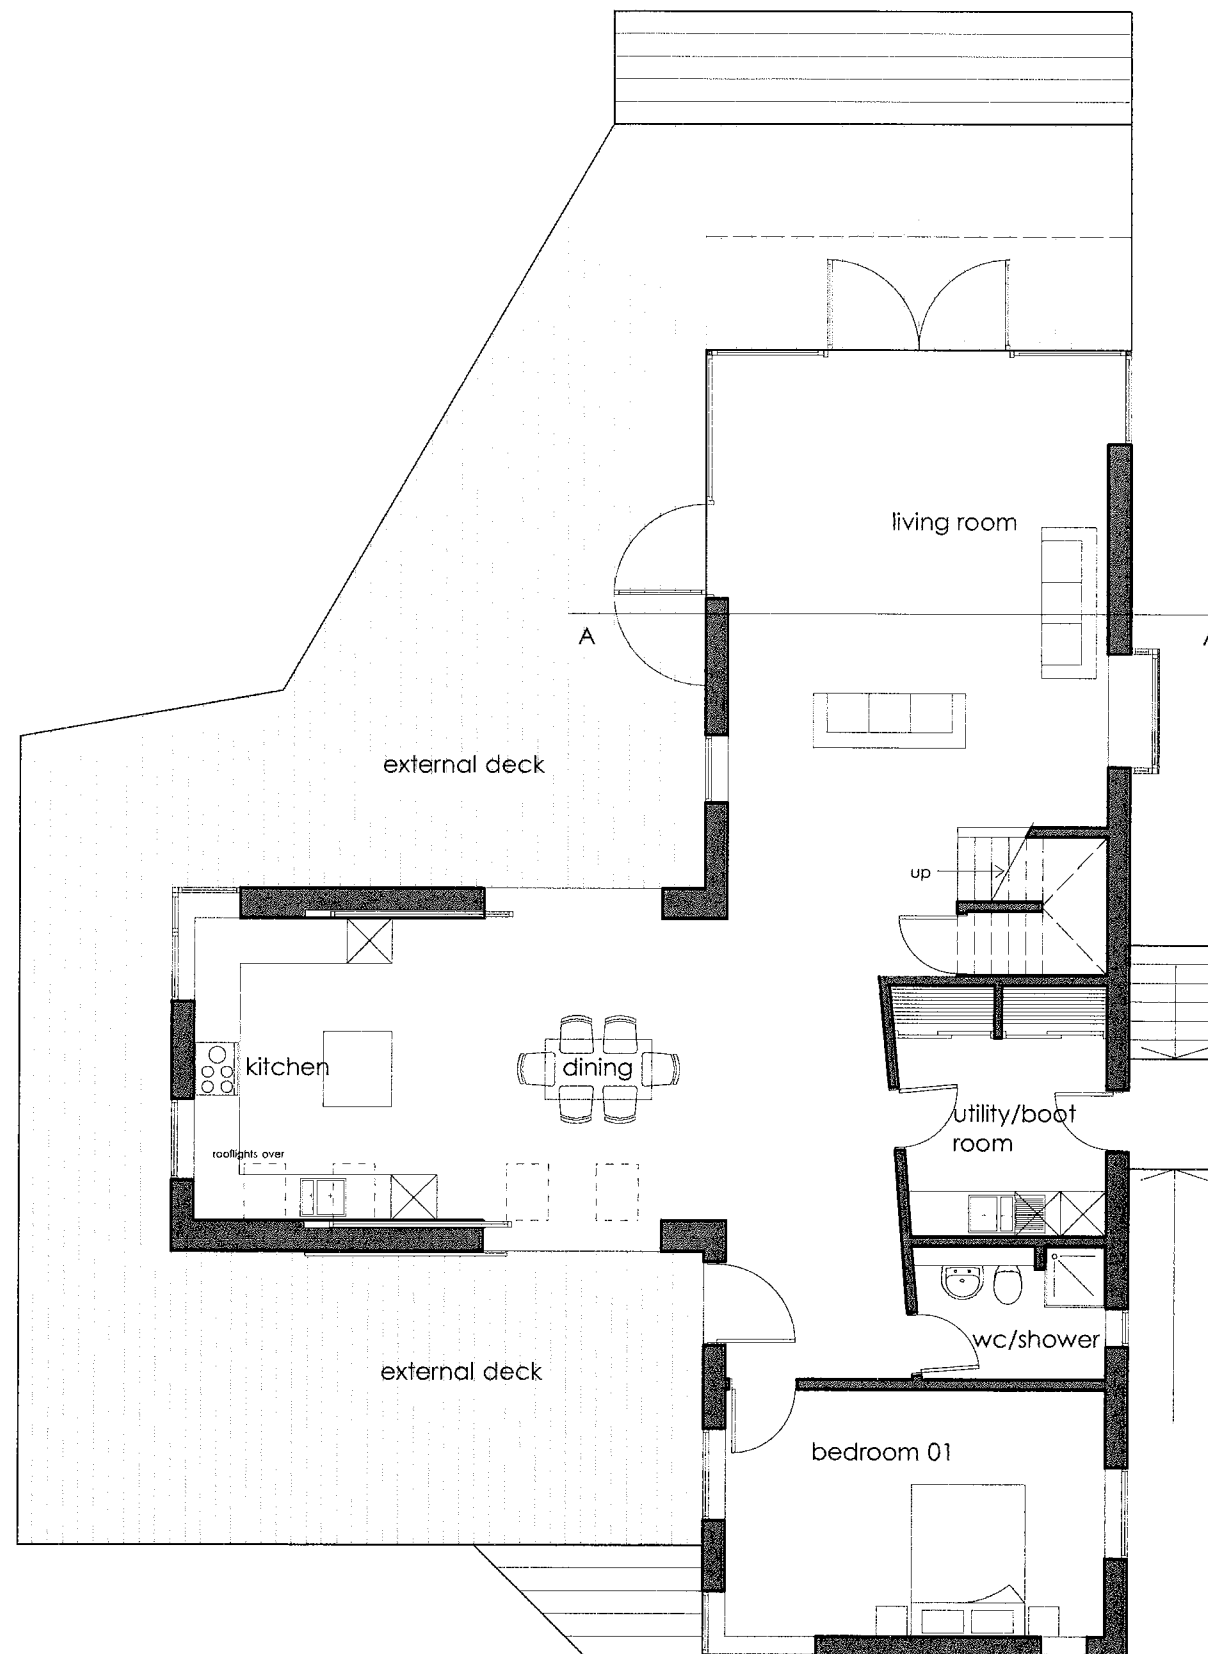


SECTION A-A

0 1 2 3 4 5m

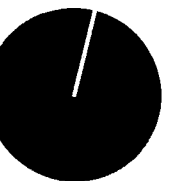

GROUND FLOOR

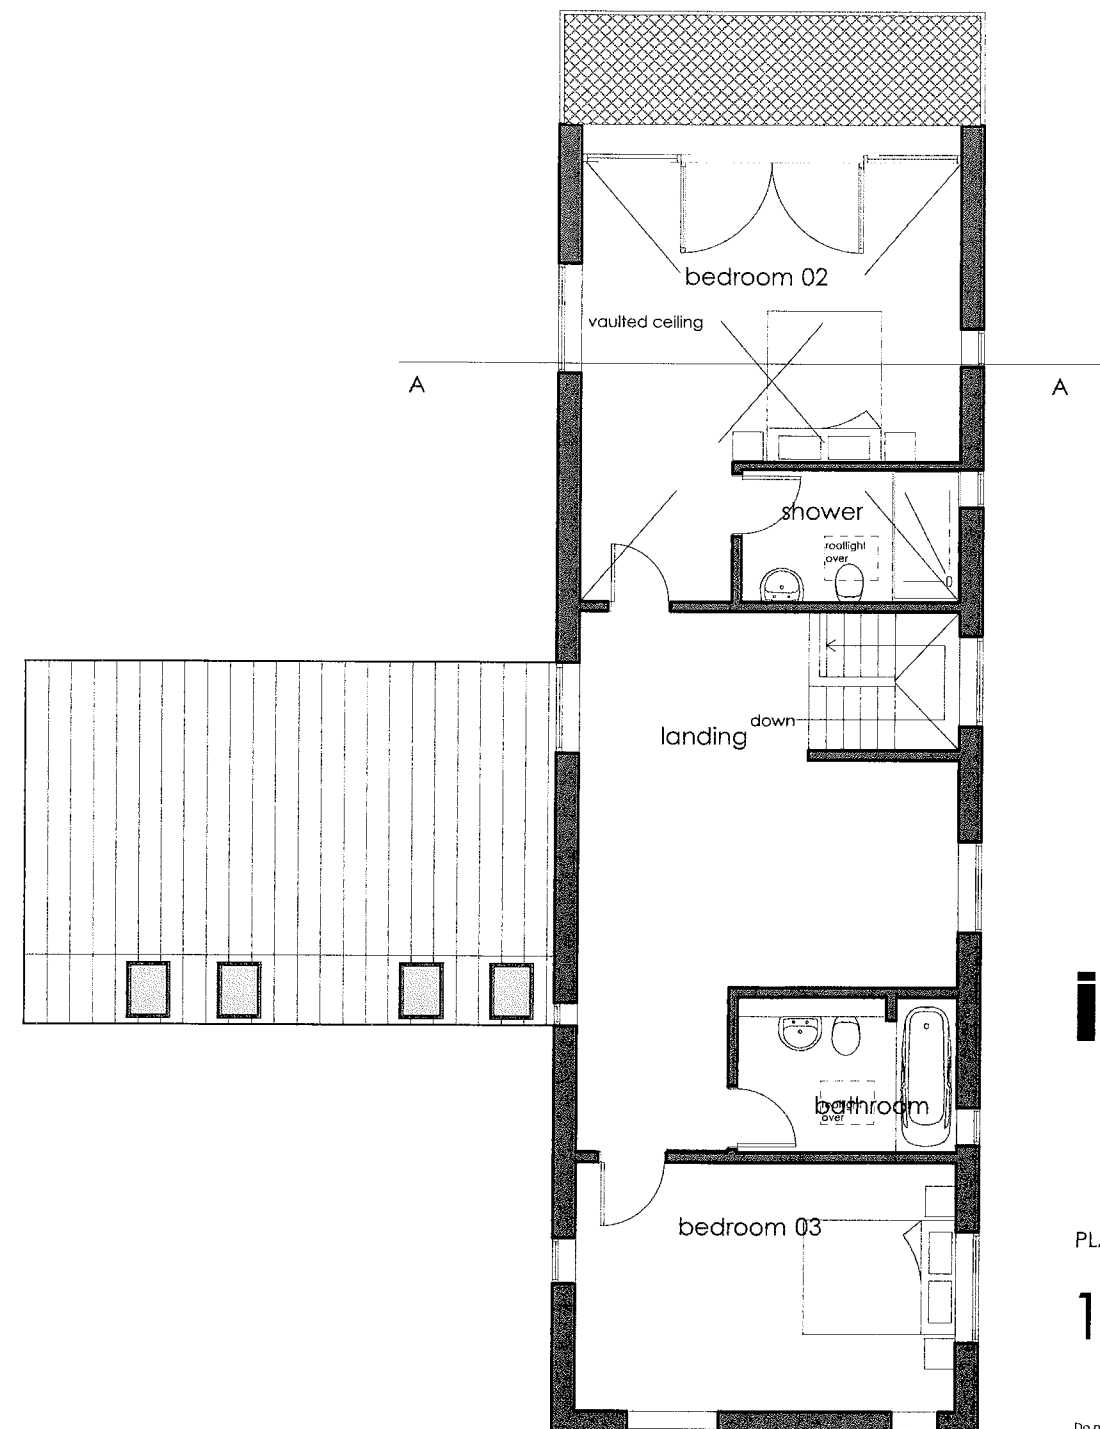

FIRST FLOOR

invisible studio

David and Paula Elsey
New replacement dwelling
Hayling Island
Proposed Plans

PLANNING JULY 2015 1:100 @A3 SG PT

1310 P13 H

Do not scale this drawing use figured dimensions only. If in doubt ask. Copyright PT/IS
Invisible Studio, Architects. The Rocks, Ashwicke, SN14 8AP
01225 287505 www.invisiblestudio.org

