


- GENERAL NOTES:
1. This drawing is to be read in conjunction with all relevant architects, structural engineers, mechanical & electrical engineers and specialists drawings / specifications.
 2. Any discrepancies in dimensions or details between the various drawings should be reported immediately.
 3. All dimensions are in millimetres and all levels are in metres.
 4. Do not scale from this drawing, if in doubt ASK


Rev.	Description	Date	Dn	Ch'd
A	Various alterations	20.04.16	RJL	DRK
B	PV Panels removed	01.07.16	RJL	DRK
C	Alterations due to Planning feedback	17.08.16	RJL	DRK



SOUTH (FRONT) ELEVATION

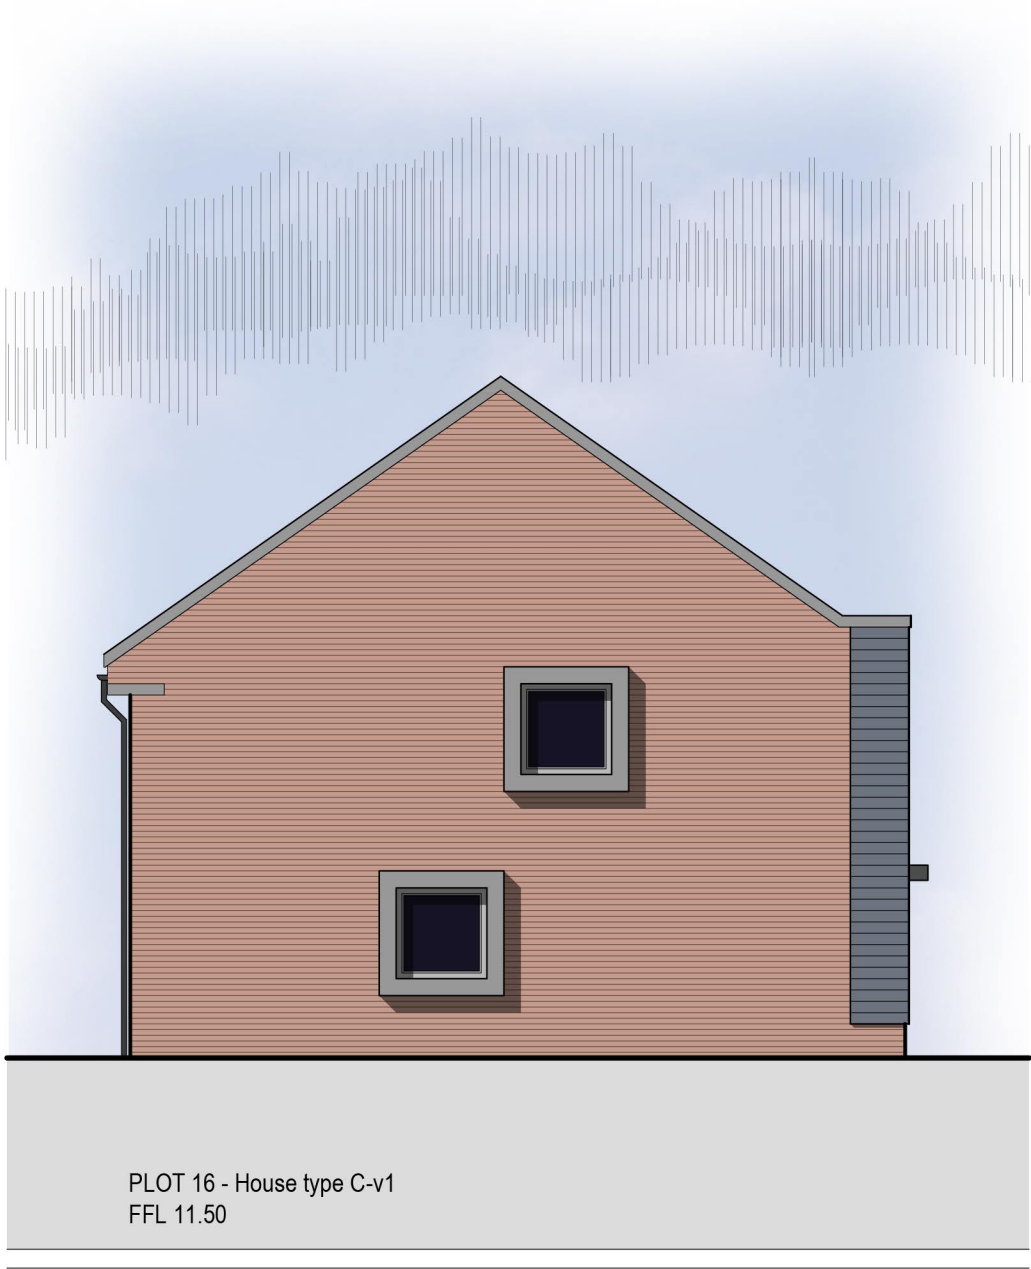


WEST (SIDE) ELEVATION

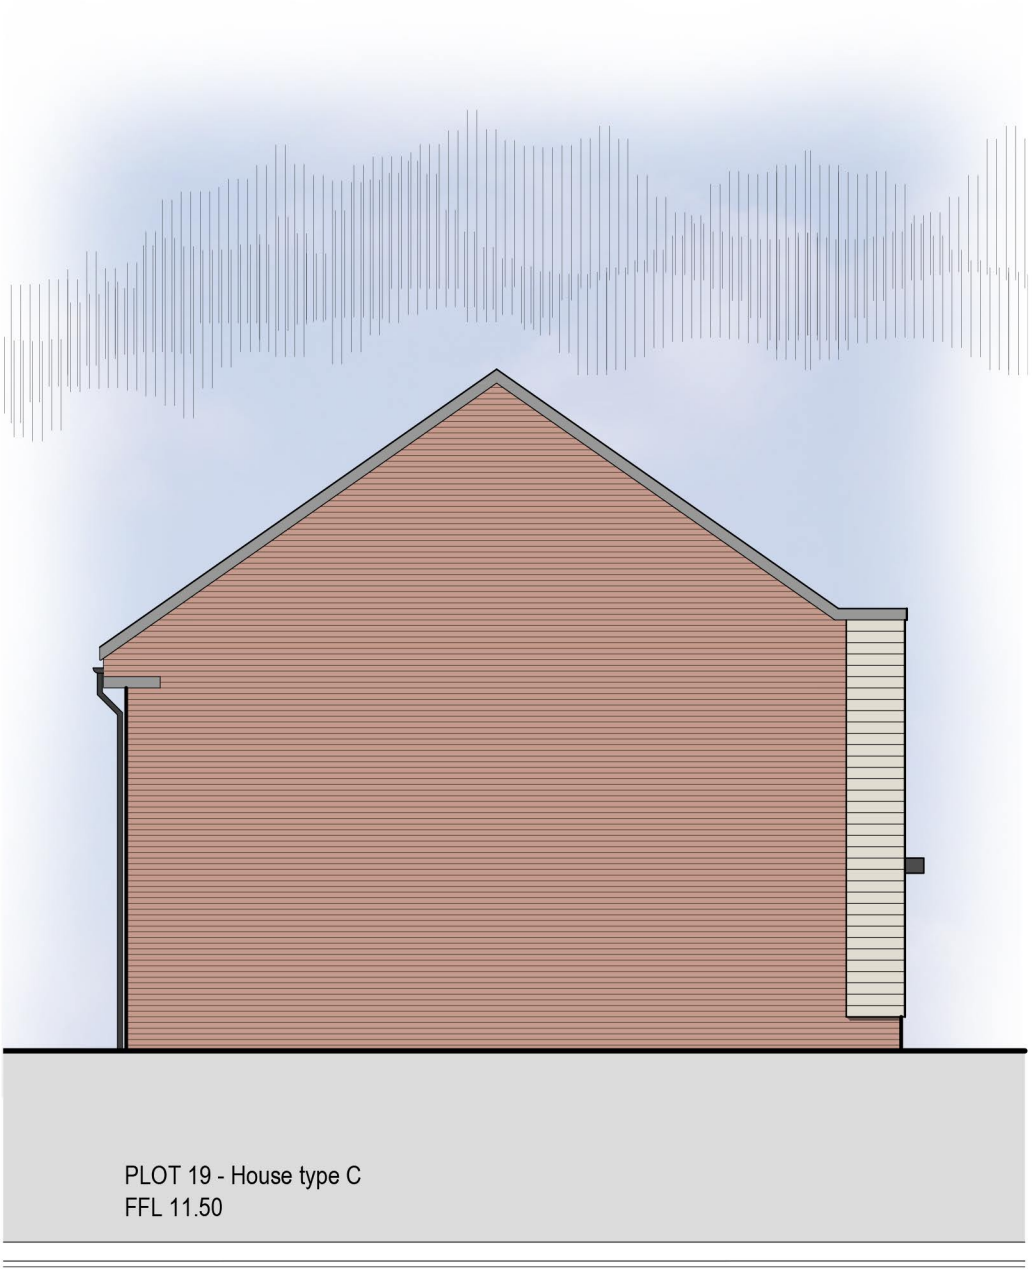


WEST (SIDE) ELEVATION



NORTH (REAR) ELEVATION

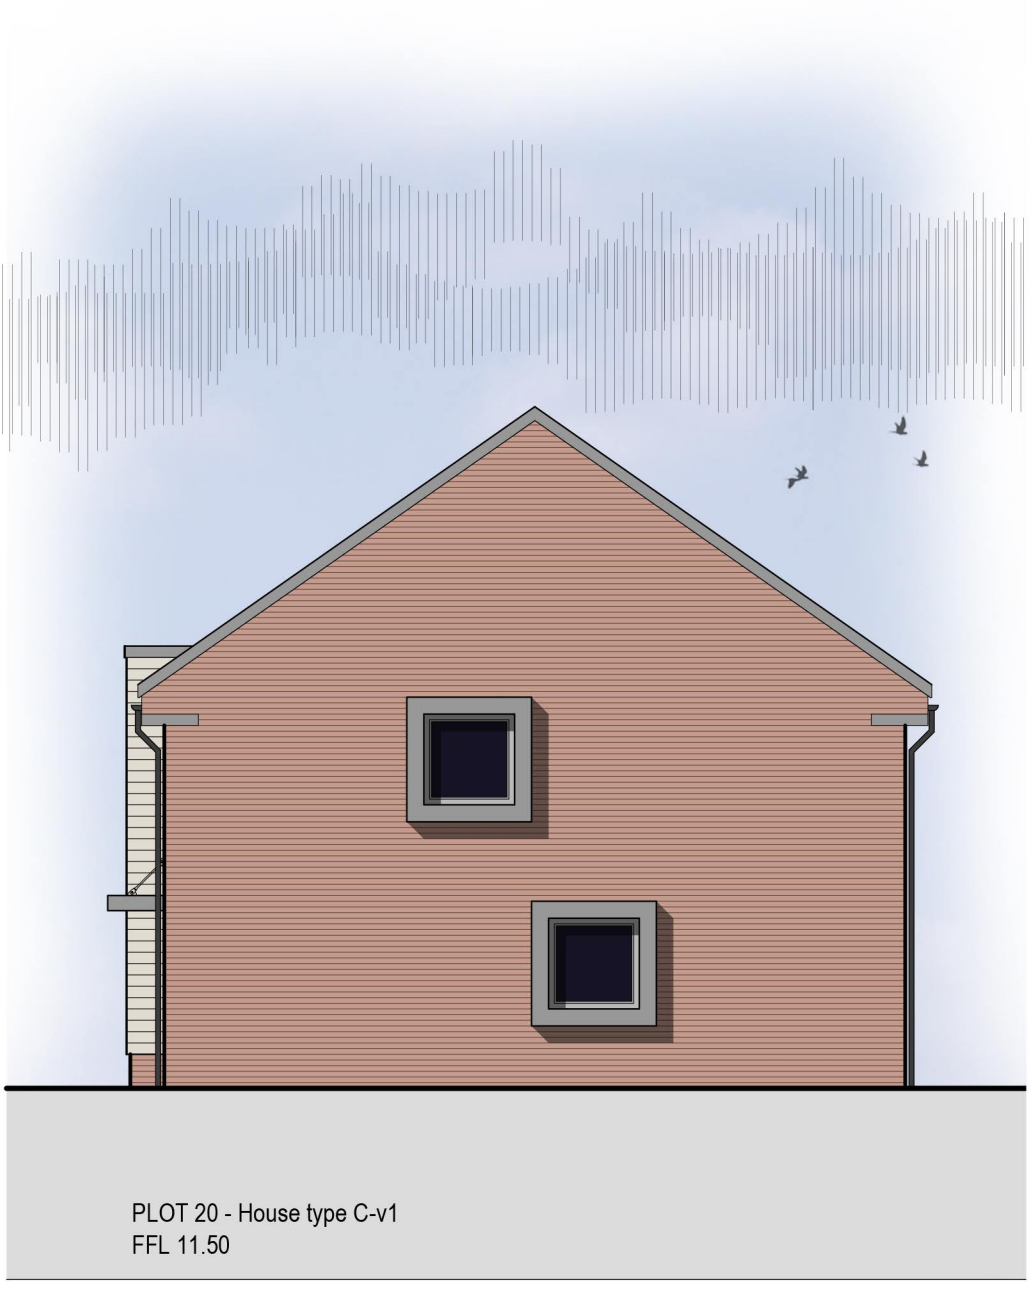

EAST (SIDE) ELEVATION

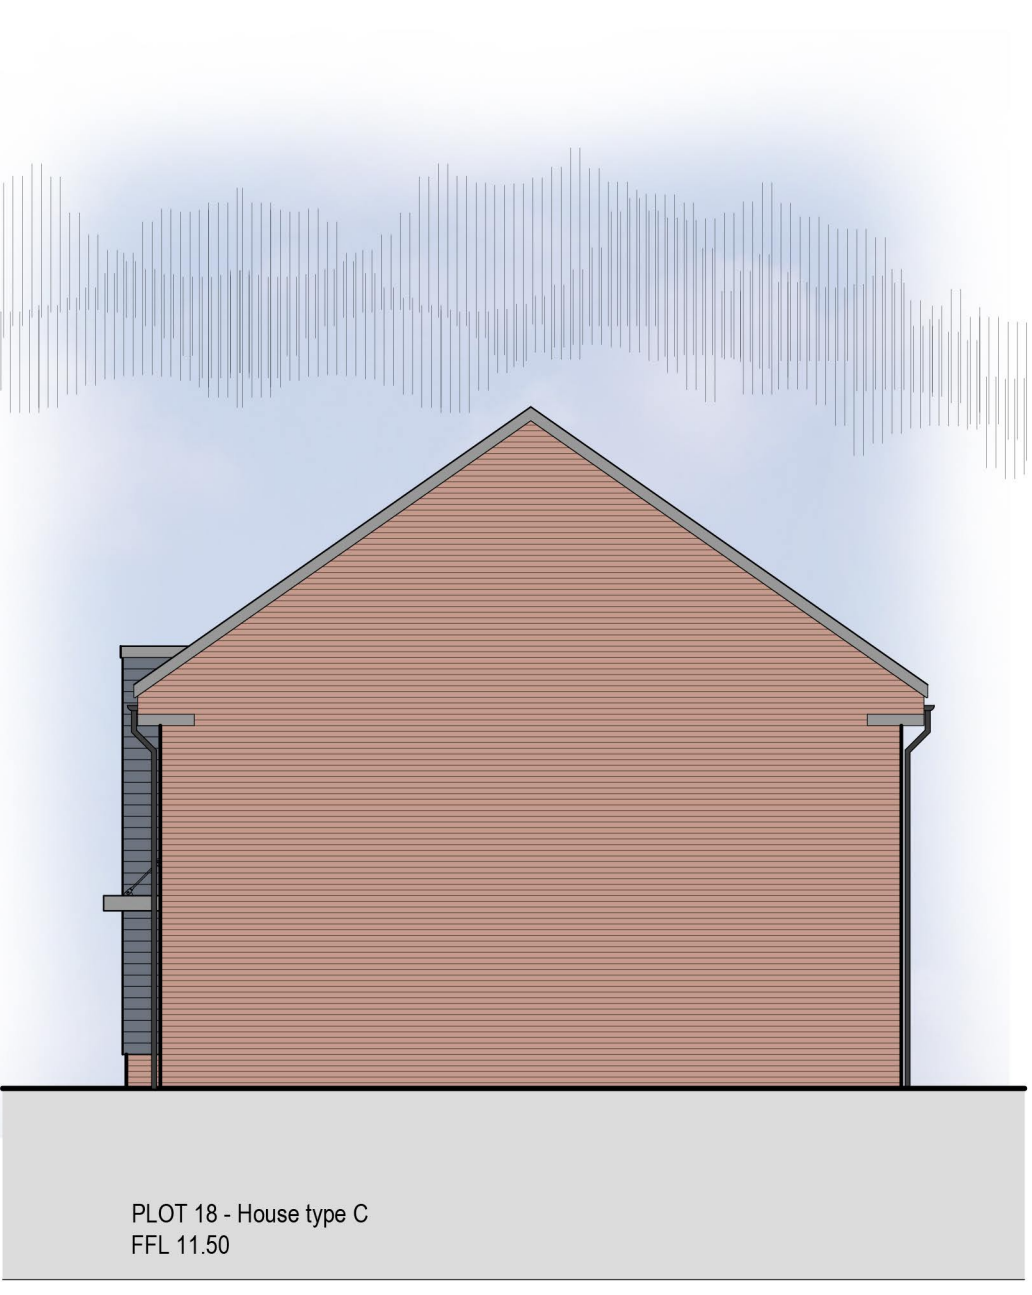

EAST (SIDE) ELEVATION



kenn scaddan
associates
architects

CONCEPT HOUSE, 35 KINGSTON CRESCENT, NORTH END, PORTSMOUTH, HAMPSHIRE, PO2 8AA
T - 023 9267 3618 F - 023 9267 9819 www.ksa ltd.co.uk info@ksa ltd.co.uk

PROJECT
BLENDWORTH CRESCENT

DRAWING TITLE
ELEVATIONS - PLOTS 16-20

Date	Drawn by	Scale	Drawing No.	Rev.
JAN. 15	RL	1:100	A1 1102-PD117	C
architecture	planning	design	project management	

0 1 2 5 10
(SCALE 1:100)