

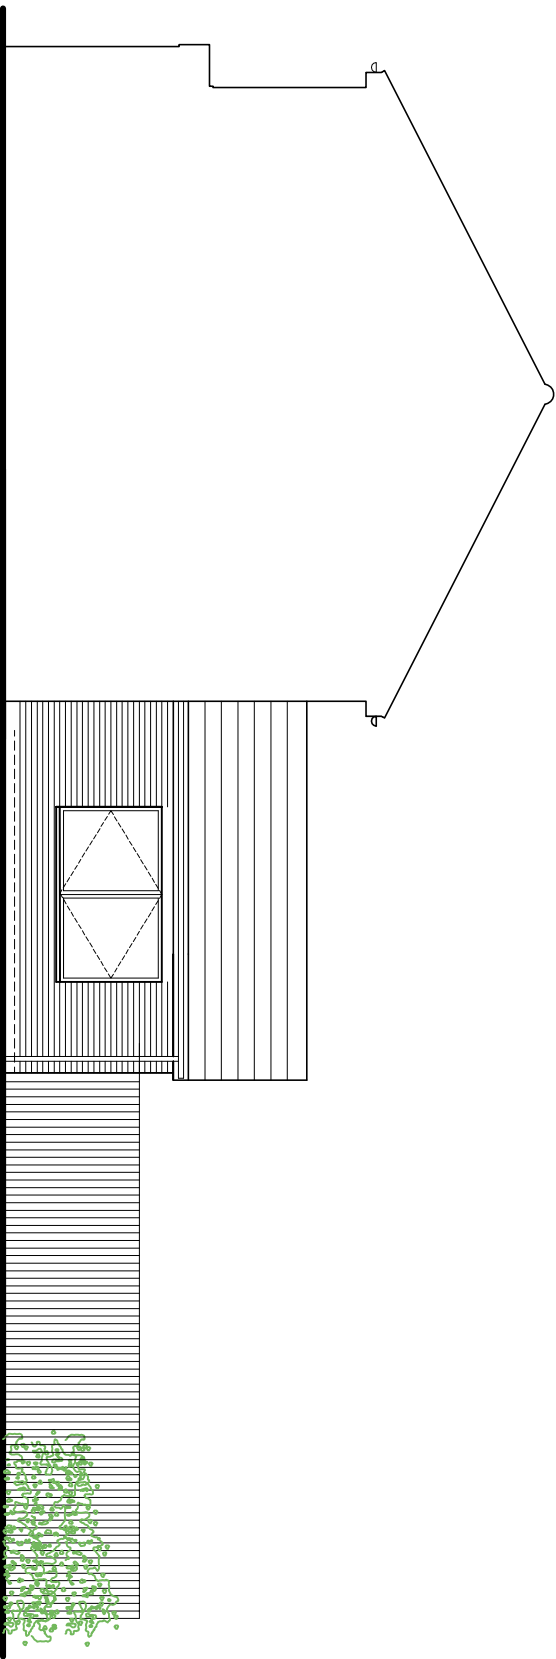


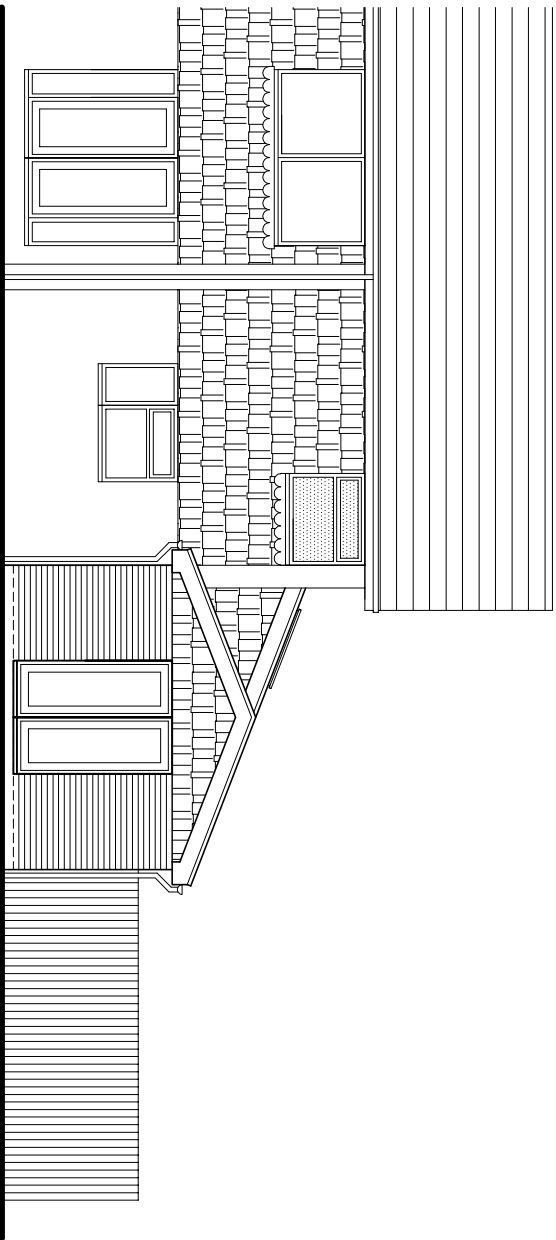


East (side) elevation

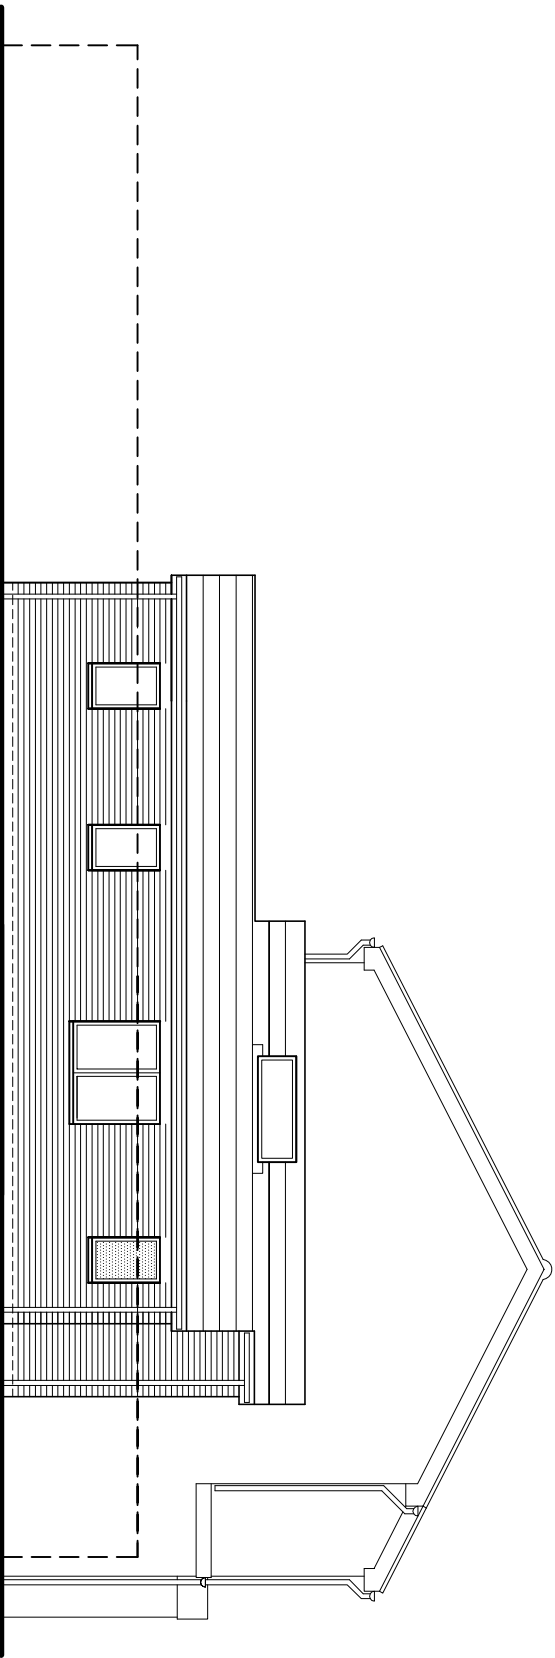

West (side) elevation (unchanged in new proposal)

Existing elevations scale 1:100

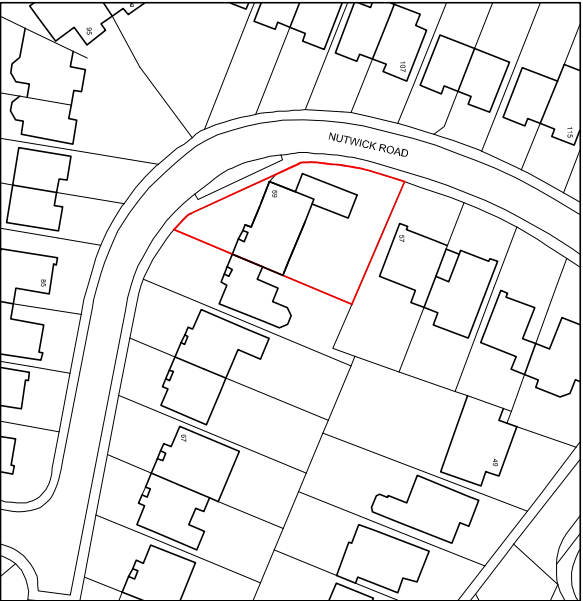


Ordnance Survey, (c) Crown Copyright 2015.
All rights reserved. Licence number 100022432



Location plan

scale 1:1250

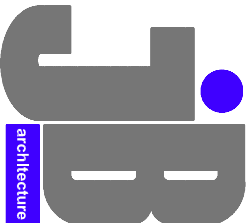

JIMMY BESSANT ARCHITECTURE
TEL: 01243 373620 M: 07769904282
E: jimmy@jb-architecture.co.uk
Web: www.jb-architecture.co.uk

For
MR & MRS COCKS
Project
**PROPOSED CONSERVATORY
AT 59 NUTWICK ROAD
HAVANT
PO9 2UQ**
Title
**EXISTING ELEVATIONS
& LOCATION PLAN**

Date	Drawn	Scale	Checked
OCT 2016	JB	As shown @ A3	-
Job Number	Drawing Number	Revision	
PL101016	402		