



**PROPOSED ALTERATIONS & ADDITIONS.
1, ST HELENS ROAD, HAYLING I. HANTS.
FOR MR&MRS R. LONGDEN-THURGOOD.**

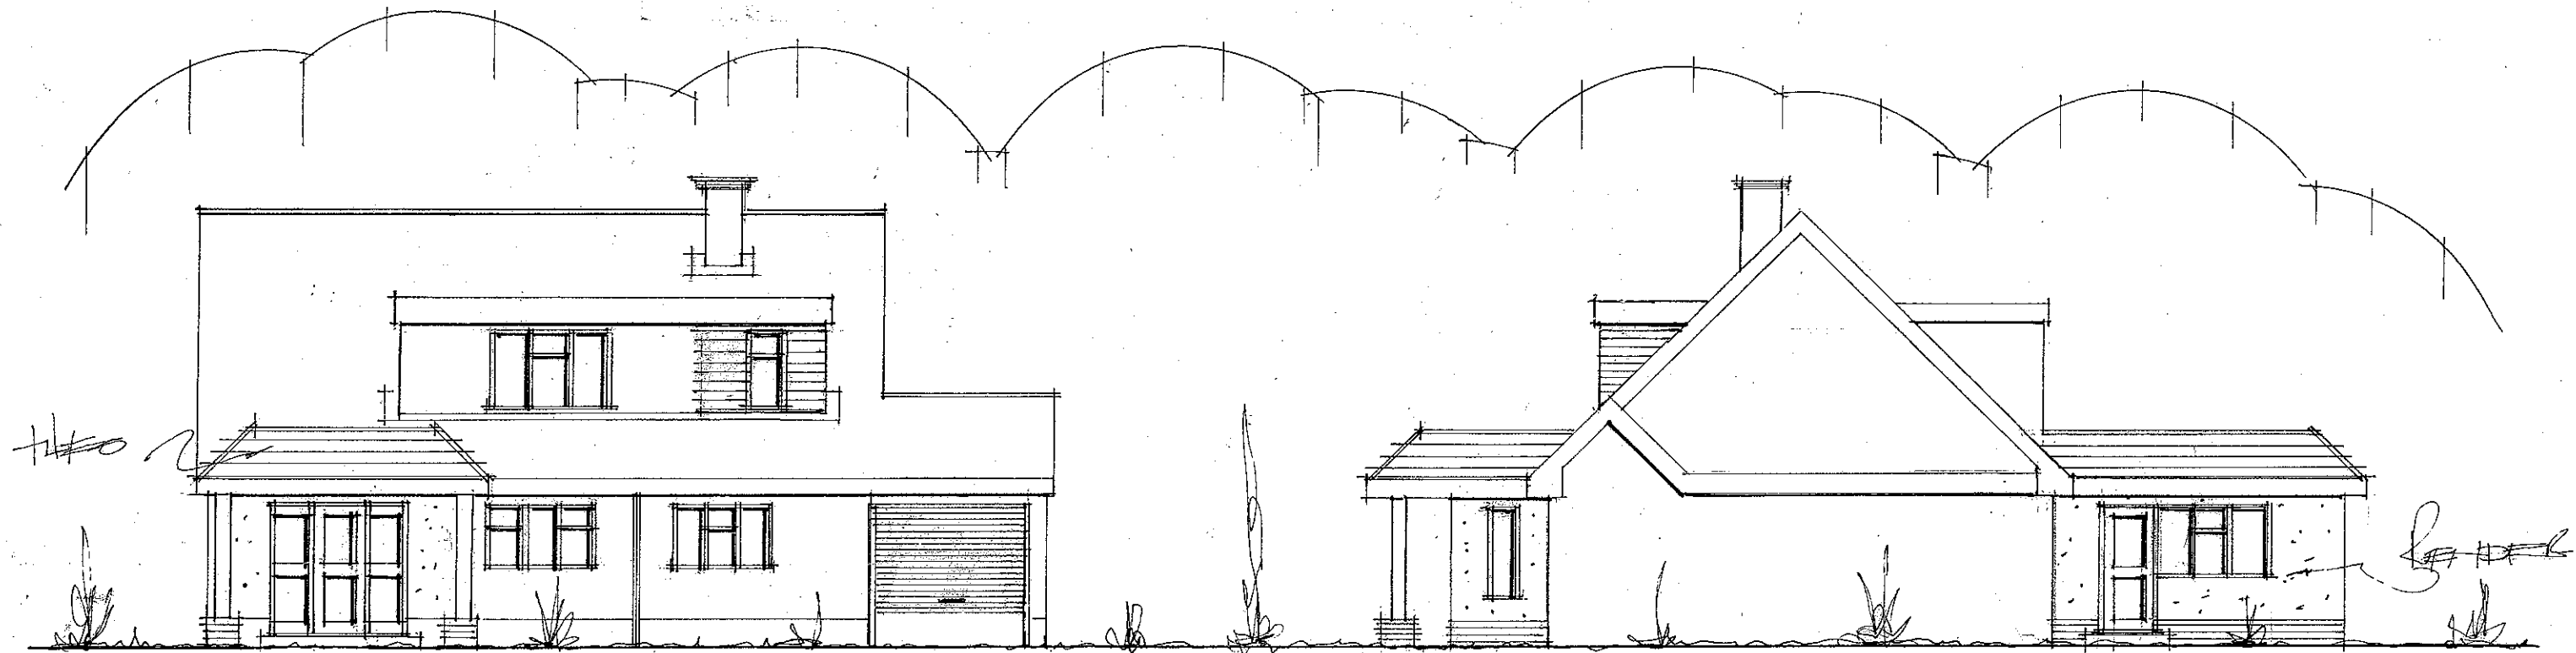

front

side

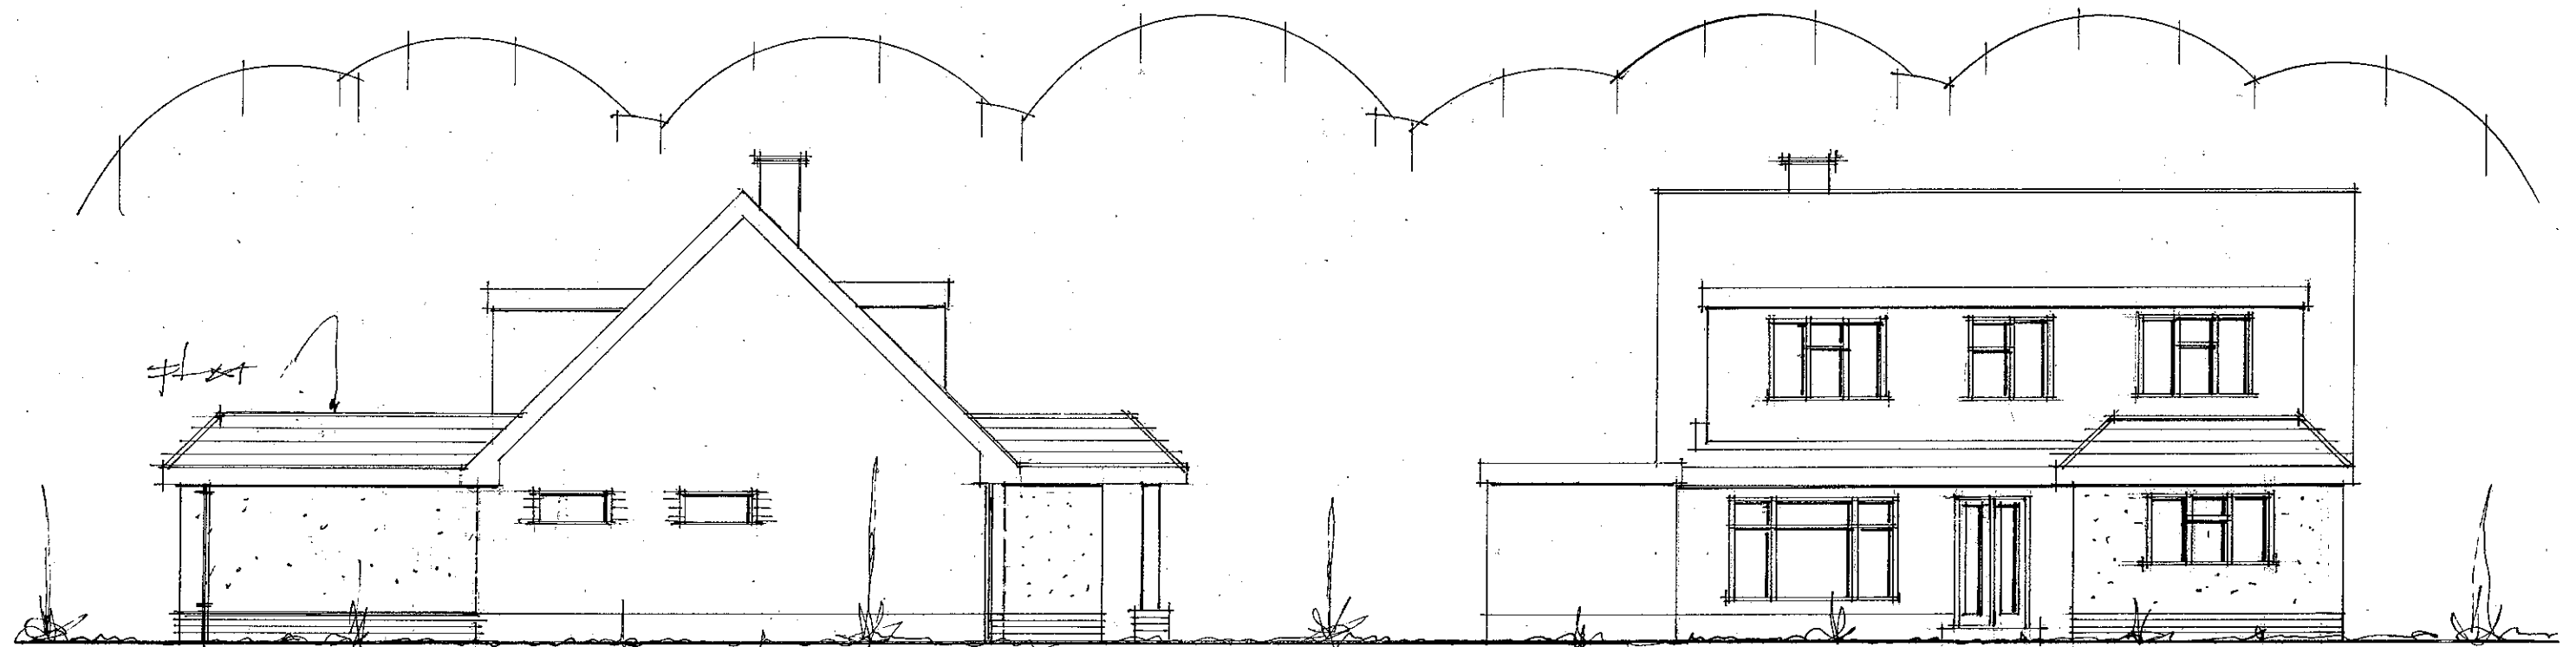

side

rear

date nov 16 (AMENDED)
scale 1:100

Proposed Elevations

PETER J. WALKER MRICS
CHARTERED SURVEYOR
182 SEAFRONT, HAYLING ISLAND, HANTS
PO11 9 AN