


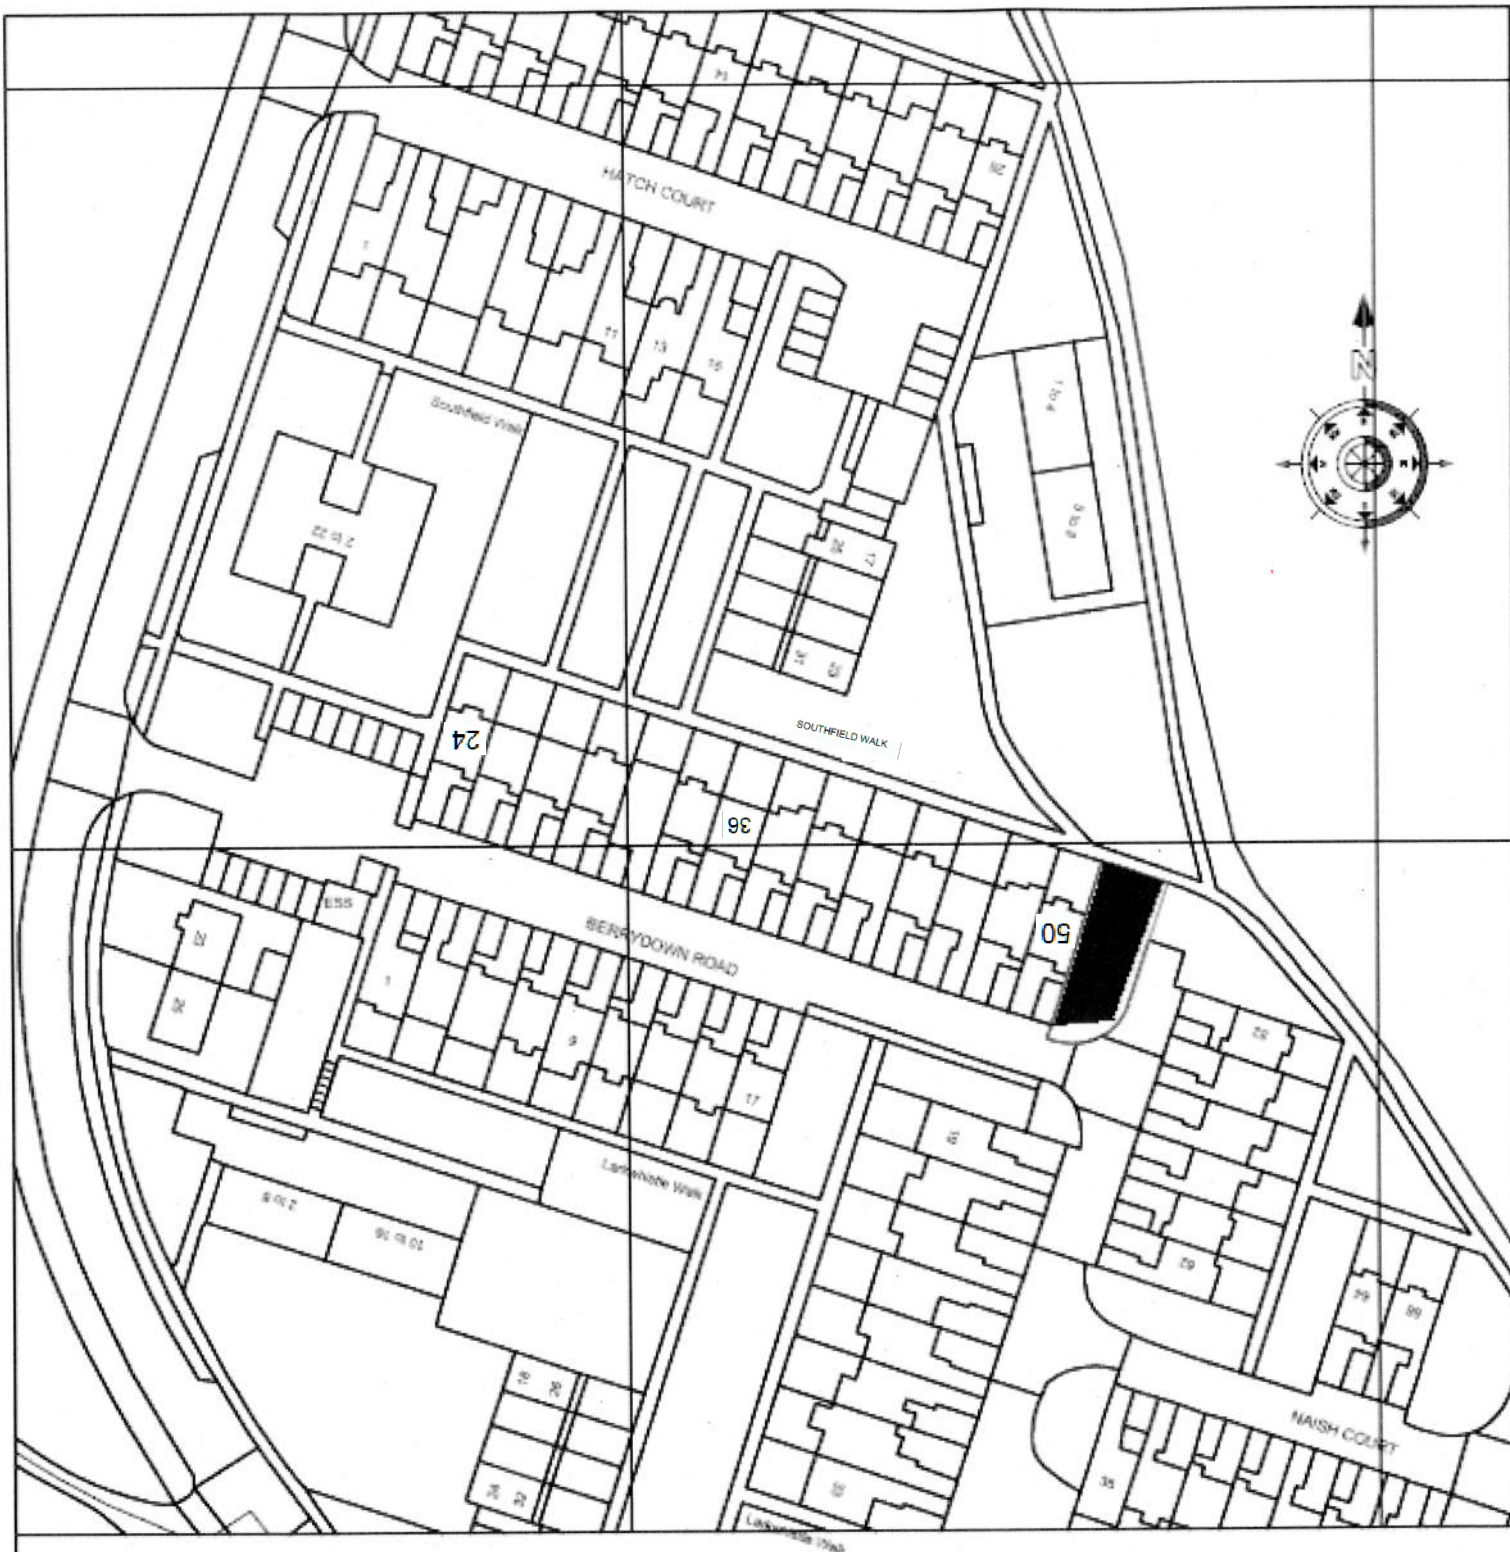

HIGHWAY AT HAVANT IN THE BOROUGH OF HAVANT

Key Scale 1:1000 @ A4

Highway to be
stopped up



National Transport Casework Team

Department for Transport

Plan No: NATTRAN/SE/S247/2341

Signed by Authority of the
Secretary of State

15 September 2016
on.

Signature.....*Dave Candlish*.....

DAVE CANDLISH
An Official in the
National Transport Casework Team
Department for Transport