


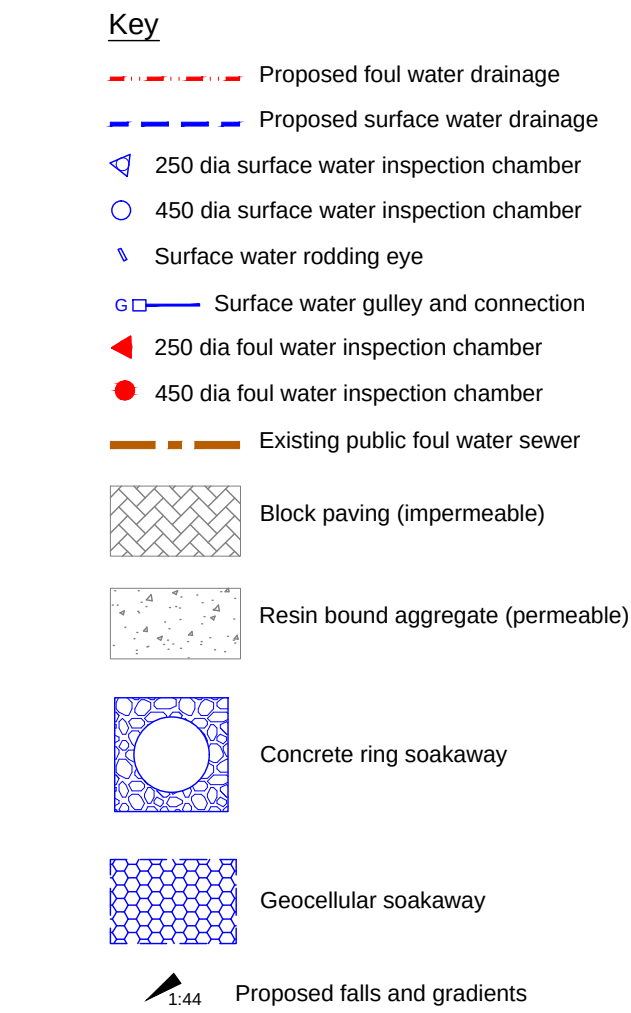

B	Layout GA updated	PC		RTFC	4.1.16
A	Layout GA updated	PC		RTFC	10.9.15
-	Original	PC		RTFC	26.8.15
Rev.	Description	App.	Chk.	Drn.	Date

Client

Whittington Homes Ltd

Project

Bound Lane
Hayling Island

Drainage Strategy

Robert Clark Associates Ltd
Chartered Civil Engineers
Willow Cottage, Herne Lane, Rustington
West Sussex BN16 3EE
Tel: 01903 778945 Fax: 01903 778967

© This drawing is the copyright of Robert Clark Associates Limited
It may not be copied or reproduced without their written authority

Scale 1:250	At original	A1
Drawing Number 1633/D1.1		Revision B