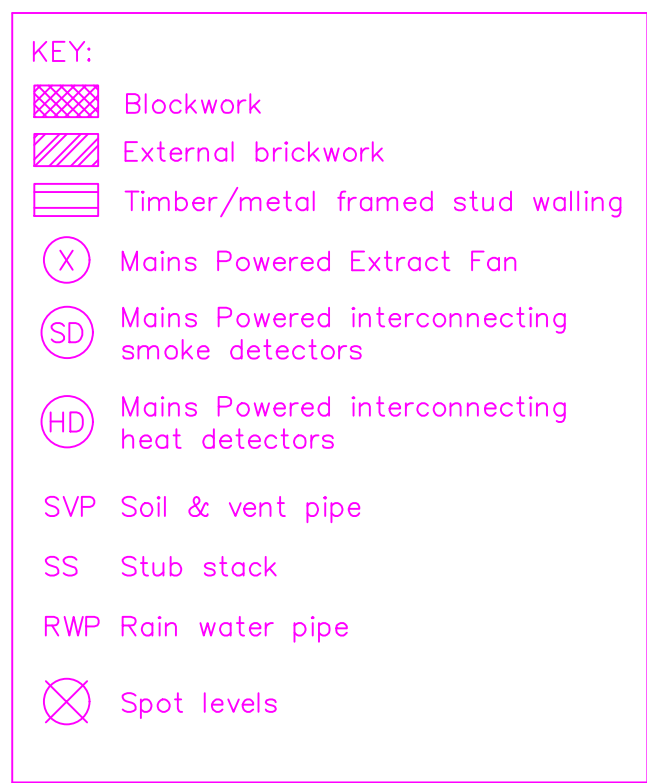


PROPOSED PART SITE
LAYOUT SCALE 1:100

approx line of football pitch from Norse details

ex swmh

relocated position

outline of ex container
to be relocated during
construction operations

existing tree

grass access way
behind Purbrook Heath
Bowls Club

existing tree

existing tree

outline of ex container
to be removed

existing tree

existing tree

existing tree

existing

2.0m high chain link
fencing fencing to
perimeter of recreation
ground

Watercourse

NOTES:
The design and construction of this project shall be in accordance with the current Building Regulations & NHBC Standards. These notes & drawings have been prepared solely for the purpose of Planning & Building Regulation approval.

Do not scale from this drawing unless for Planning purposes. All dimensions to be checked on-site and any alterations to be approved by the Architect and/or client prior to any work commencing.

Ordnance Survey Licence No: 100047591

This drawing to be copyright and to be read in conjunction with all other drawings

Amendments:

Rev A : Amended position, building size reduced, rainwater run added – 29/08/20
Rev B : Storage container to be relocated during construction operations, surface water drainage revised – 14/09/20
Rev C : Layout amended – 18/09/20
Rev D : Store position amended – 25/03/21
Rev E : Football pitch added, store position amended, dims adjusted – 27/04/21
Rev F : Electrical Supply added – 12/05/21
Rev G : Electrical supply omitted – 09/06/21

Key:

Client Name & Address:

Purbrook Cricket Club

Project Address:

Purbrook Heath
Purbrook Heath Road
Waterlooville
PO7 5RU

Drawing Details:

PLANNING DRAWING

Proposed Site Layout

Project No:	93
-------------	----

Scale:
1:100 @ A2

Drawing No:	2
-------------	---

Drawn:	BWH
--------	-----

Rev No:	G
---------	---

Date: 11/05/20

B H
ARCHITECTURE Ltd

Heath Cottage
Newlands Lane
Purbrook
Waterlooville
Hants
PO7 5SQ

Tel: 023 9223 2322
Mob: 07747 771808
E-mail: bernard@bernardharding.com