


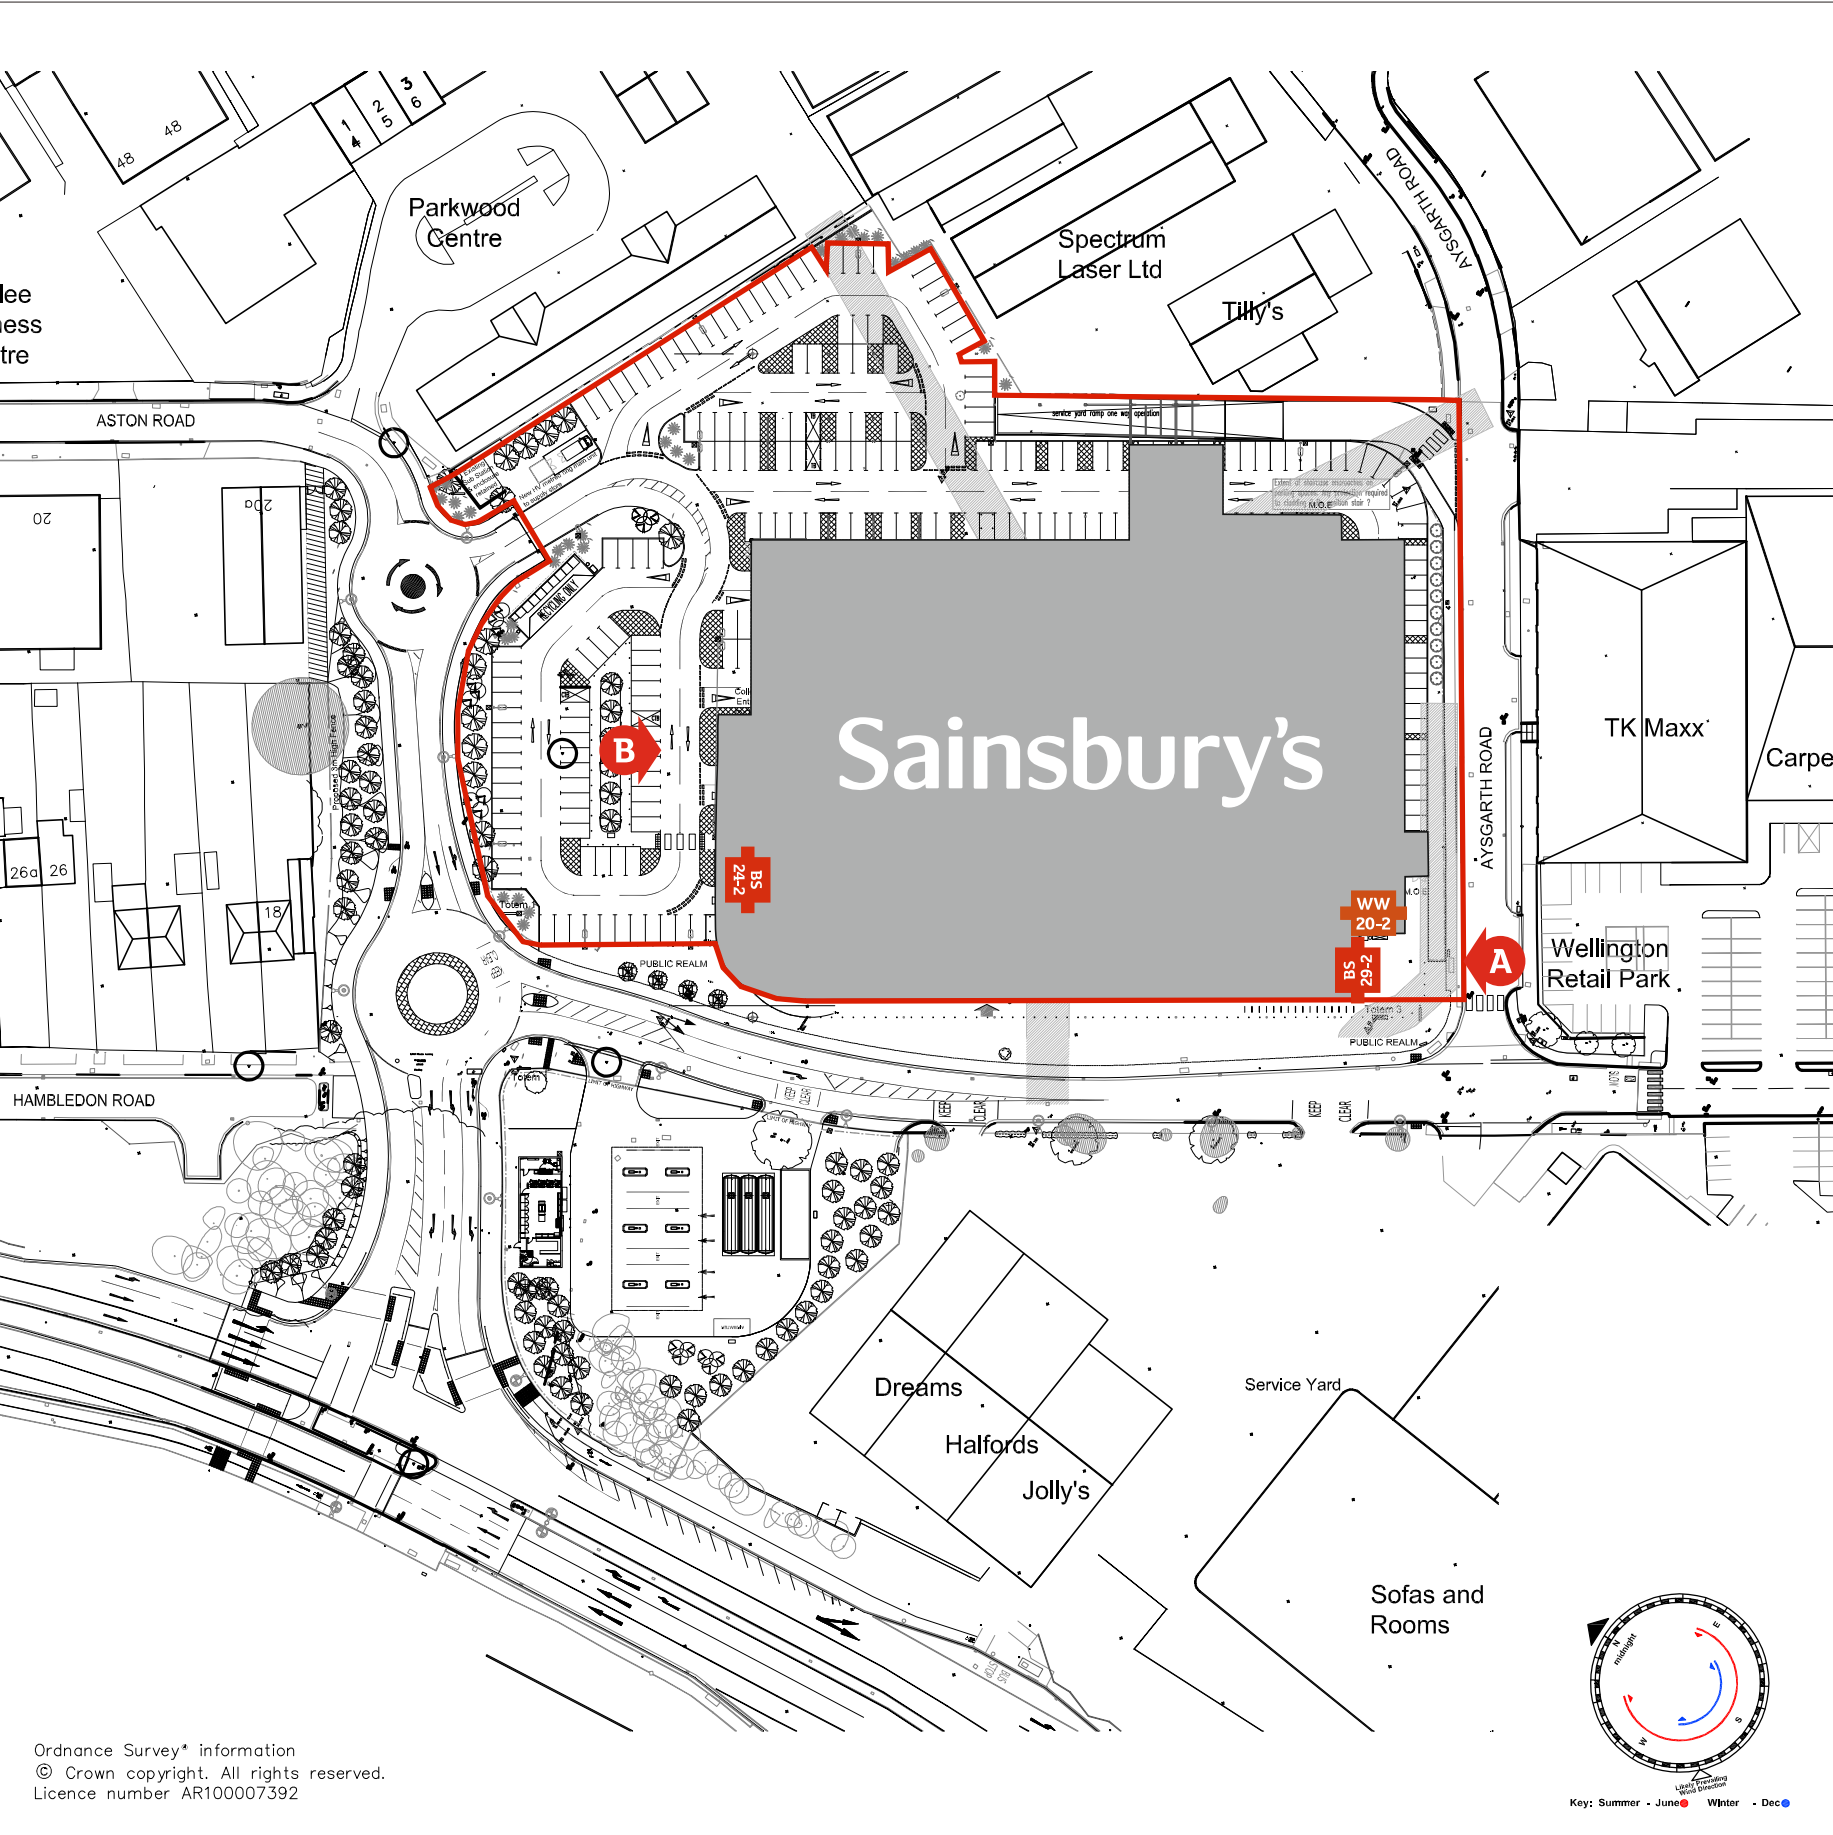

Proposed architectural signage

WW 20-2 Welcome wall (primary flex)

BS 29-2 Flex face 1 **BS 24-2 Flex face 2**

Planning

Site demise