


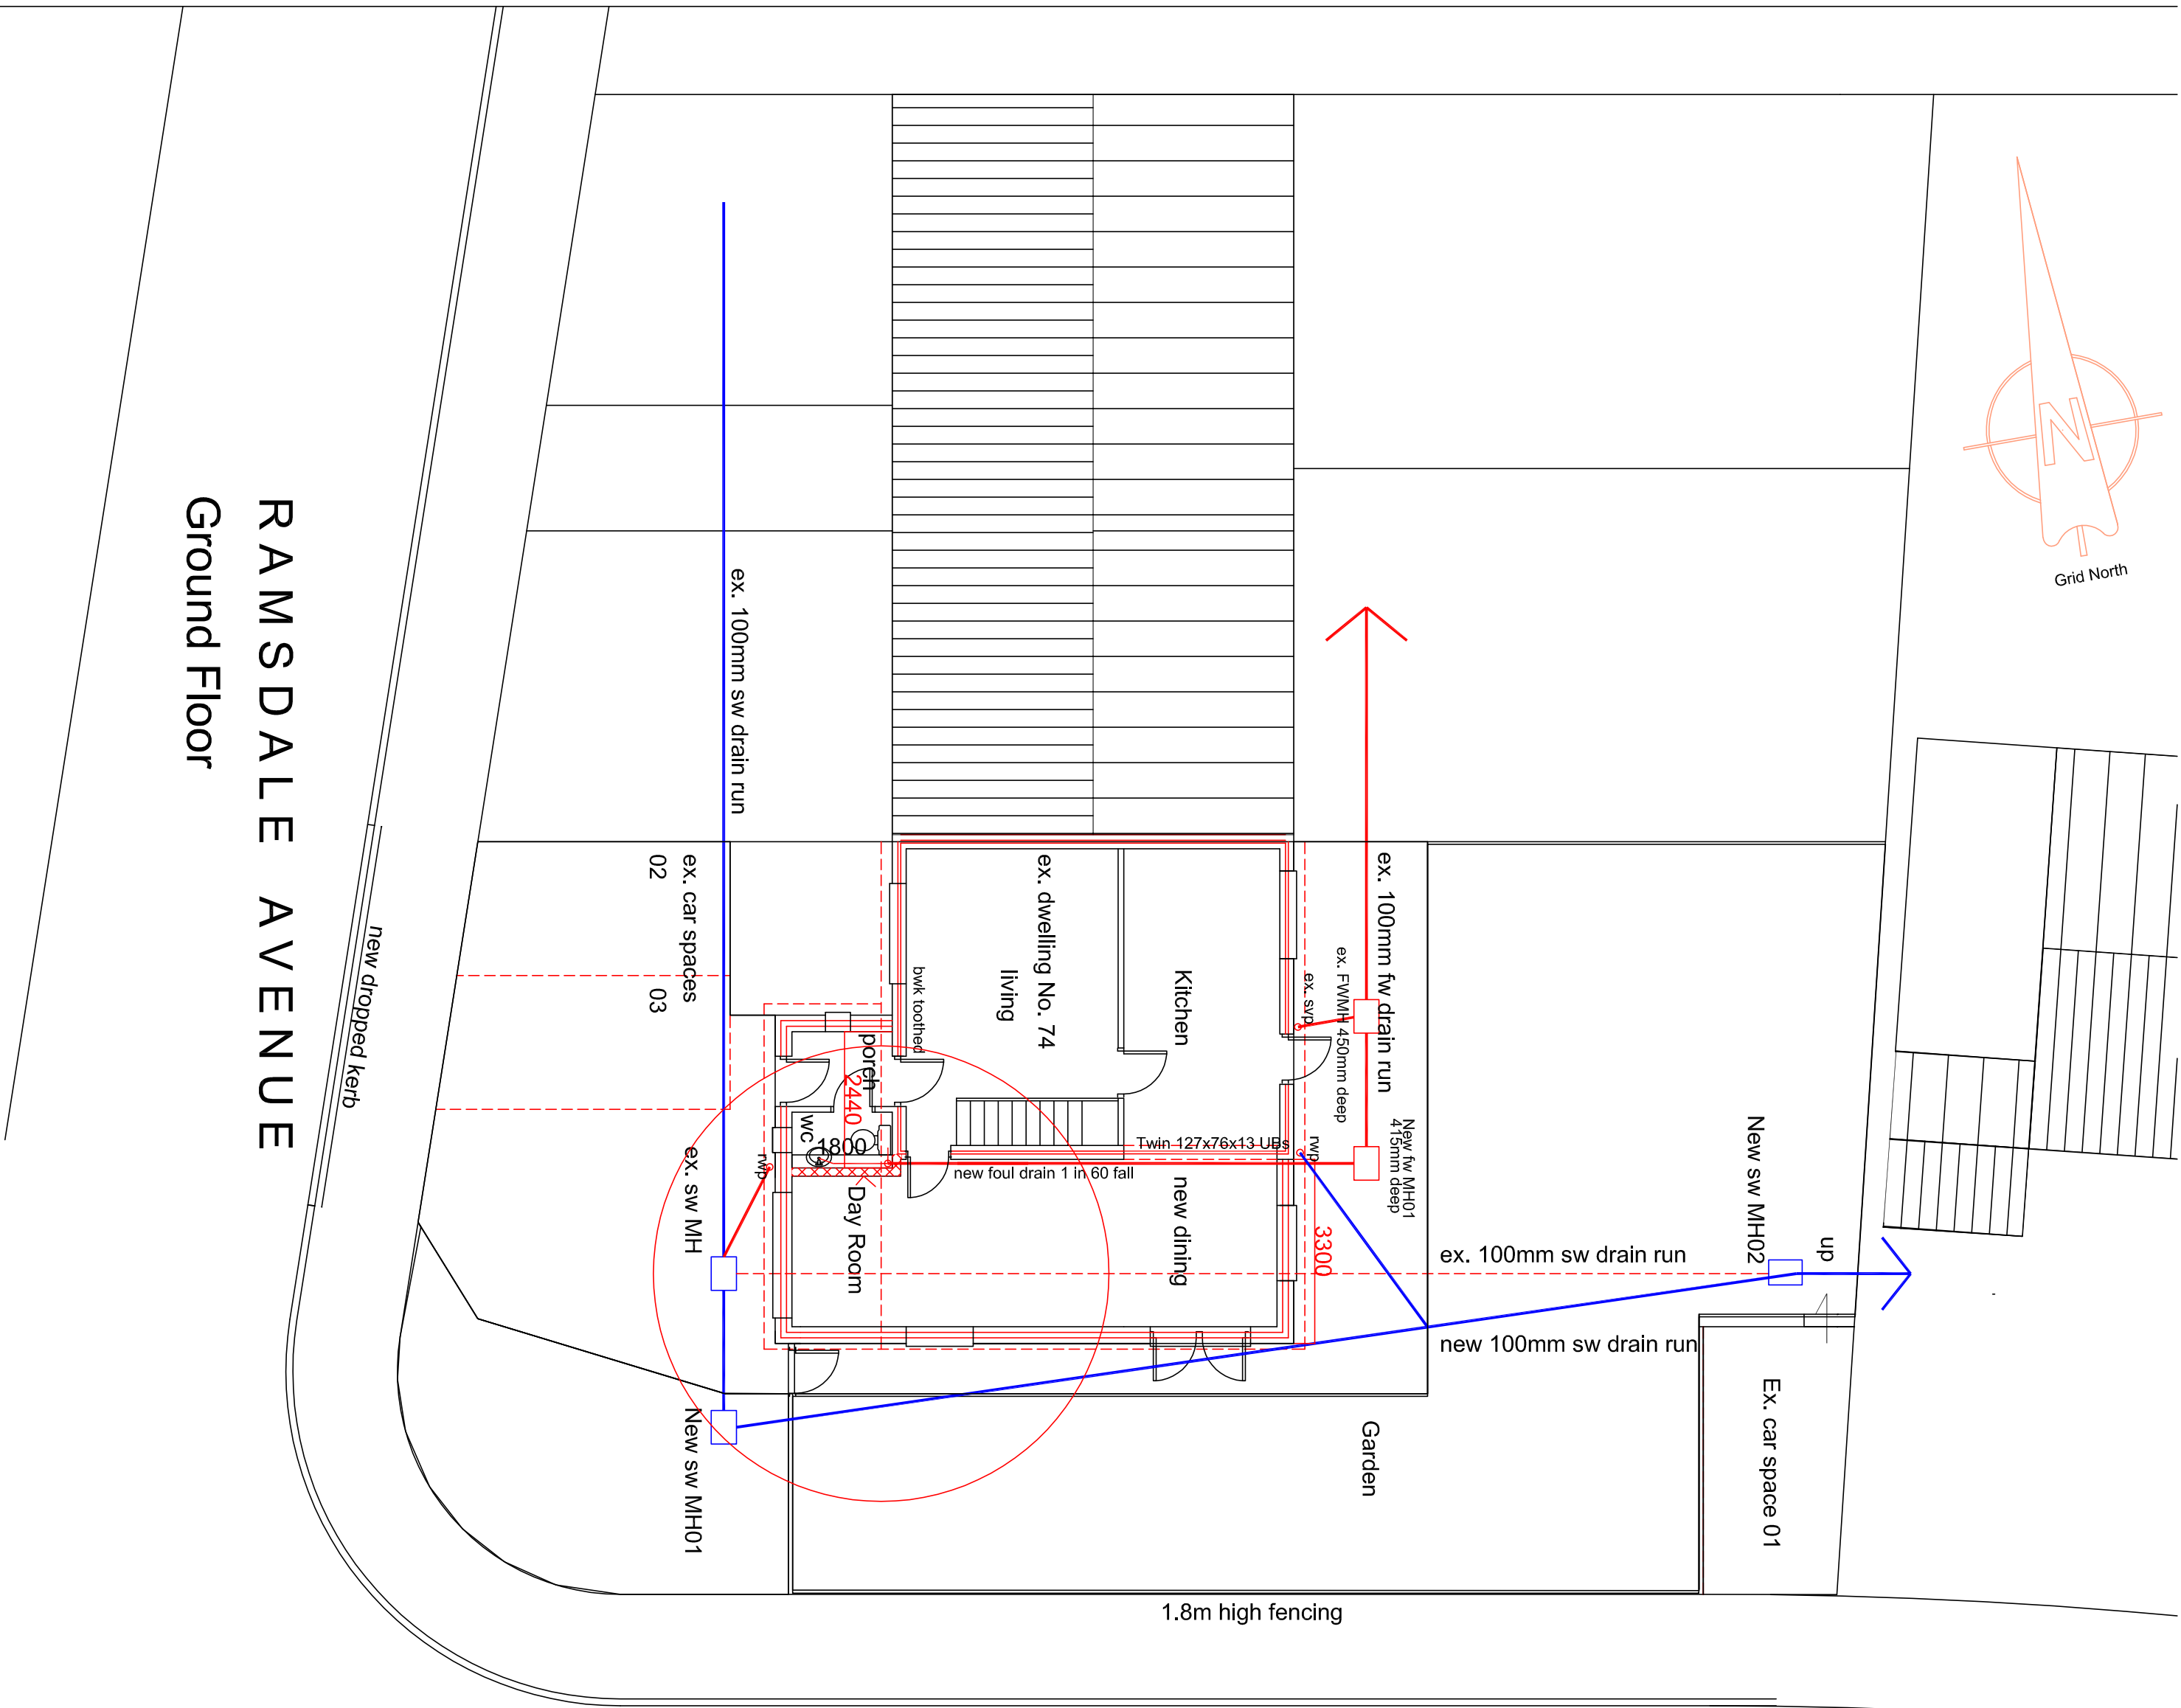


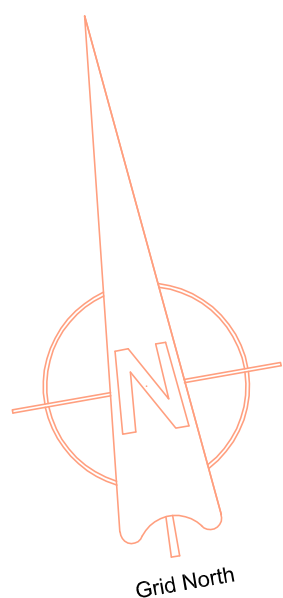

QUARLEY ROAD

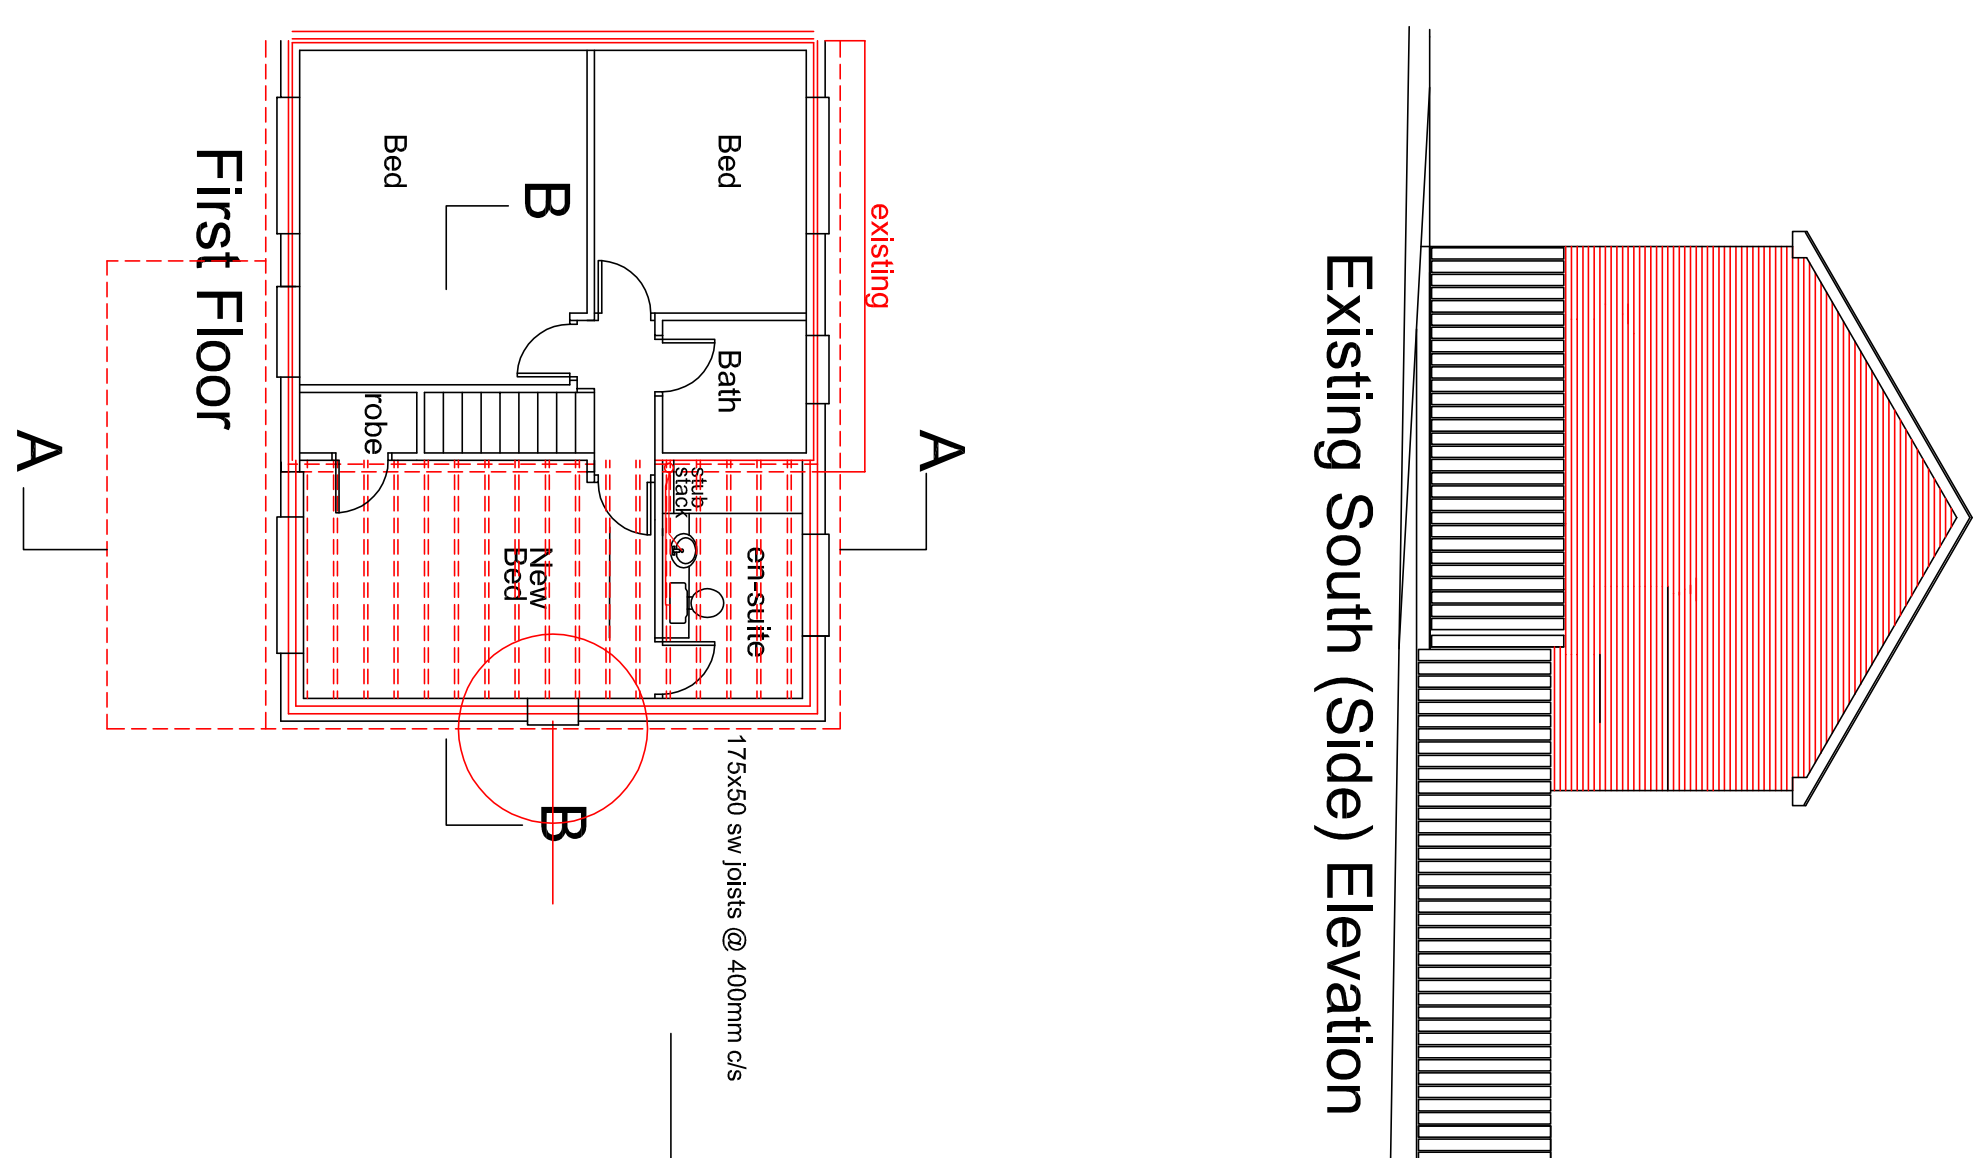

Existing South (Side) Elevation

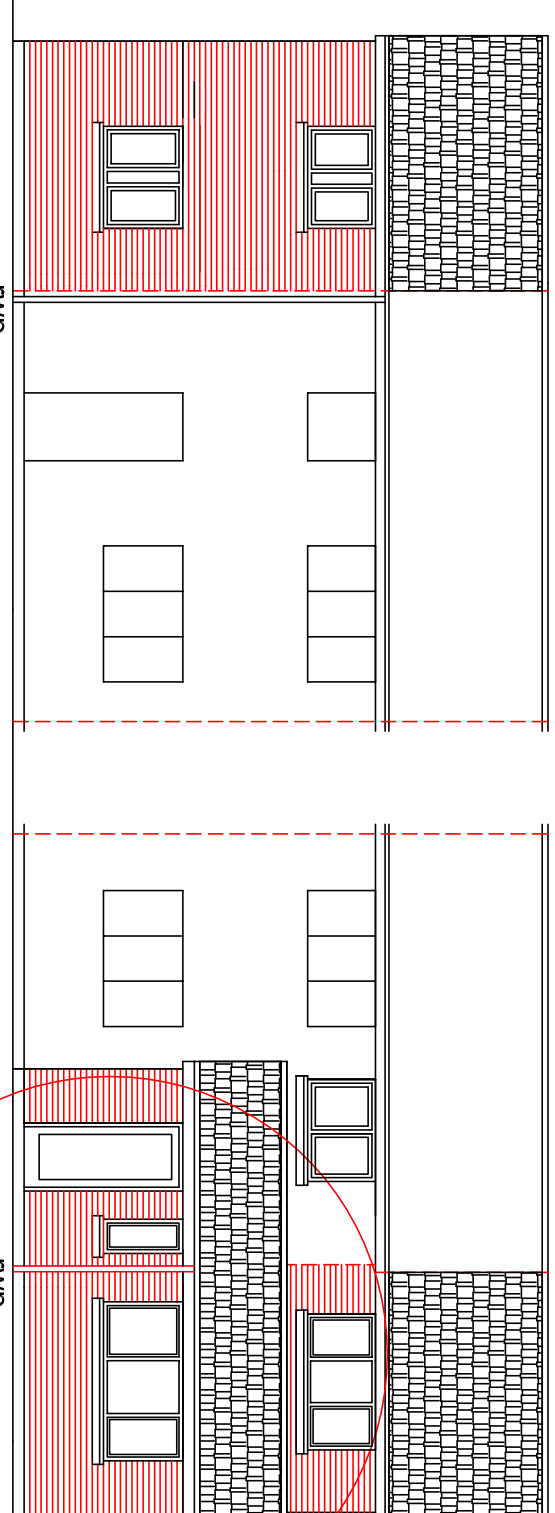


Existing East (Rear) Elevation


Existing West (Front) Elevation

Proposed East (Rear) Elevation

Proposed West (Front) Elevation

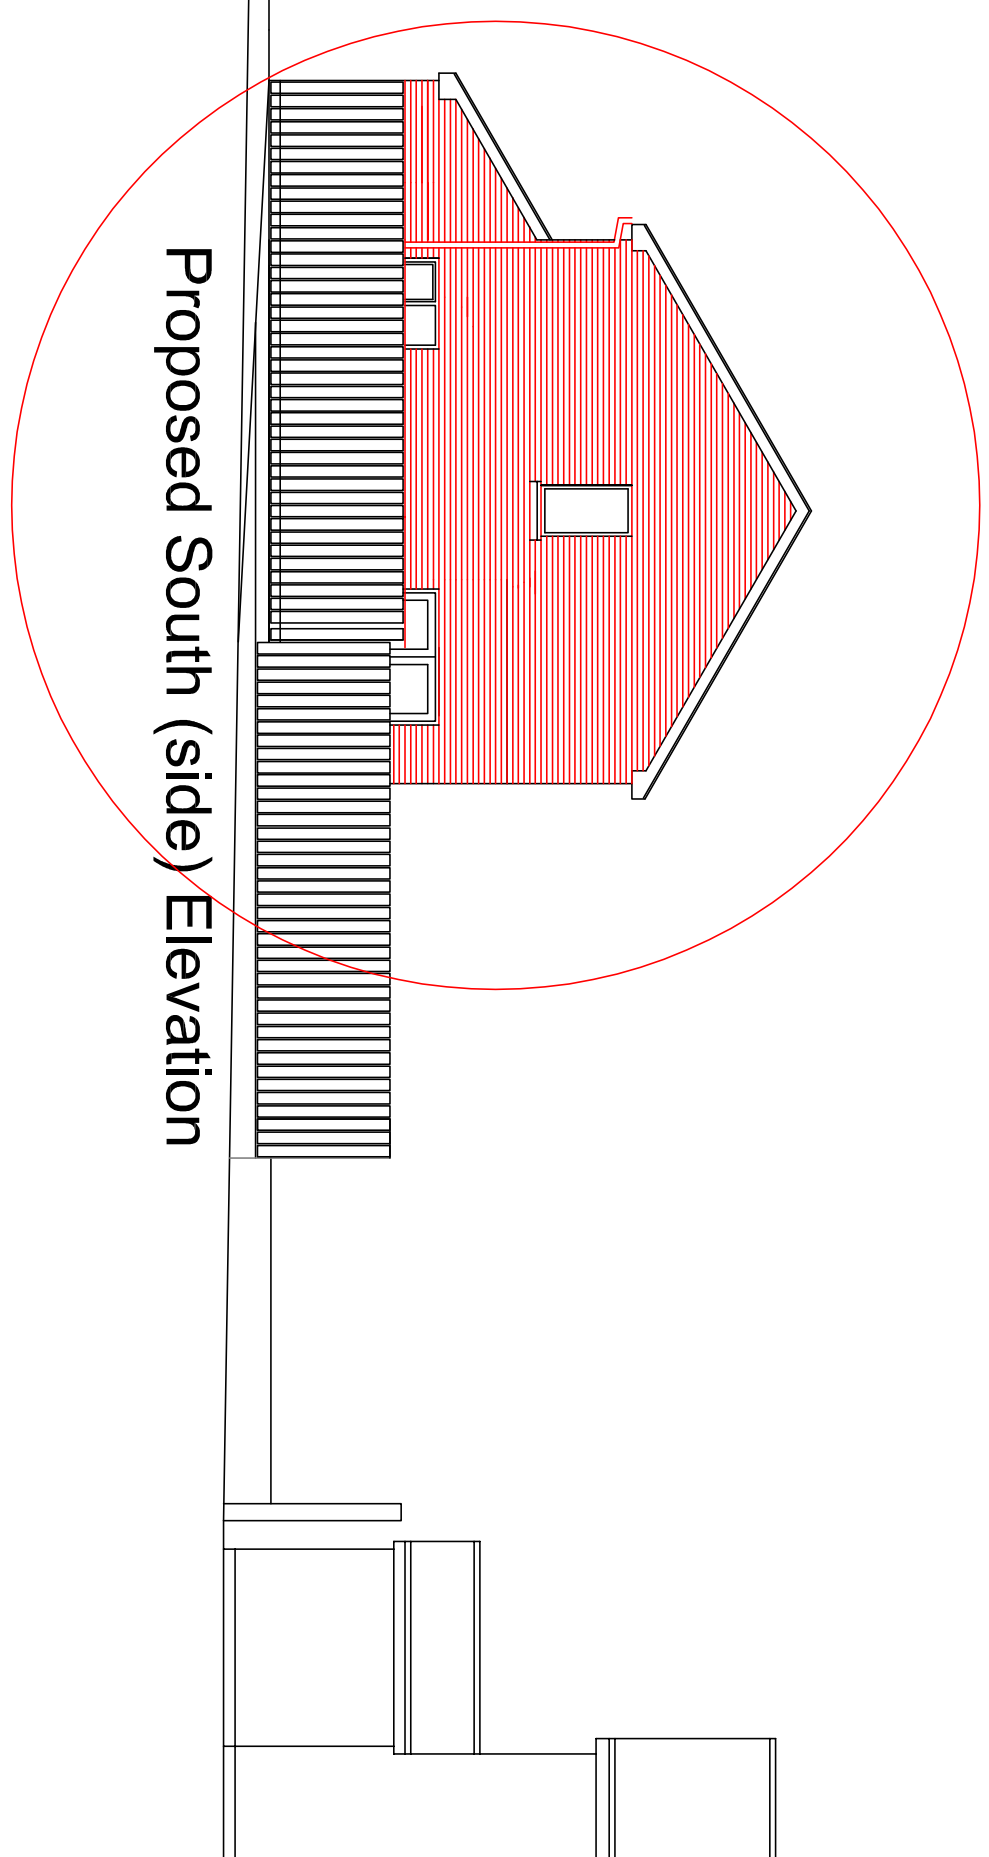


Proposed South (side) Elevation

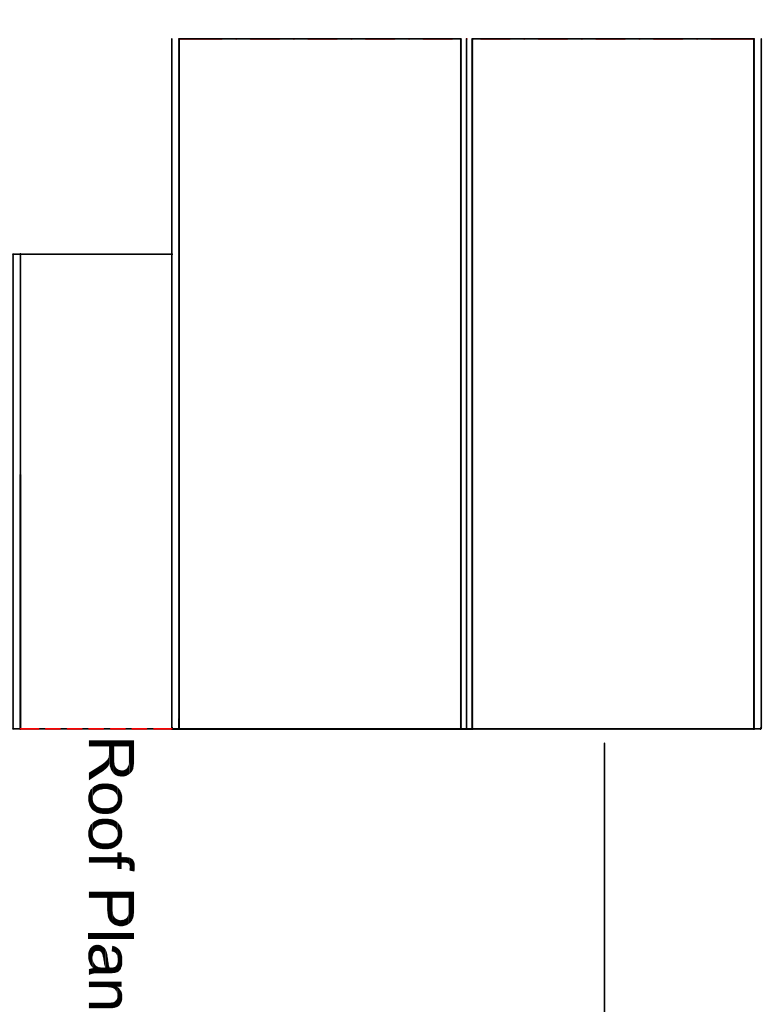

Roof Plan

RAMSDALE AVENUE
Ground Floor

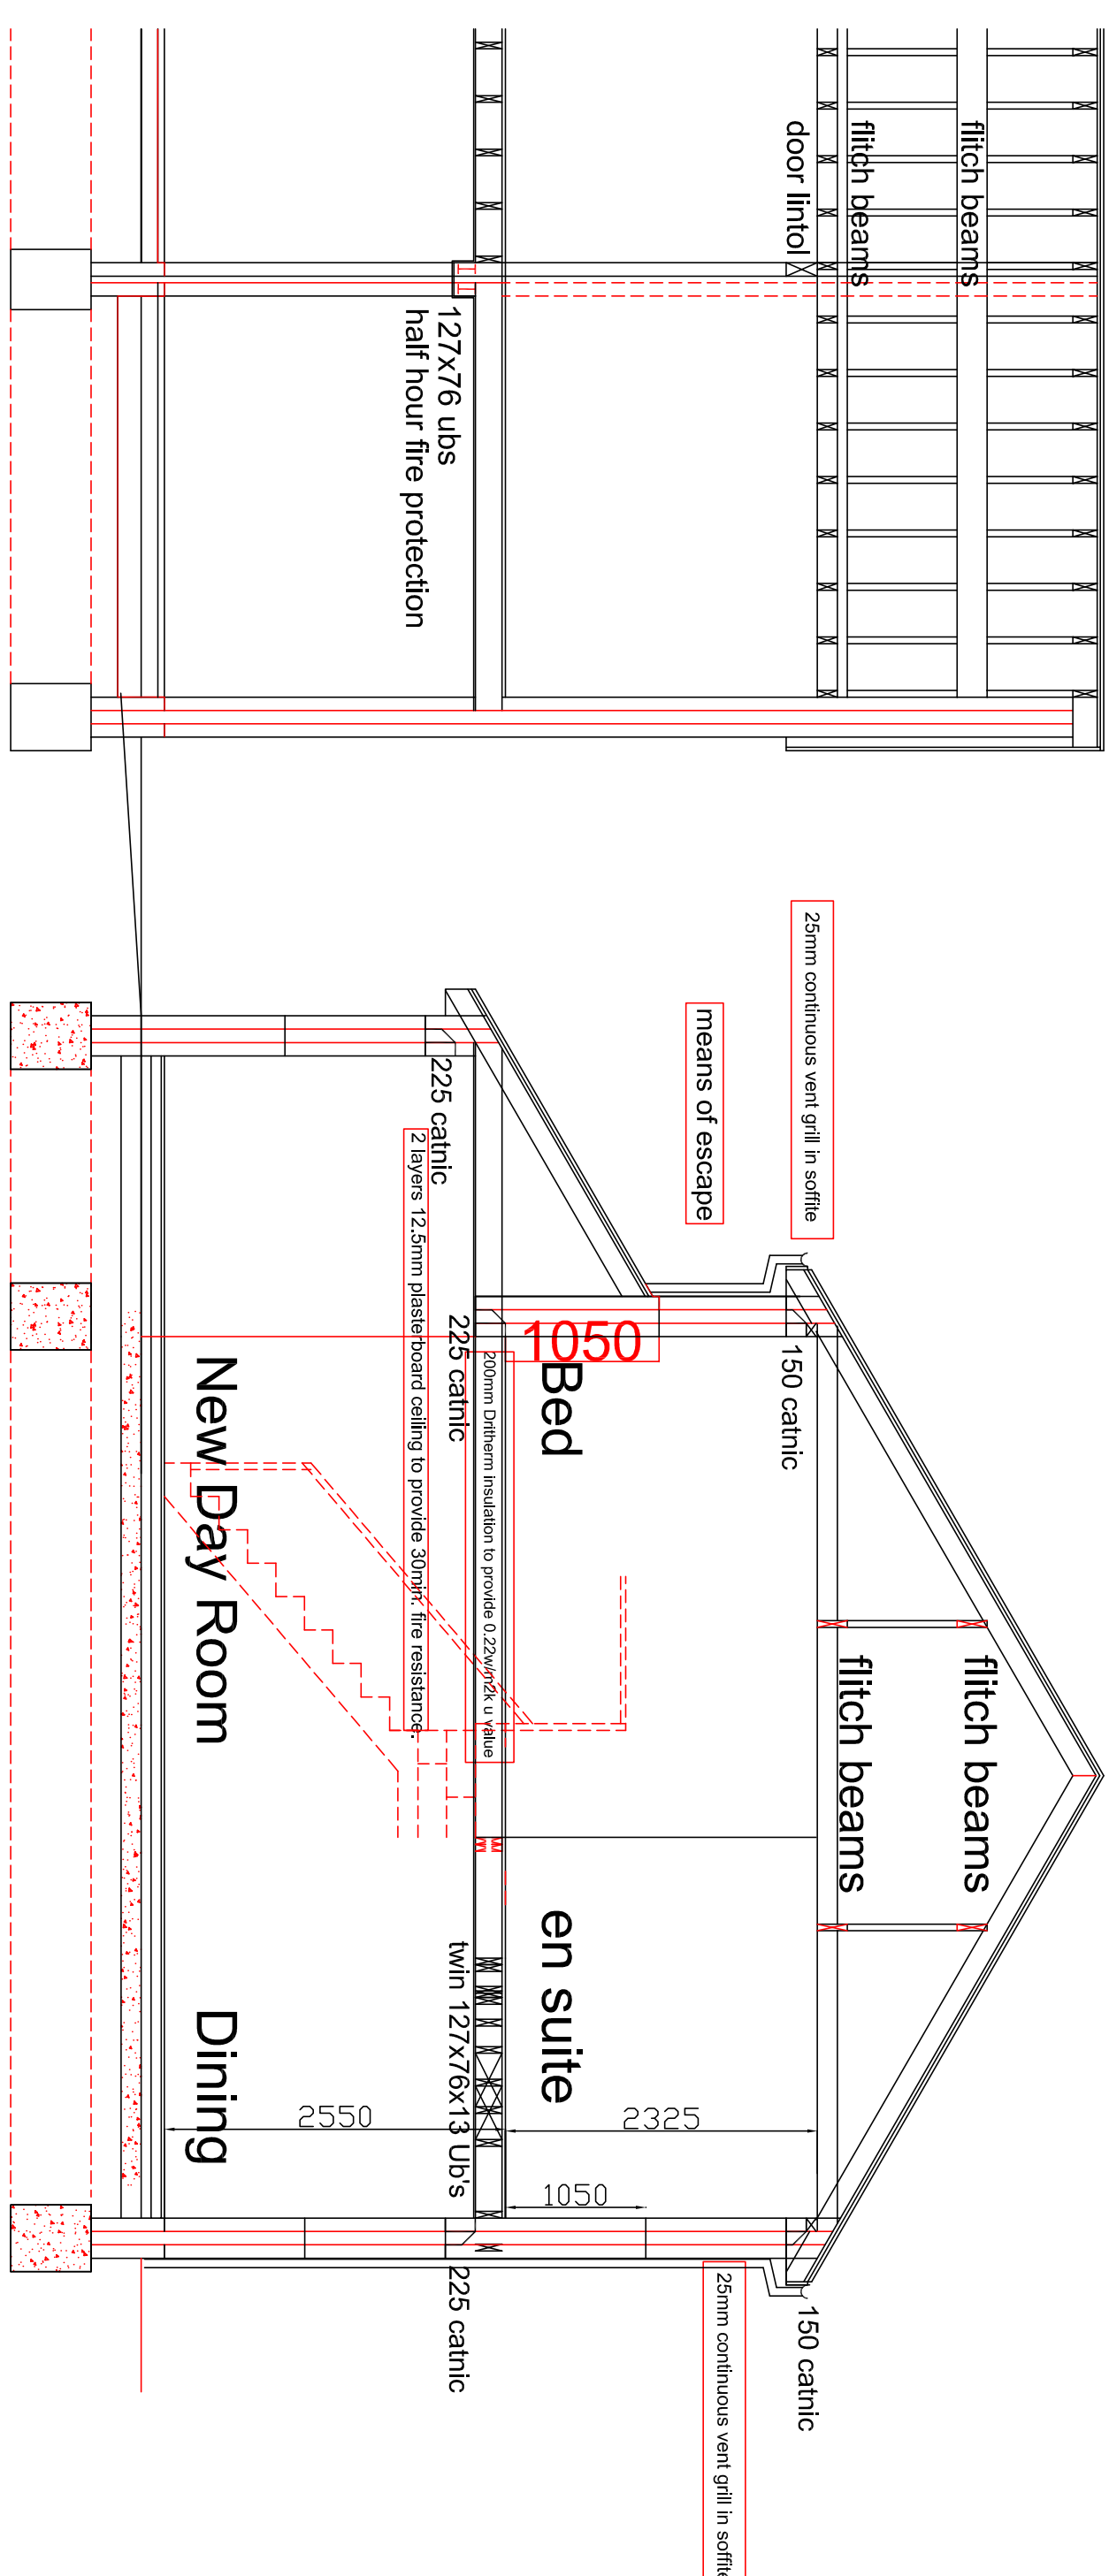

SECTION B-B : 1/50

SECTION A-A : 1/50

[illegible]