



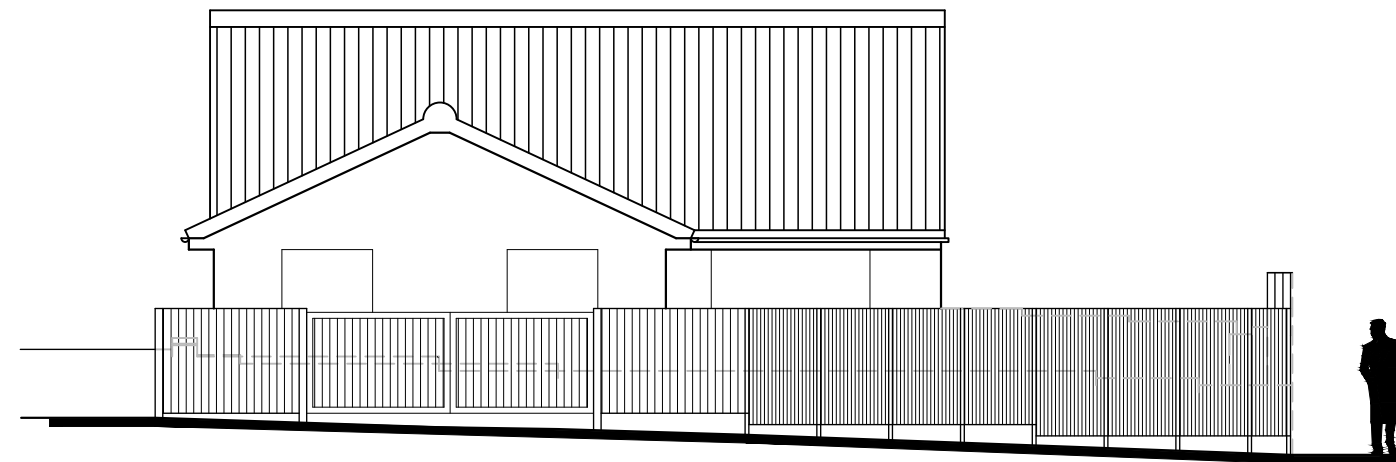

NEW DRIVEWAY AND CROSSOVER
AS HIGHWAYS APPROVAL 21569049

SOUTH-WEST

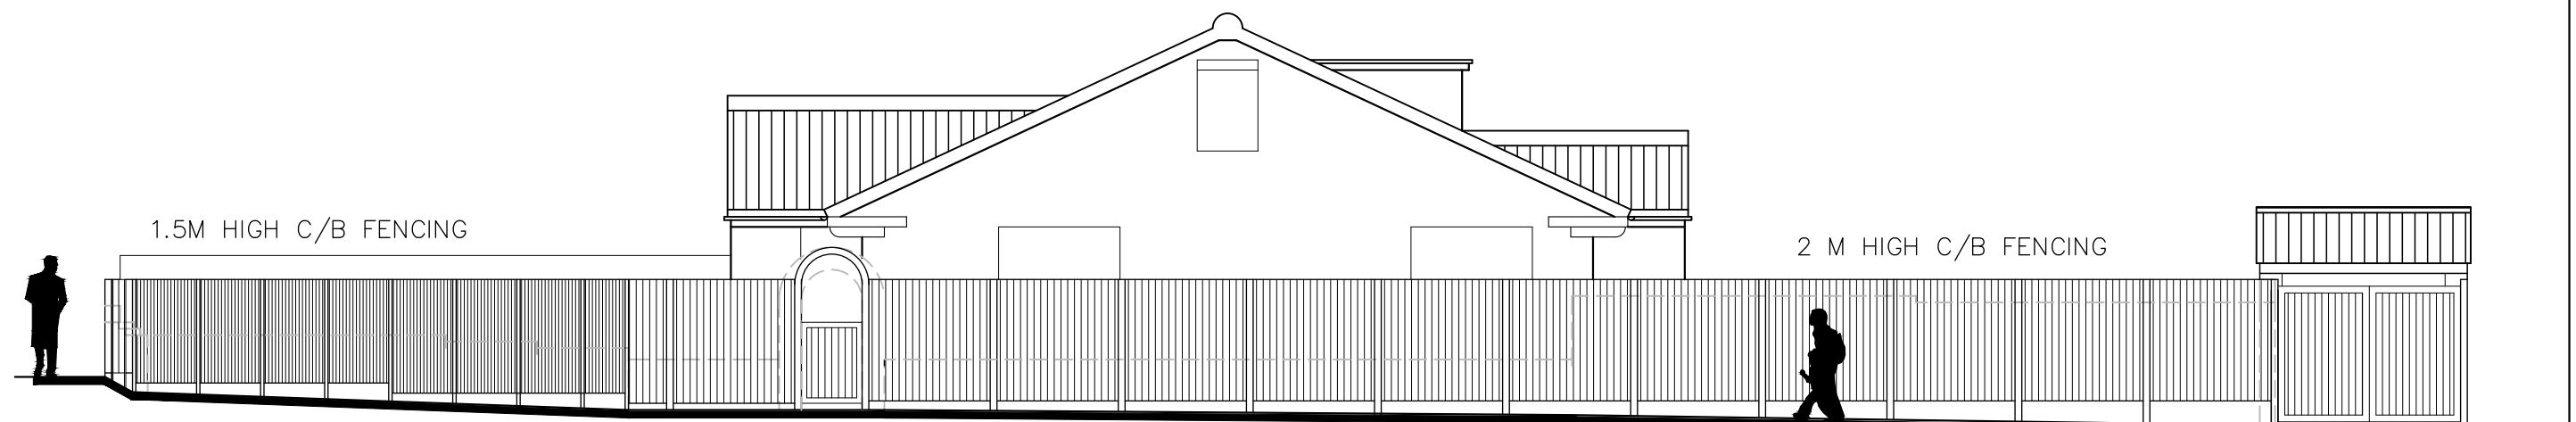

1.5M HIGH C/B FENCING

2 M HIGH C/B FENCING

NEW GATE

SOUTH-EAST

CAD

Critchley Architecture And Design Ltd.
Contact: 02392 474 919 | info@caad.online

The Old Brewery, 15E South Street, Havant, PO9 1BU

PROPOSED STREET ELEVATIONS

Revisions a) Client Revisions/01.09.2021/LNR
b)
c)
d)

40 Woodcroft Lane,
Lovedean,
Waterlooville,
P08 9PY

Scale A1=1:50, A3=1:100
Drawn OS/JHL
Date 26/08/2021

21092-501^A

10m

20m

30m

40m