



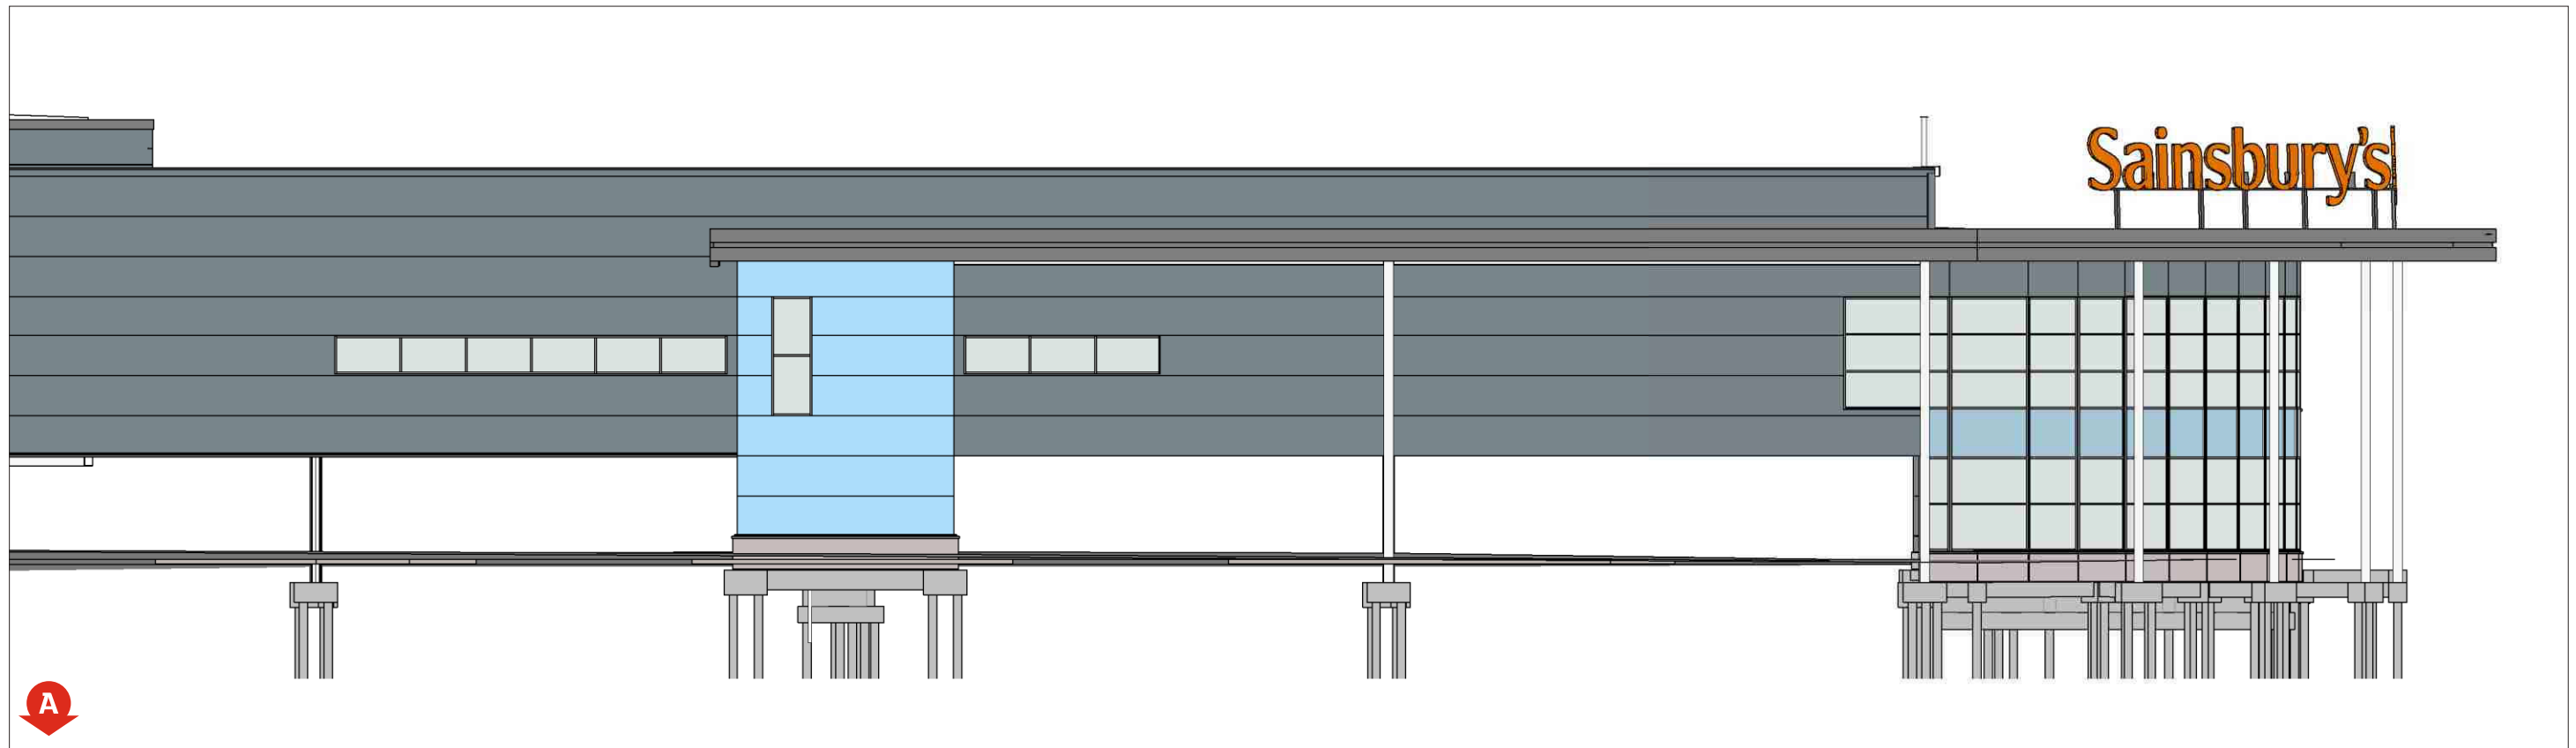

Existing elevation

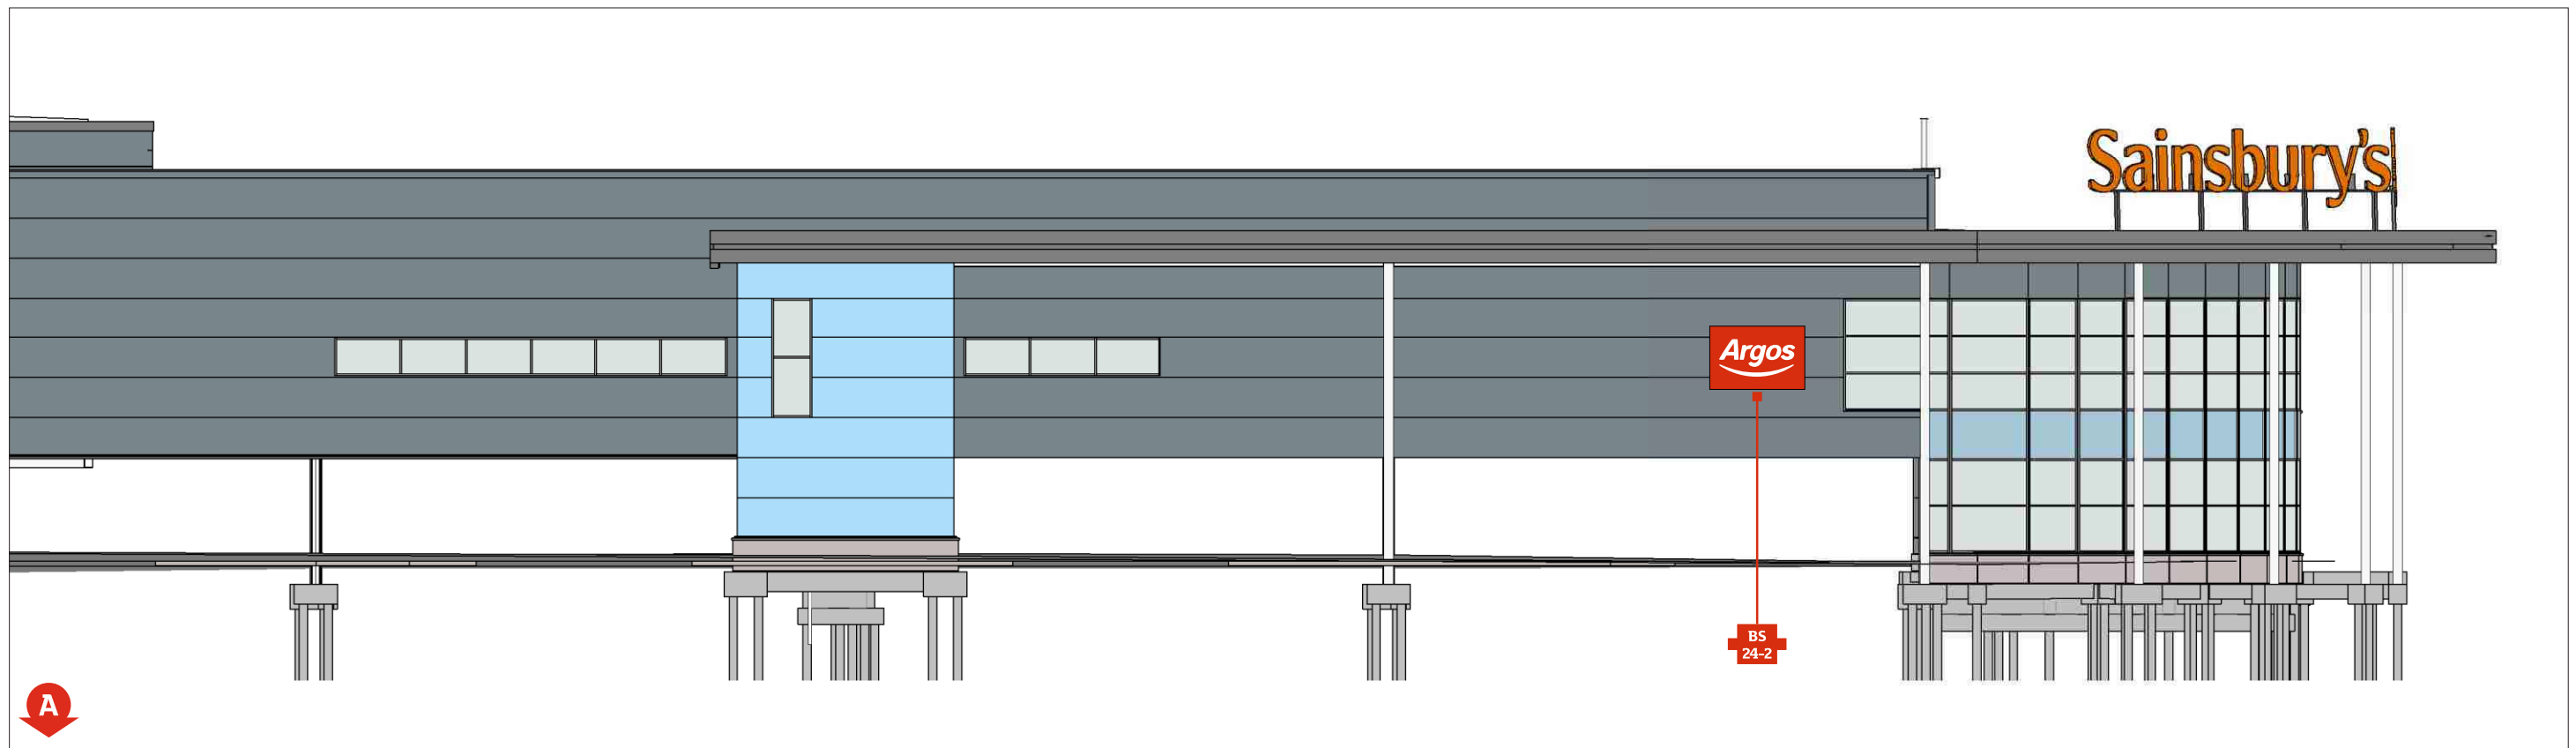

Proposed elevation