



This drawing may be scaled with reference to the scale bar for planning application purposes only. Do not scale for any other purpose. use only annotated dimensions. All dimensions are to be checked by parties using the drawing, and any errors or omissions are to be reported to James Potter Associates Ltd.


Rev.	Date	Note	Author	Checked
-	dd/mm/yy	Note	XXX	XXX

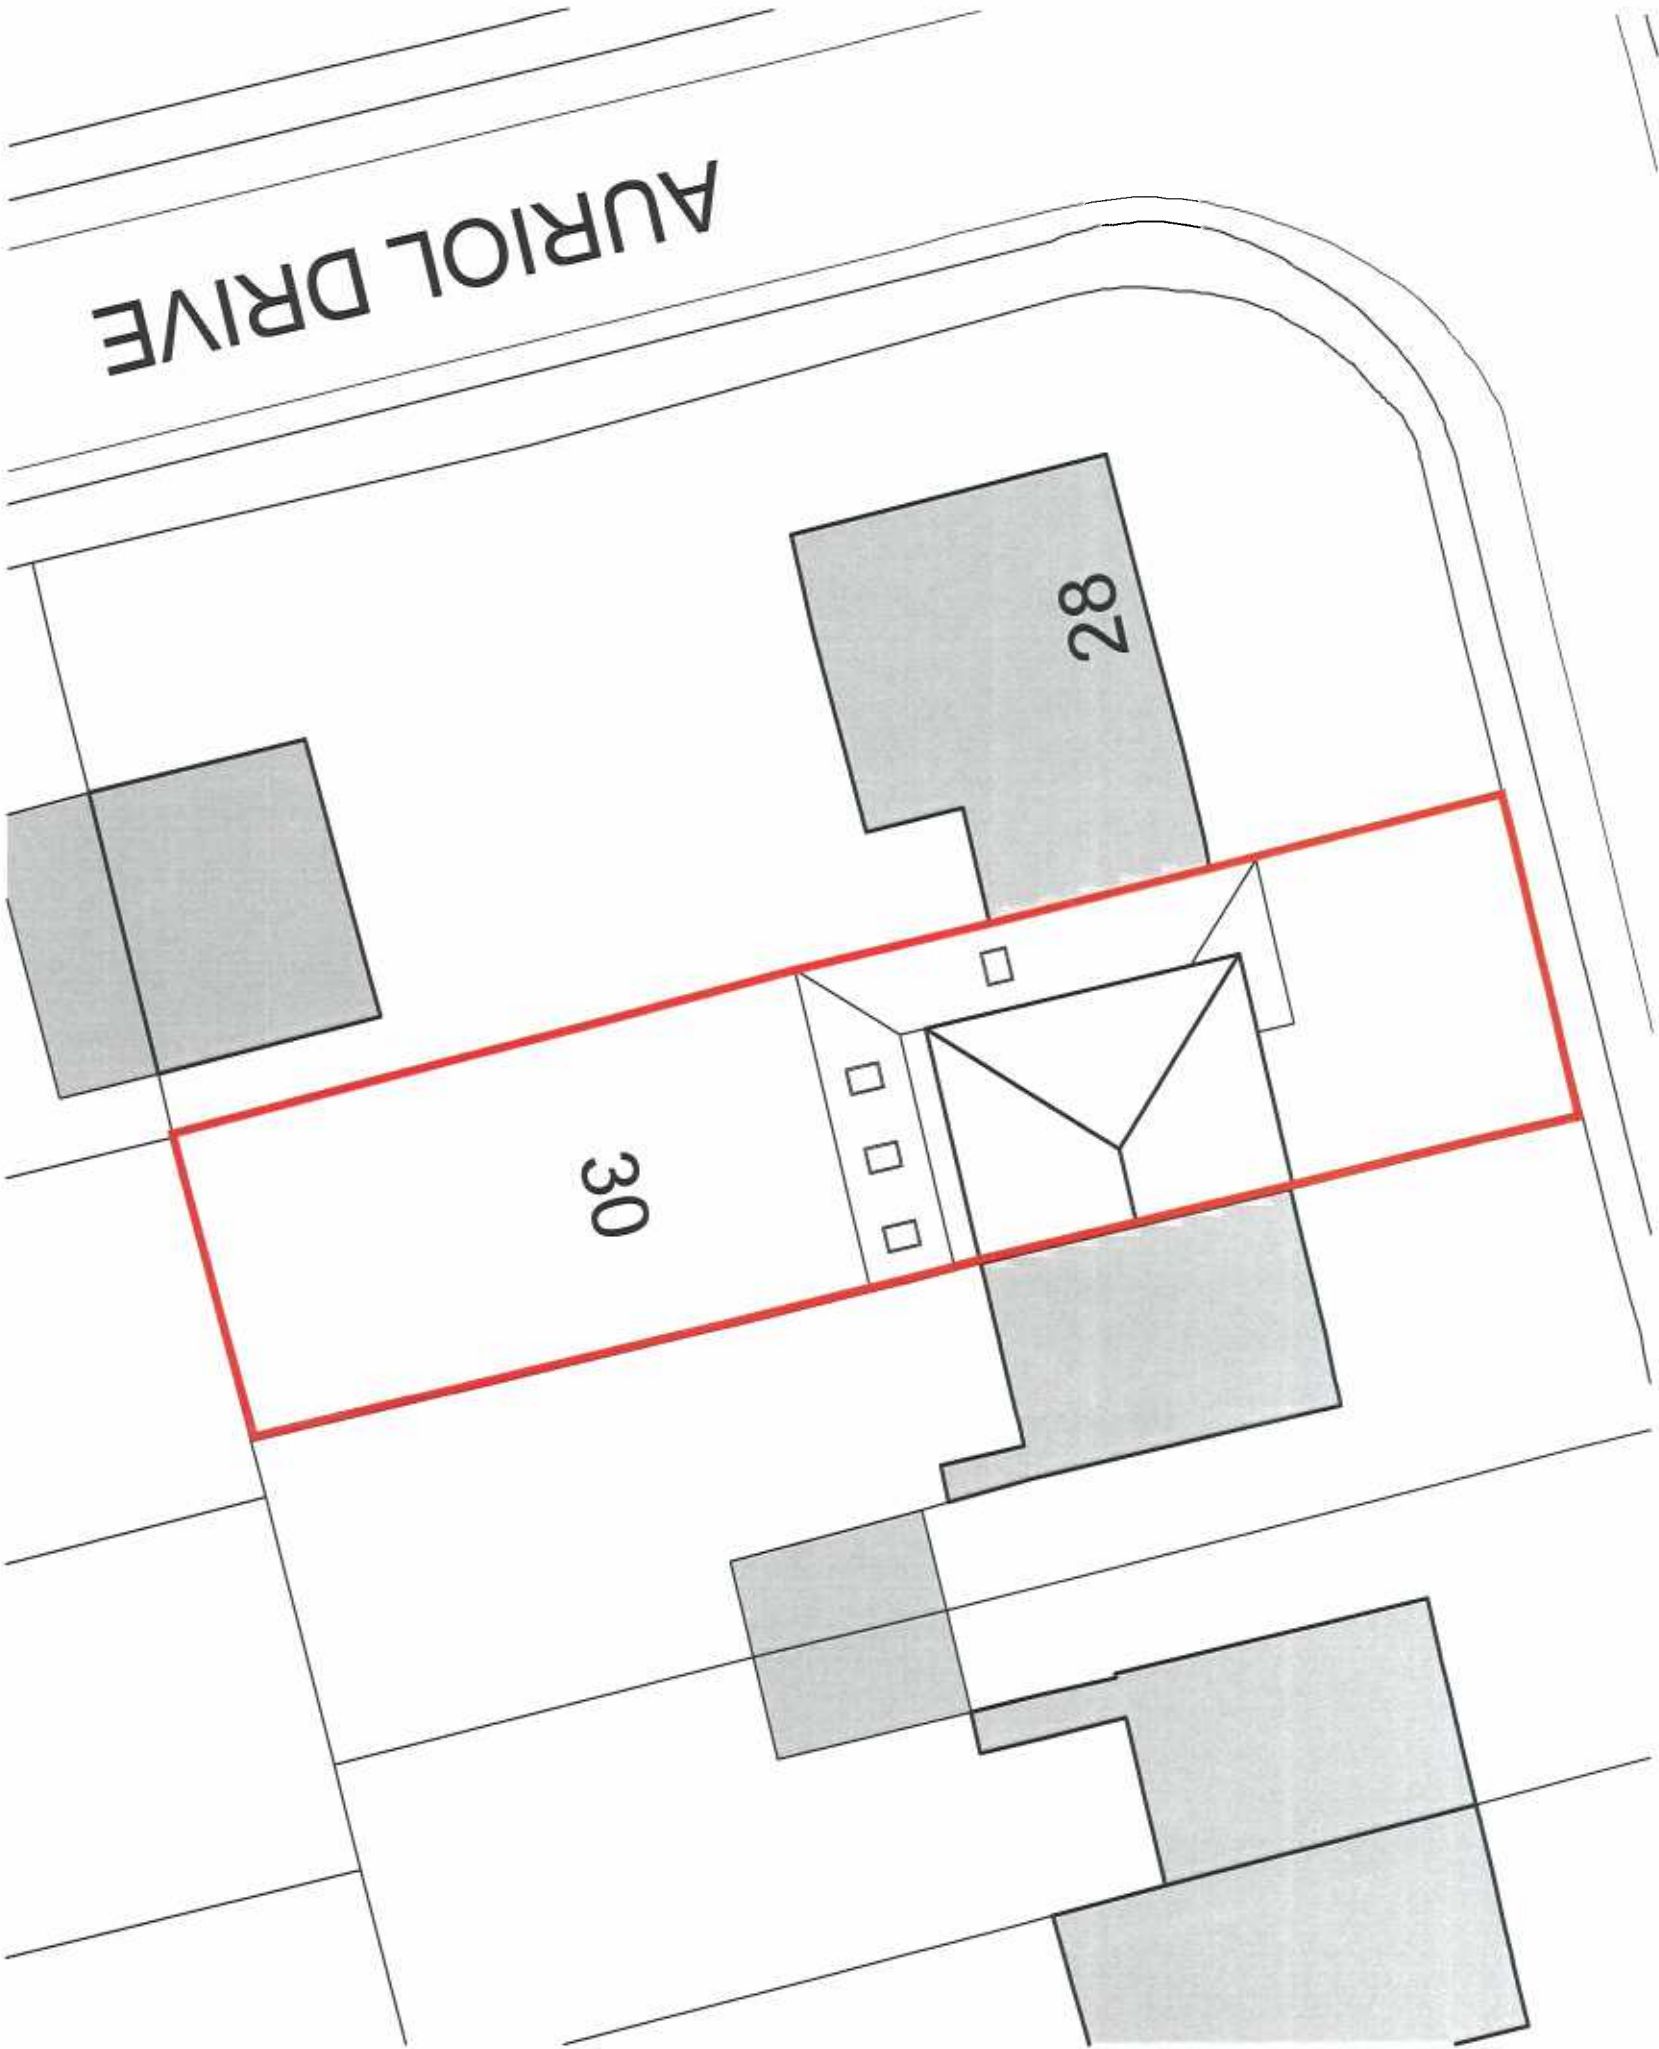

LOCATION PLAN
SCALE 1:1250

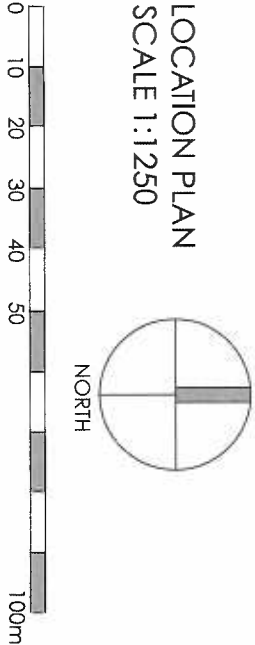

BLOCK PLAN
SCALE 1:200

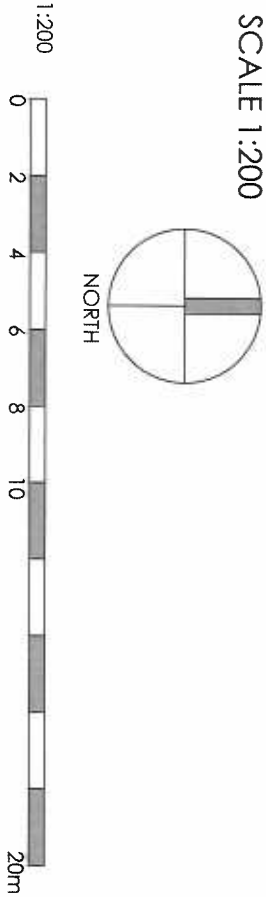

HAVANT BOROUGH COUNCIL
DEVELOPMENT CONTROL
31 OCT 2016
RECEIVED

Project		Drawing	
SIDE & REAR EXTENSION & HOME ALTS. 30 PENK RIDGE HAVANT PO9 3LU		BLOCK AND LOCATION PLAN	
Client	MR MACKLEY	Job-Dwg Number	16055-PL-001
Status	PLANNING	Rev.	-
Scale	1:200/1:1250	Sheet Size	A3
Author	RH	Checked	JP
		Date	20/10/16