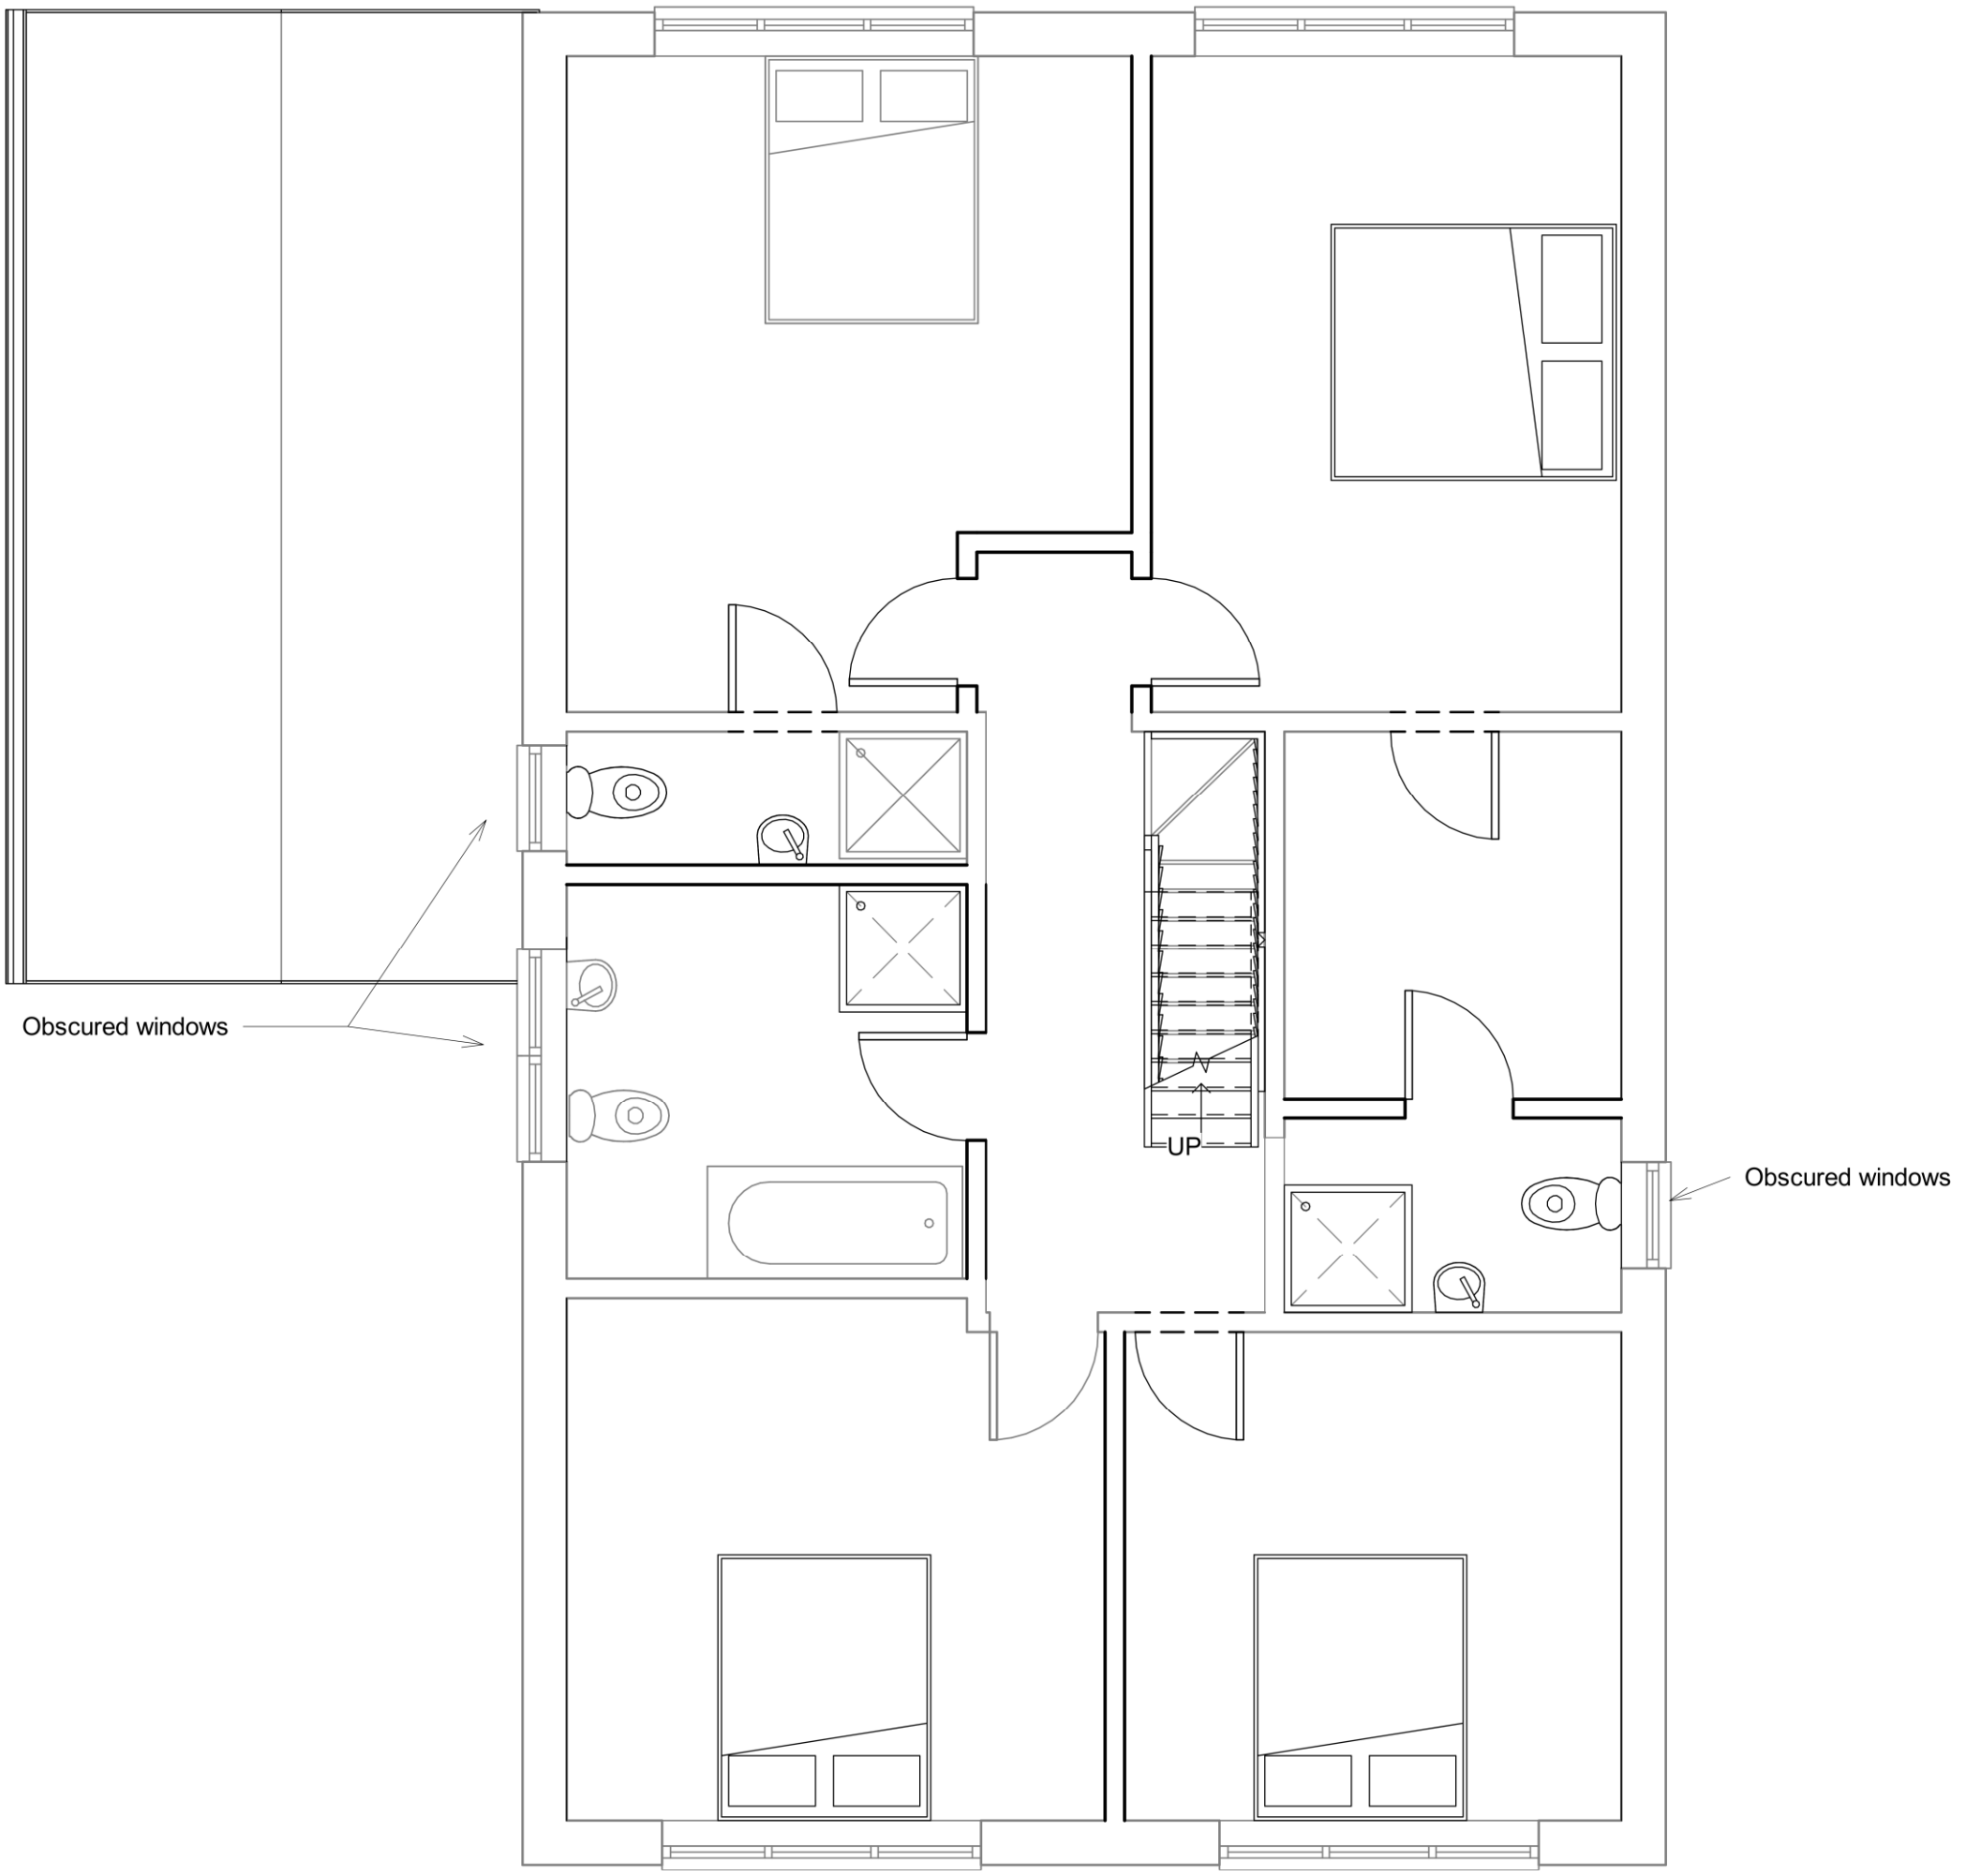

1 First Proposed

1 : 50

Scale @ A3 unless otherwsie stated

1:500		50
1:200		20
1:100		10
1:50		5

parkers executive design

PROJECT: 2a New Cut PO11 0NB	CLIENT: Elsley		
	Date: Issue Date	Scale (@ A3): 1 : 50	
SHEET: First Floor Proposed	Drawn by: SW	DRAWING NUMBER: P101a	REV:
	Checked by: SR		

(C) Copyright of Parkers Design (Southern) Limited. Any reprodution of these drawings will require written authority from the copyright owner.