

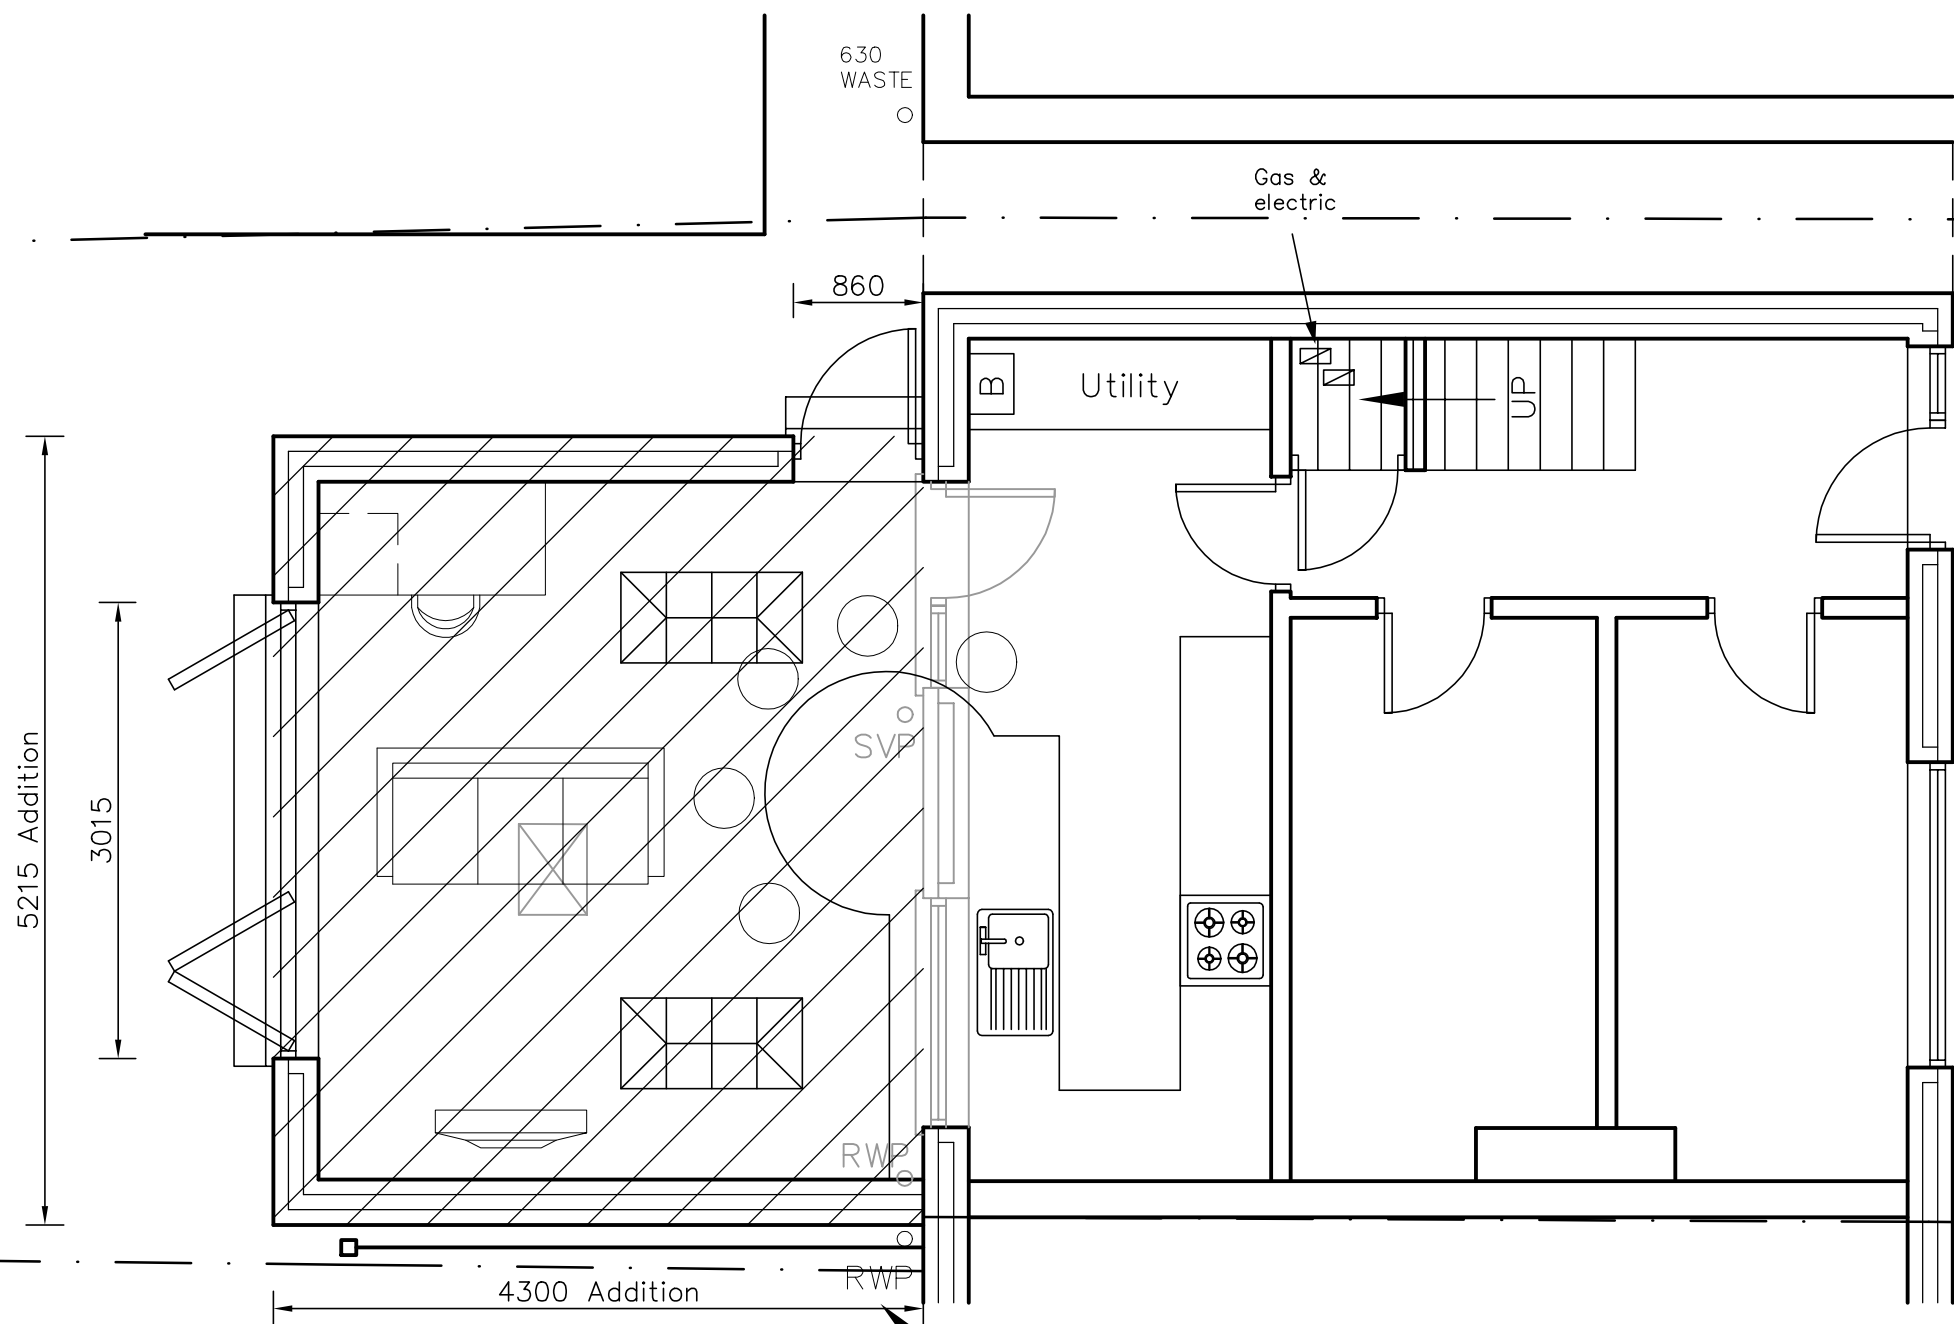


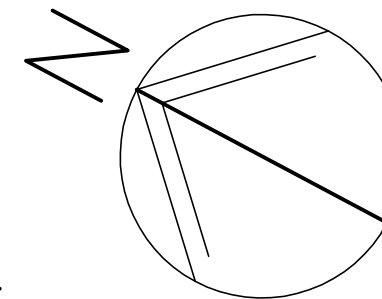

15 High Lawn Way
Havant
PO9 5BP
metres

PROPOSAL PLAN

Revisions
A. Notations added 25/04/16

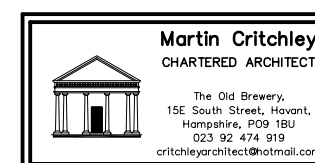

Scale A3 = 1:50
Drawn NKM
Date 25/04/16