


SITE ELEVATIONS 1:200

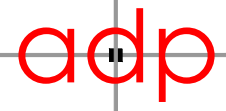

architects & urban designers

Tel: 0845 365 1475
Email: mail@adp-uk.co.uk
www.adparchitects.co.uk


Richmond Court, 94 Botley Road, Park Gate, Southampton, SO31 1BA

rev:	date:	note:

For Illustrative Purposes Only
Levels & heights based on topographical survey data
and other information interpolated
Street elevations shown parallel to building faces



Site Elevation from Long Copse Lane (inside site) A-A

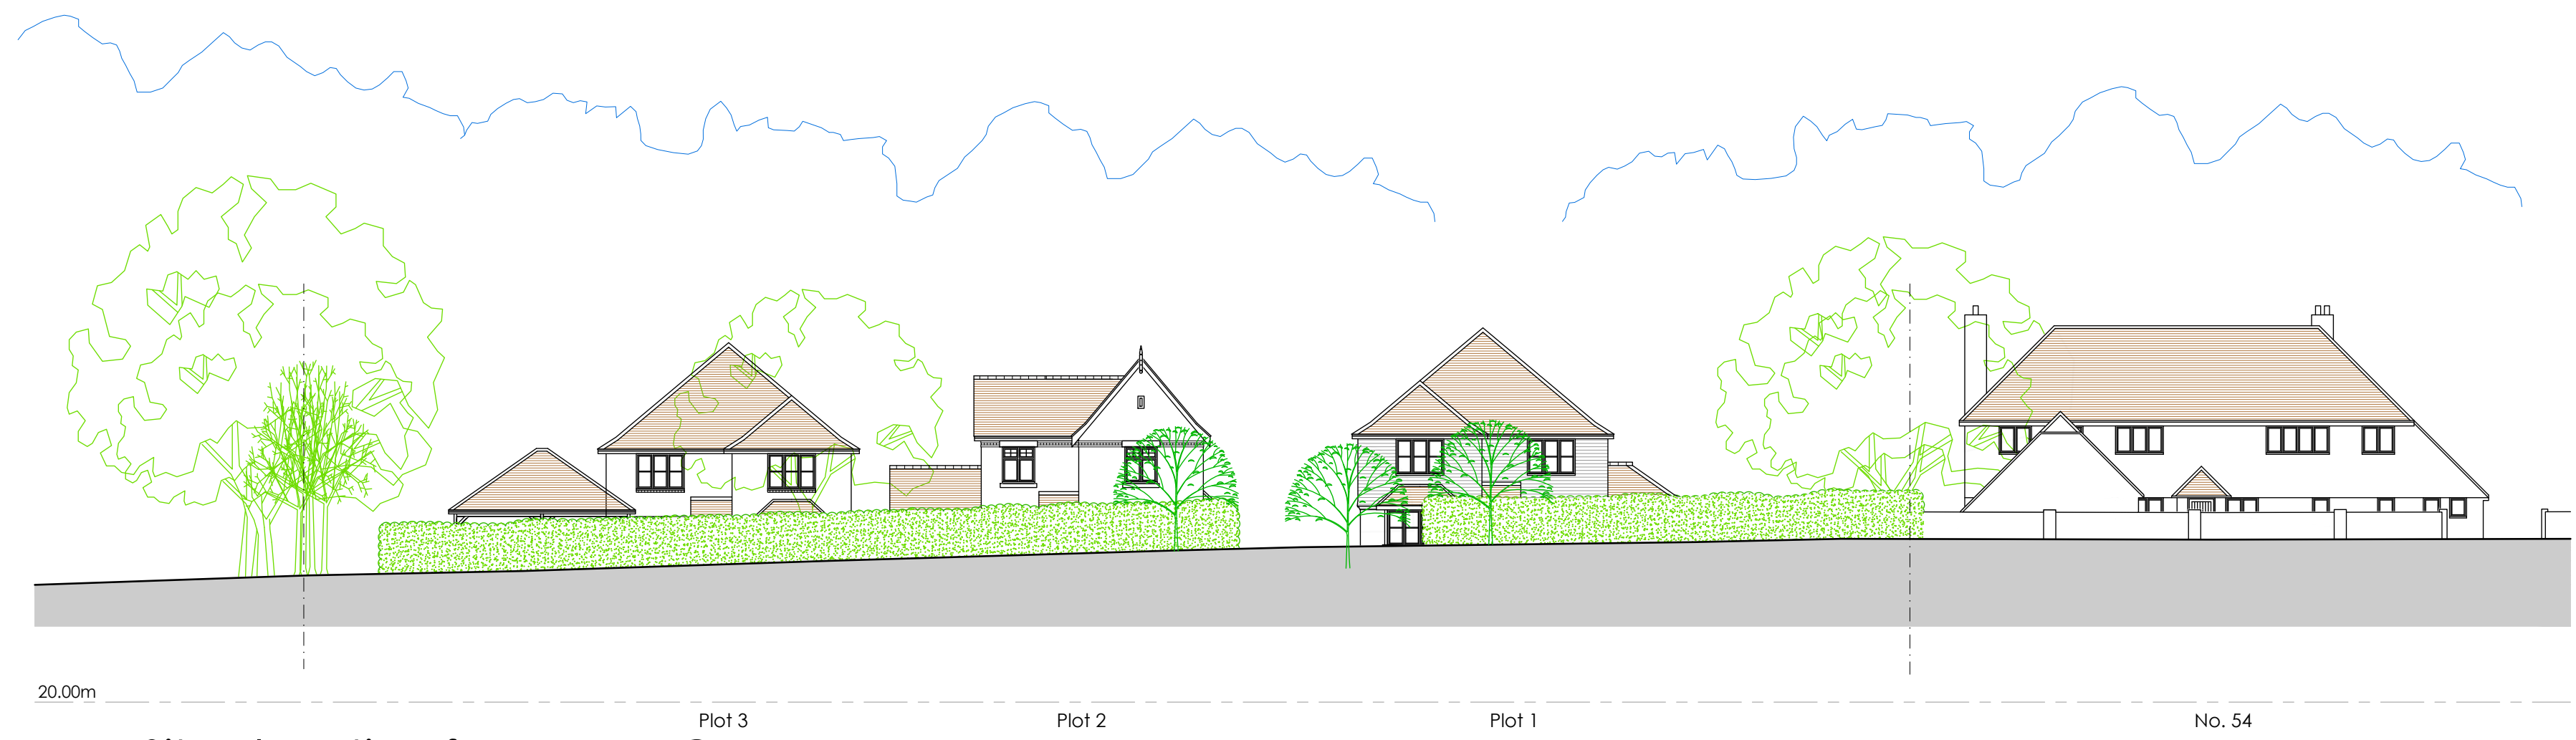

Site Elevation from Long Copse Lane B-B