


FIRST FLOOR PLANS
PLOTS 1 AND 2 1:50
Drg.no. NS/16/04

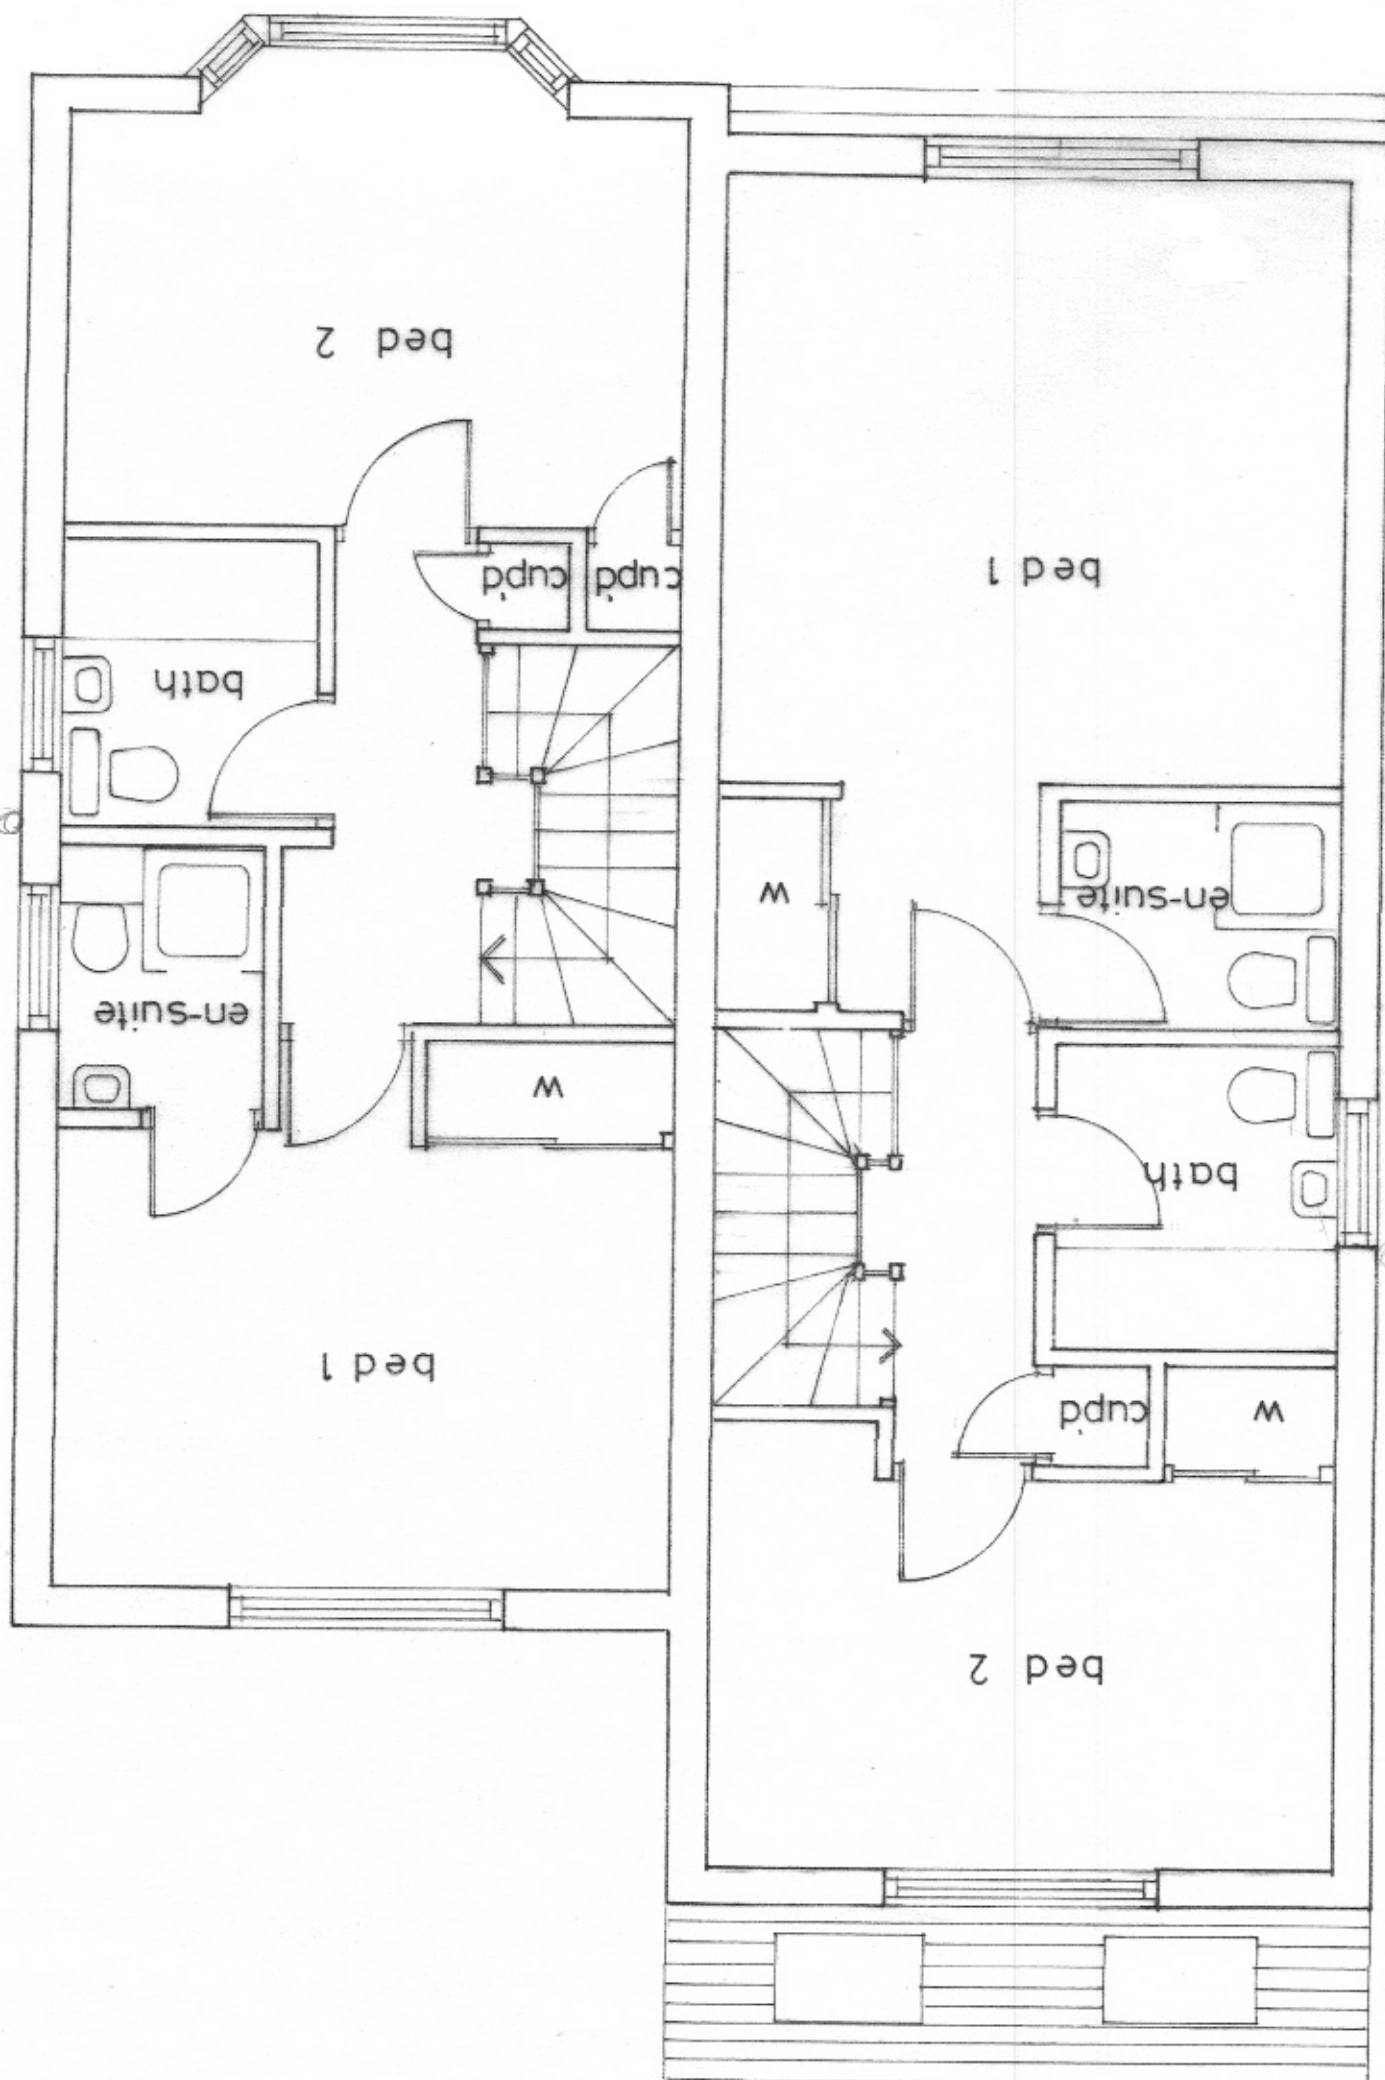

Plans 1:50
1 2 3