


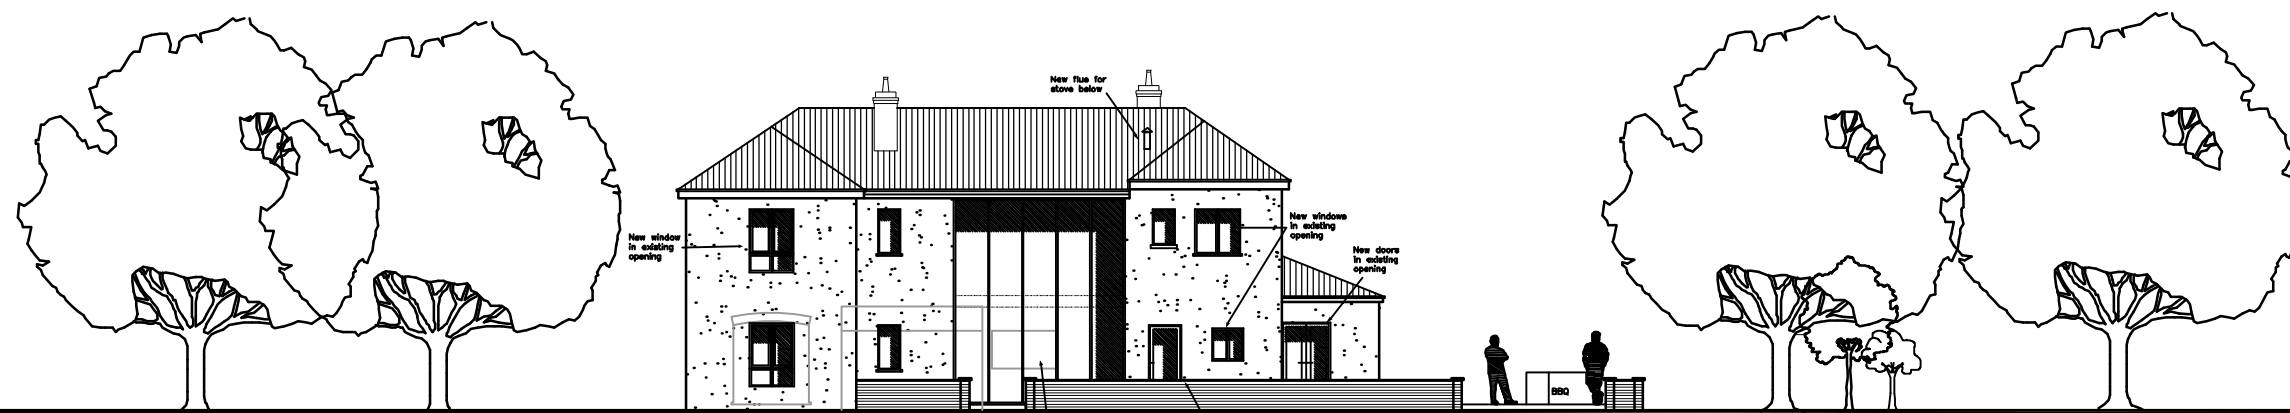

SOUTH EAST

3655
New Porch




NORTH WEST

4,530

Broad Oak
Copse Lane
Hayling Island

PROPOSED ELEVATIONS

Revisions
A.

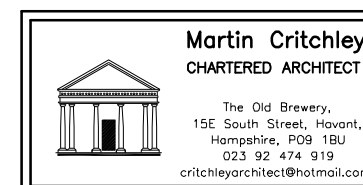

Scale A3 = 1:200
Drawn SAR
Date 10/02/16

1413-501⁰