



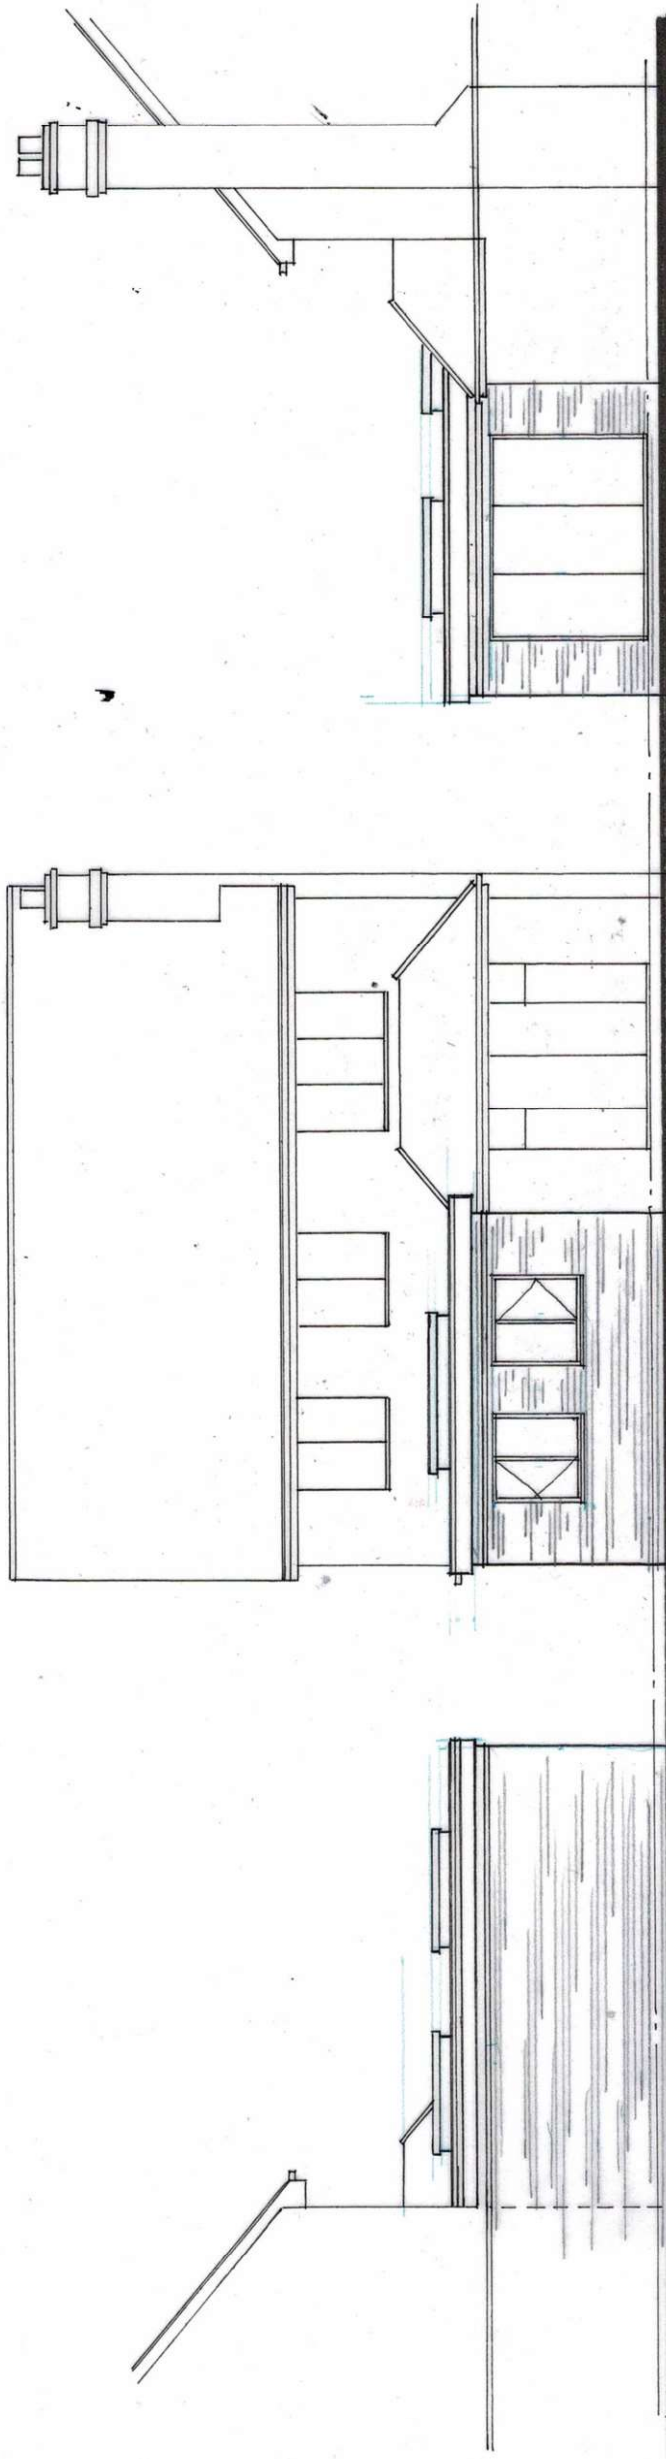

SIDE

REAR

SIDE

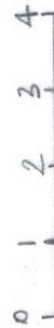

DEREK TREAGUS ASSOCIATES ARCHITECTURAL SERVICES Tel: 07956 624094 Email: derek.treagus@gmail.com					
Project	REAR EXTENSION AT 1c WALLIS ROAD, WATERLOOVILLE, HAMPSHIRE.				
Client	Mr & Mrs M Glennon				
Subject	Planning Drawing Proposed Elevations				
Date:	June 2021	Scale: 1: 100 @ A3			
Rev:		Drg. No. 21/161/04			
• Copyright reserved. • All dimensions are to be site confirmed and should not be scaled unless for Planning purposes. • Verify all queries with the office.					