



Rev	Amendments	By	CHK	Date
P1	Red line added	djs	ajs	17/05/16

NEIGHBOUR CONSULTATION:

Three neighbouring properties could theoretically view parts of the proposed development and so we have consulted with them prior to submission of this application. Those neighbours are the residents of Nos. 16, 20 & 21 (see location plan).

We have received positive comment and support from all three neighbours.

Our neighbours at No.20 will be closely consulted throughout the construction.

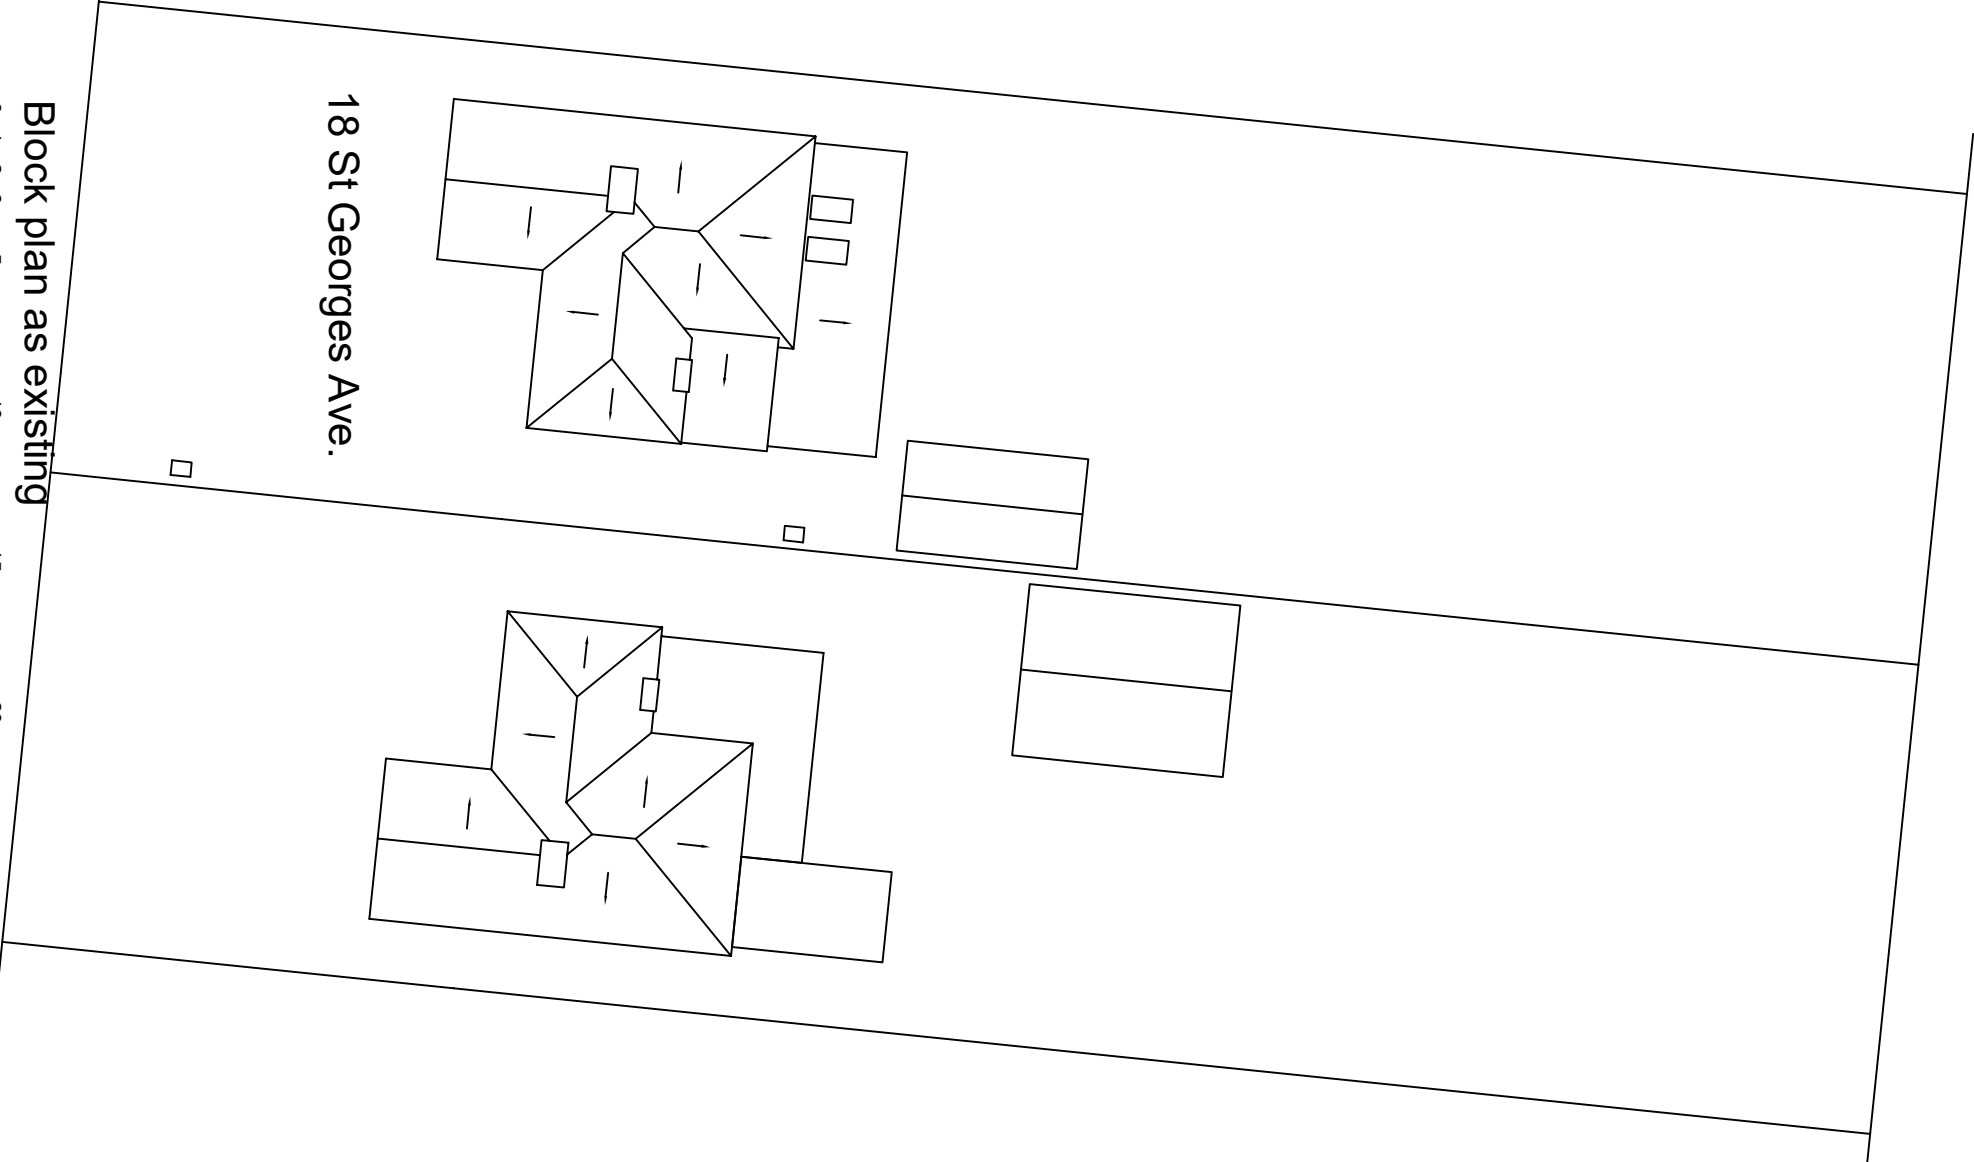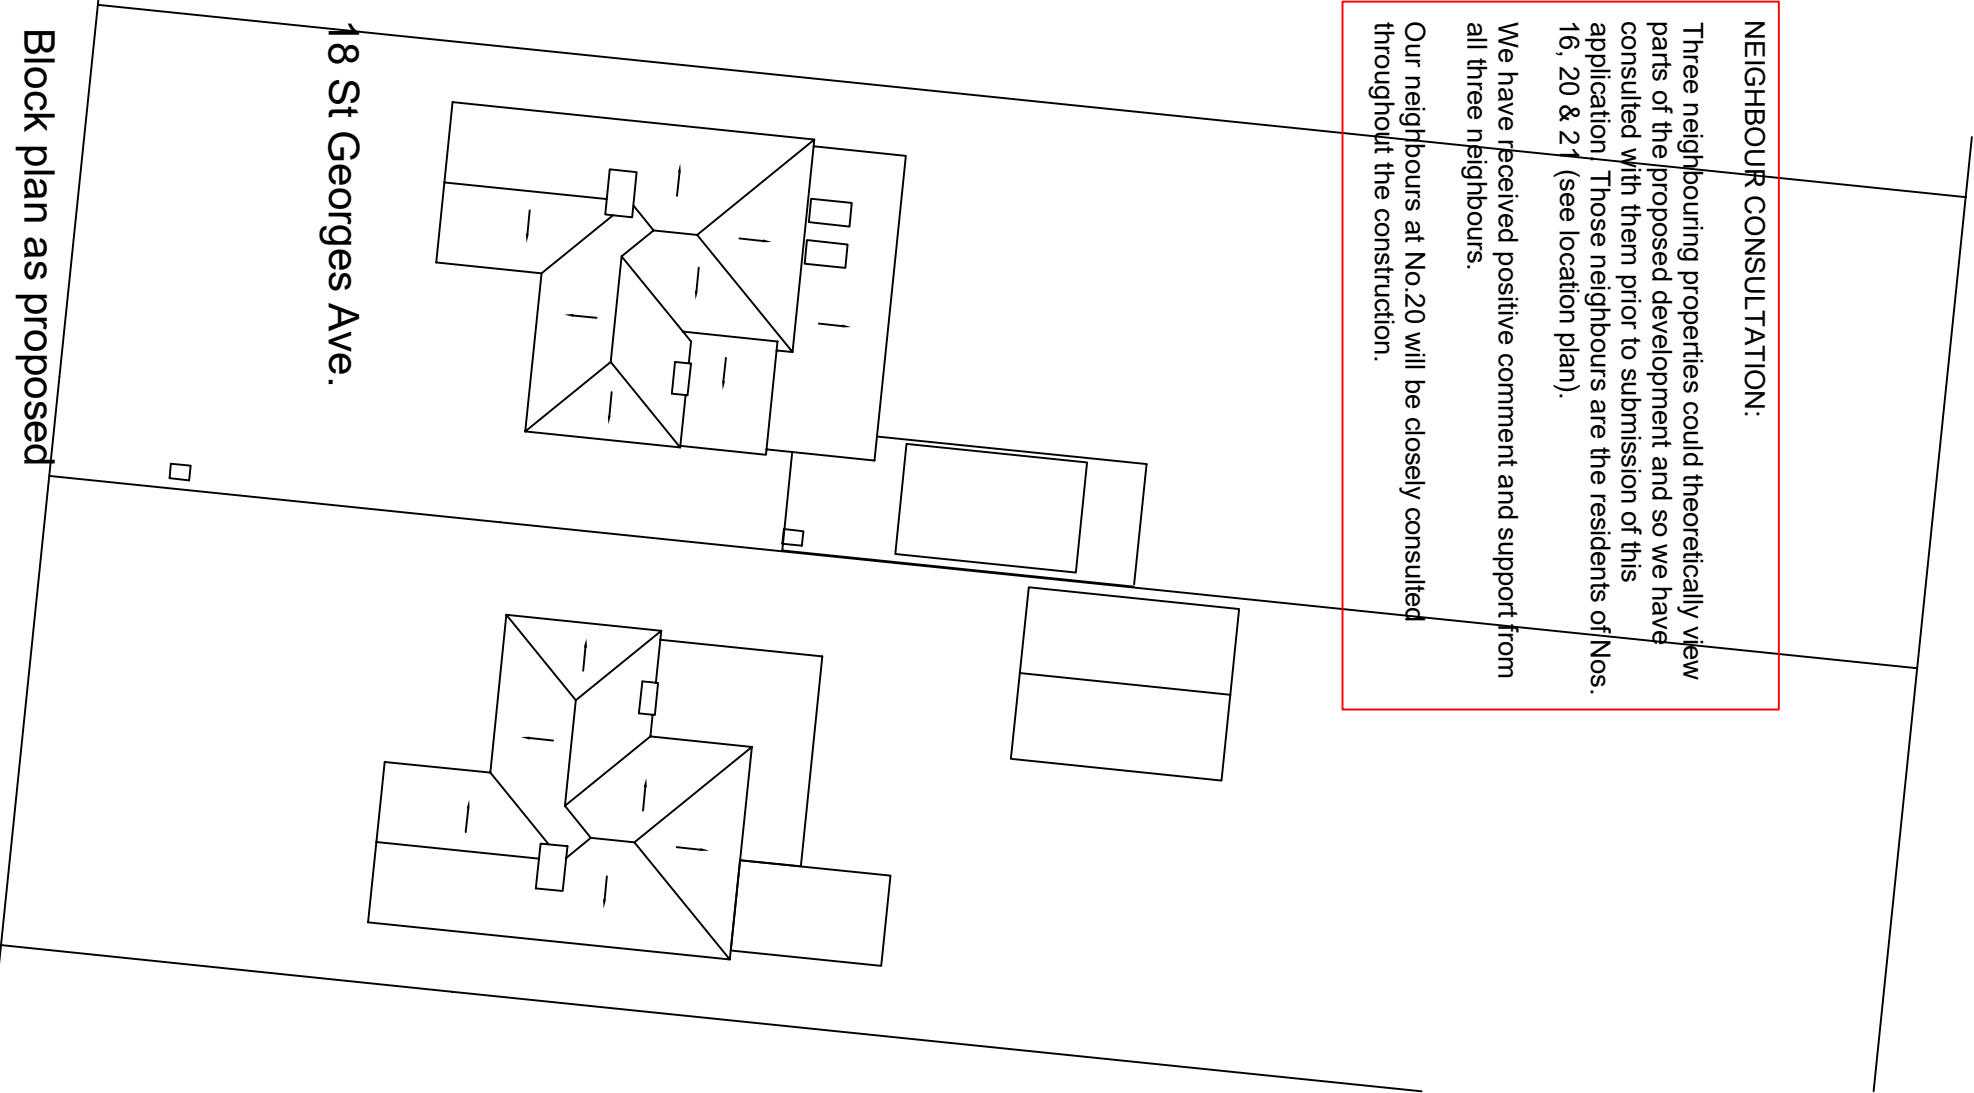

Location Plan

Cover Storey

Architects

CSA Architects, 18 St Georges Avenue, Havant, Hampshire, PO9 2PX
E-mail: diana@coverstoreyarchitects.co.uk - www.coverstoreyarchitects.co.uk
Tel: 07374764607

Project

18 St Georges Avenue, Havant
Proposed new games room and office

Drawing Title

Location plan
Block plan as existing and proposed

Drawing Status

PLANNING

Scale

1:250 & 1:1250

@ A3

Drawn By

djs

Checked By

sjs

Date

April 2016

Project No.


16103

Drawing No.

P100

Revision

P1

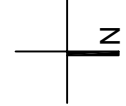

Block plan as proposed

Block plan as existing

