



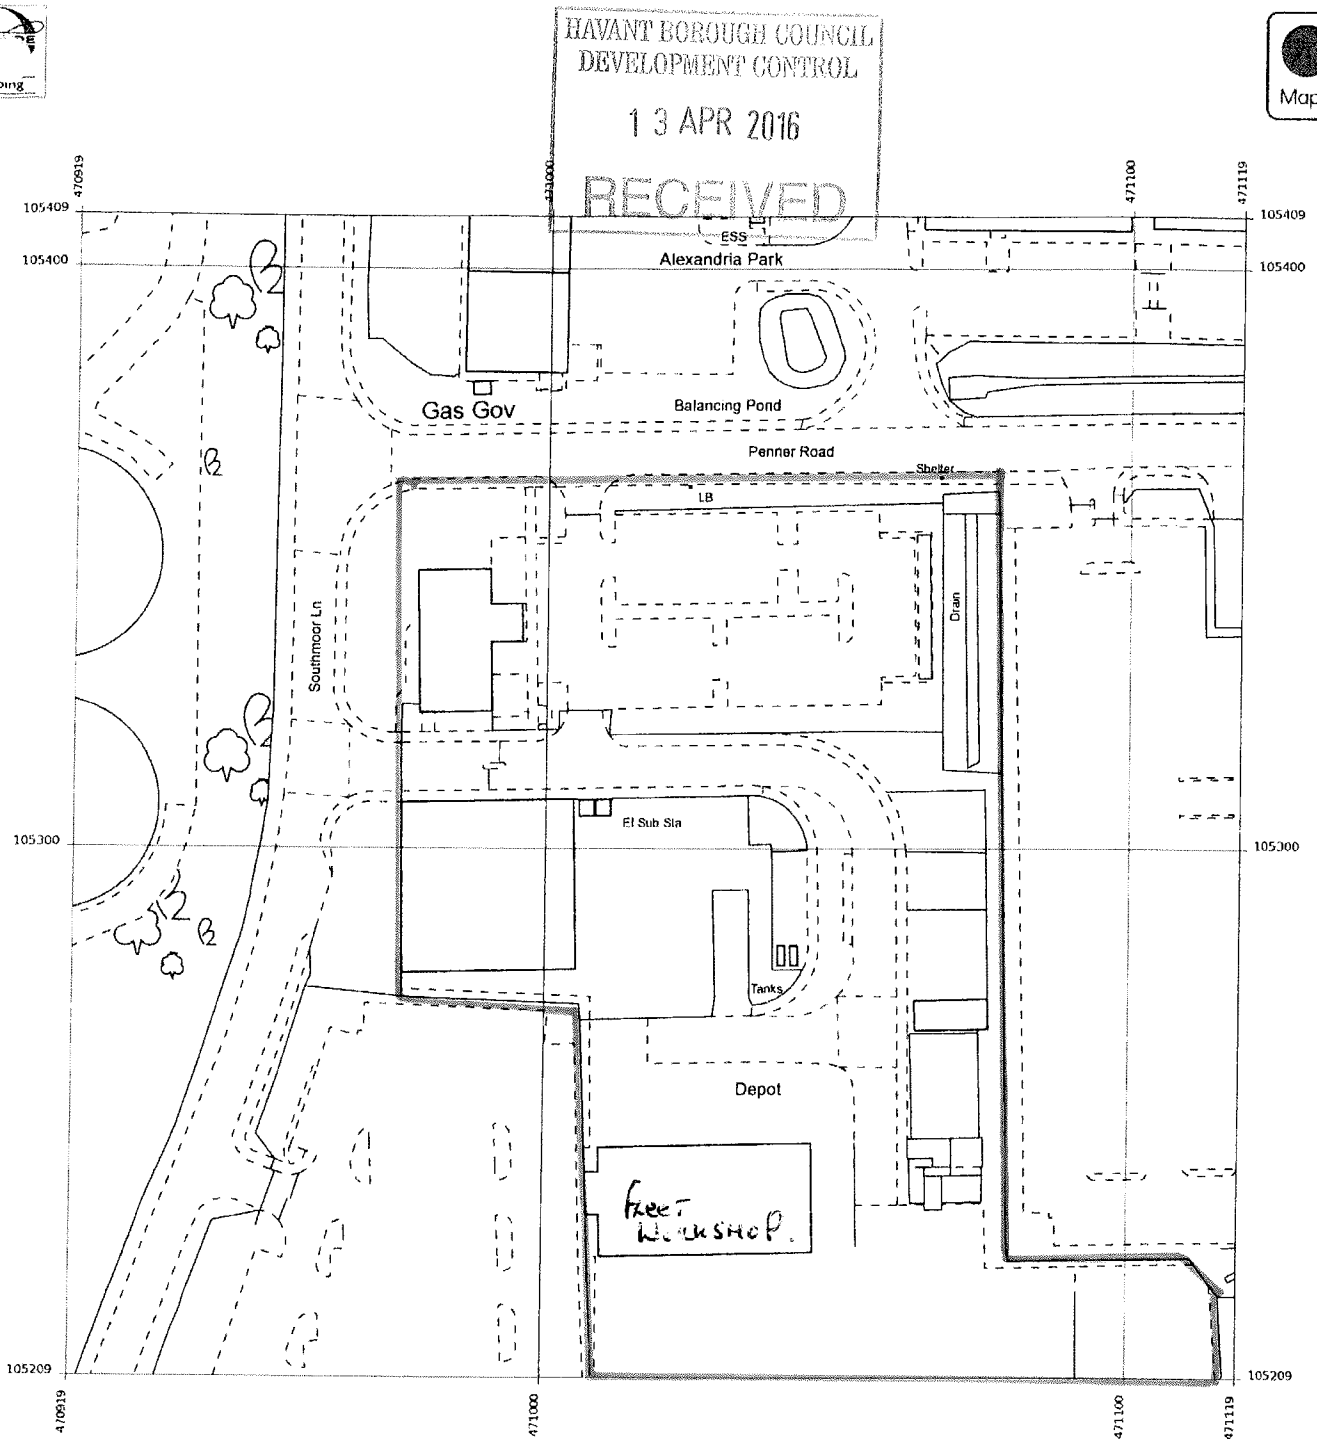

Produced 13 Apr 2016 from the Ordnance Survey MasterMap (Topography) Database and incorporating surveyed revision available at this date.

The representation of a road, track or path is no evidence of a right of way. The representation of features as lines is no evidence of a property boundary.

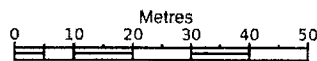

1:1250



Havant Borough Council, 2, Penner Rd,
Havant
PO9 1QH

Supplied by: **Latitude Mapping Ltd**
Licence: © Crown Copyright and
database rights 2016 OS 100038864
Reference: OI984492
Centre coordinates: 471019 105309