


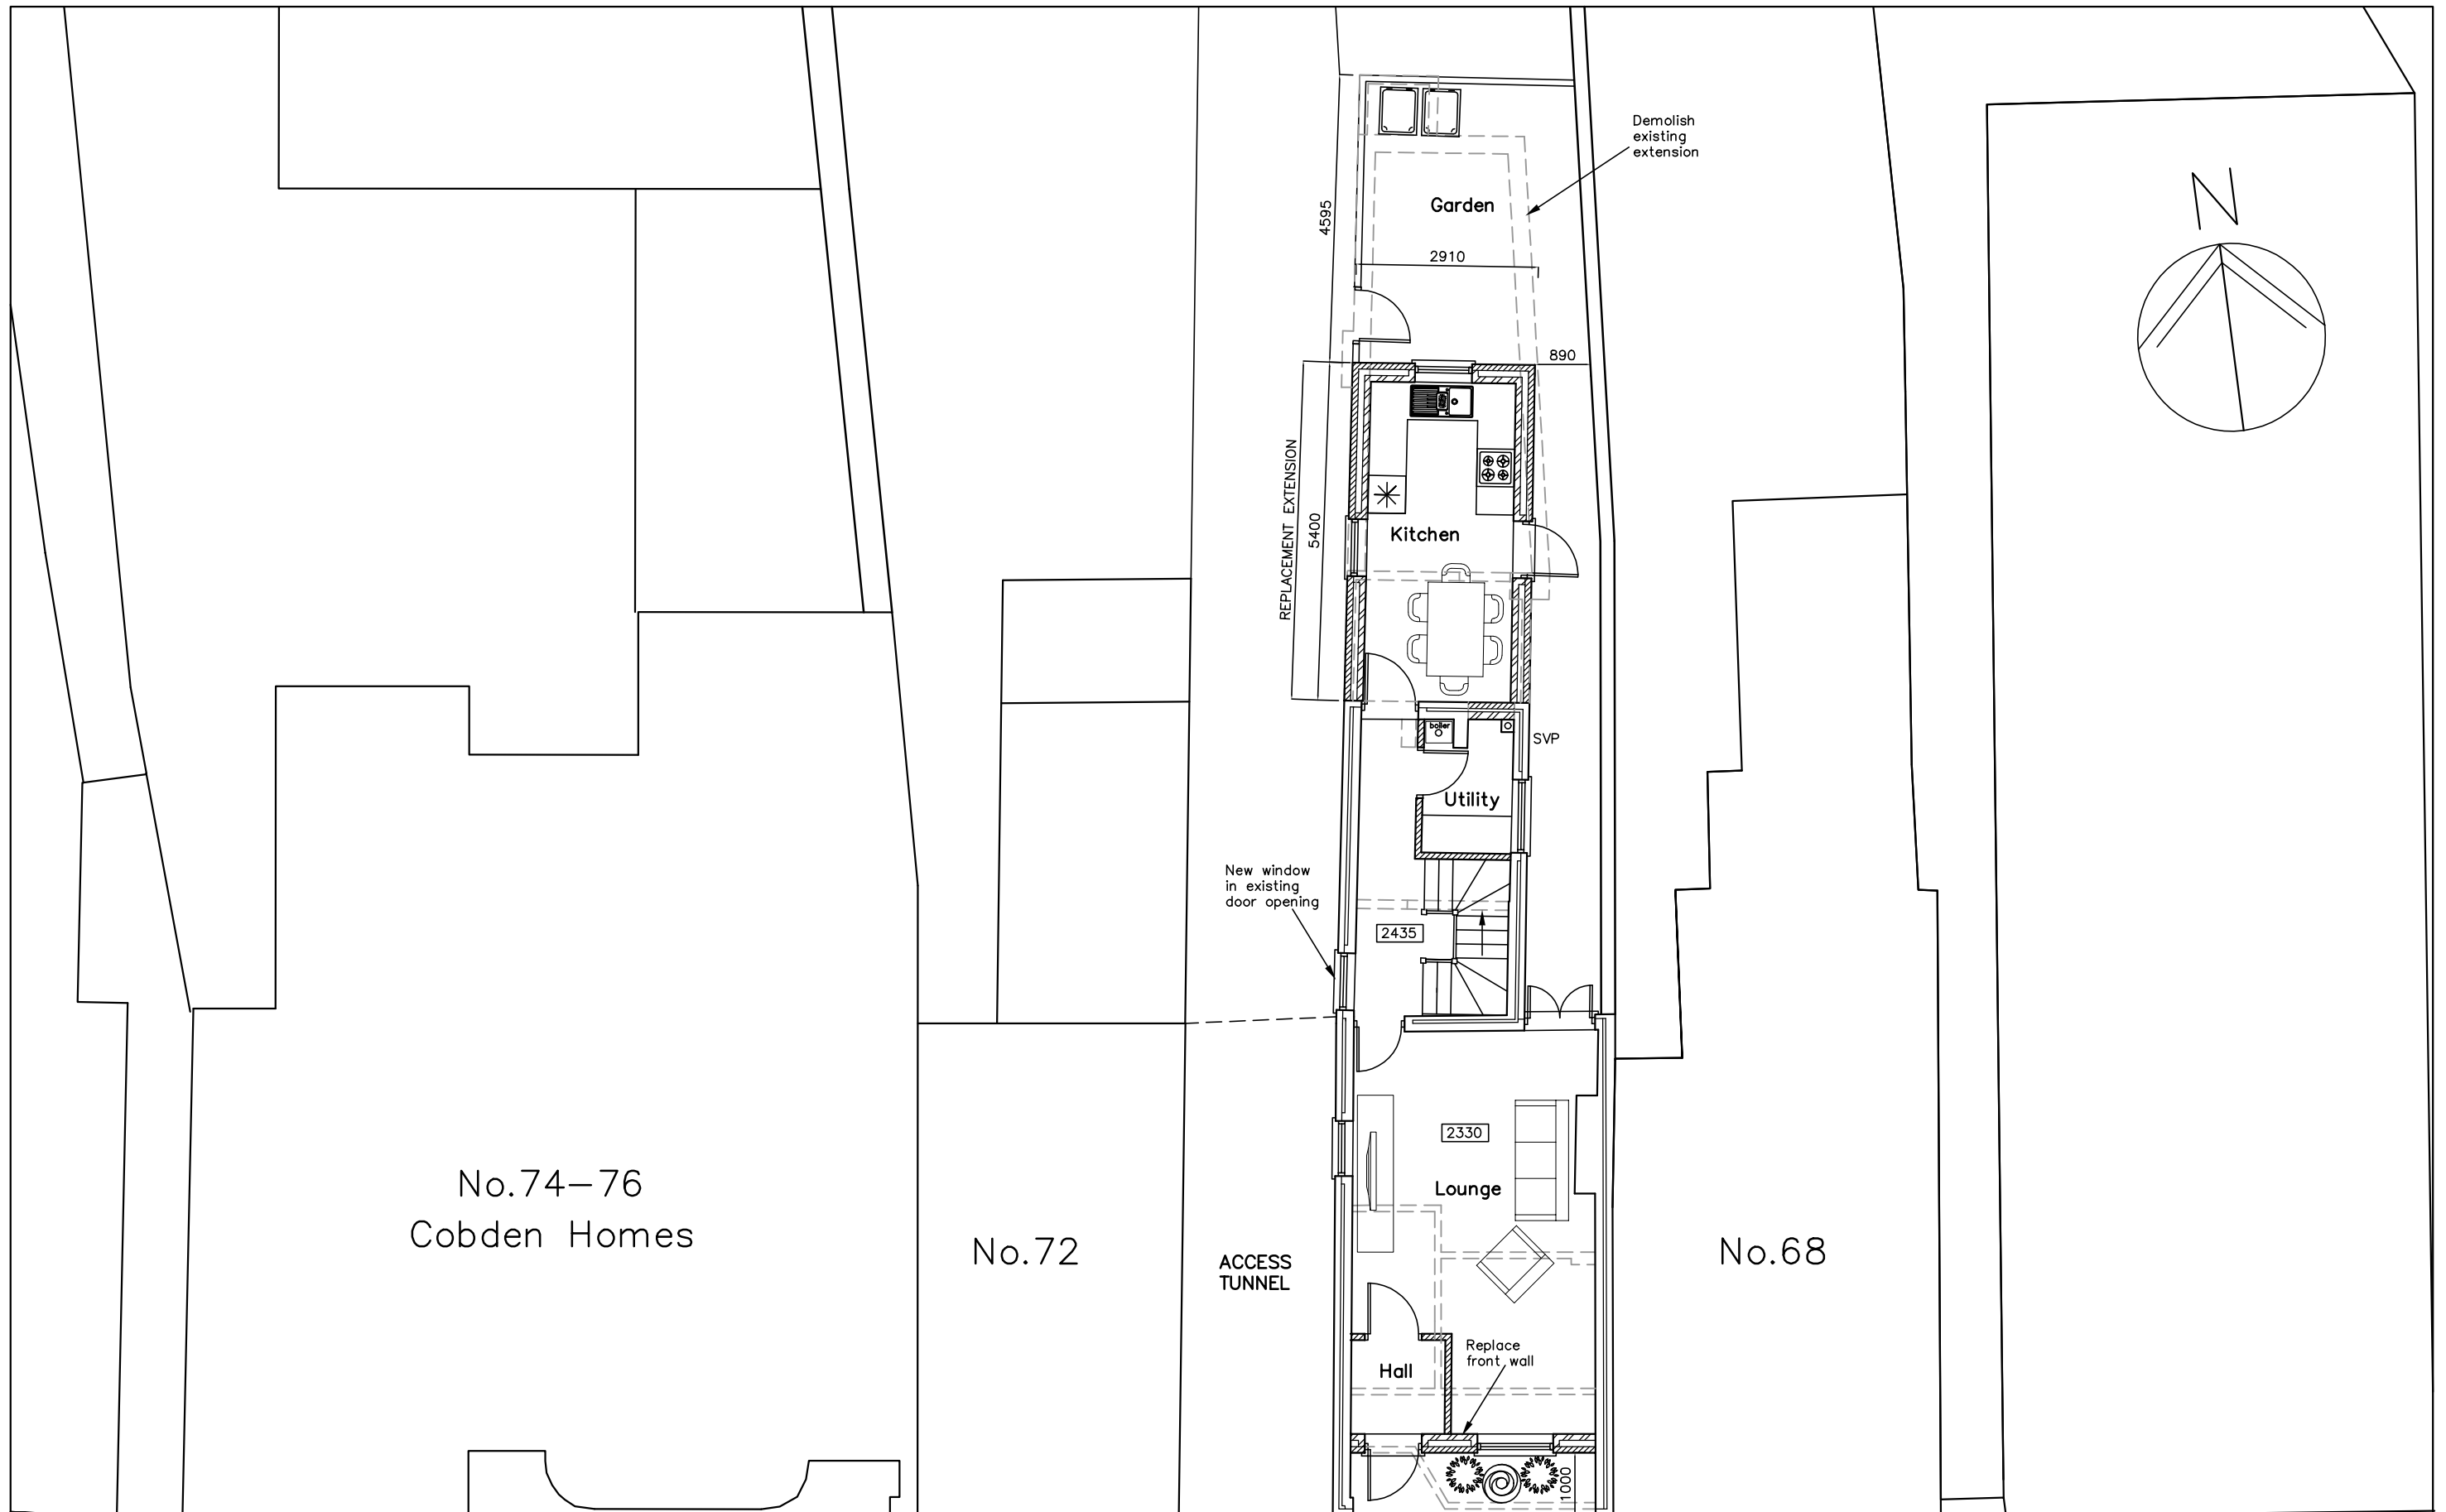


70 West Street,
Havant,
PO9 1LN

PROPOSED GROUND FLOOR PLAN

Revisions

- A.
- B.
- C.

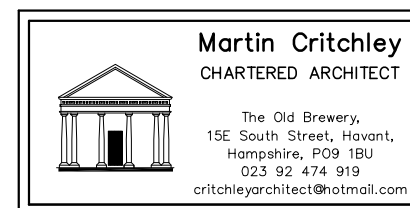

Scale A1 = 1:50, A3 = 1:100
Date 09/12/16
Drawn SAR/JHL

metres

10

20

30

16103-401⁰