



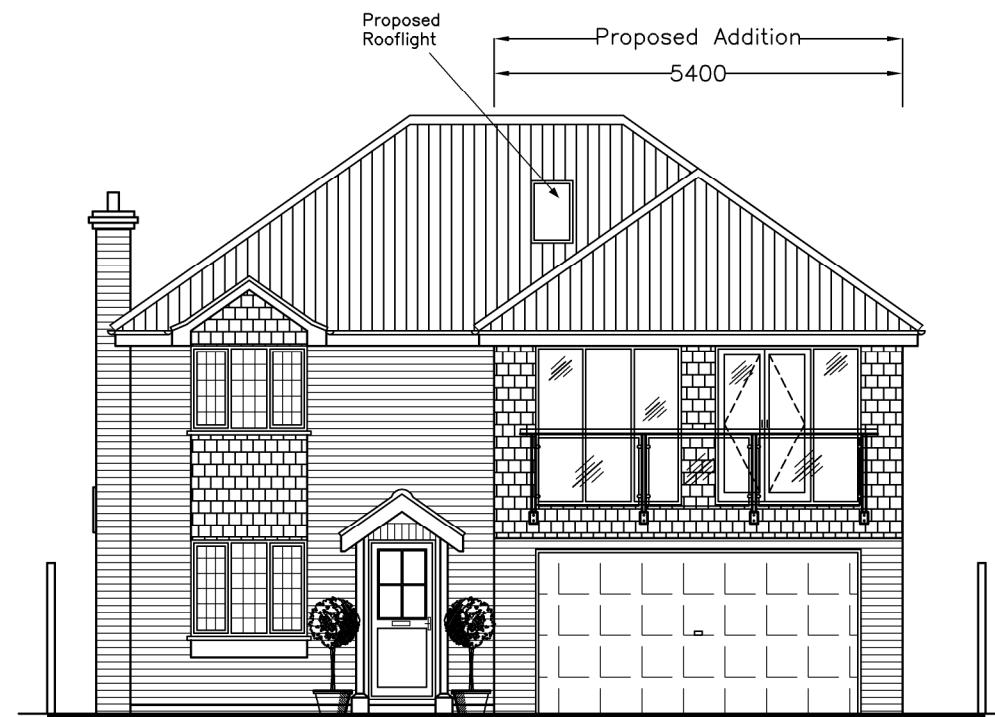


WEST

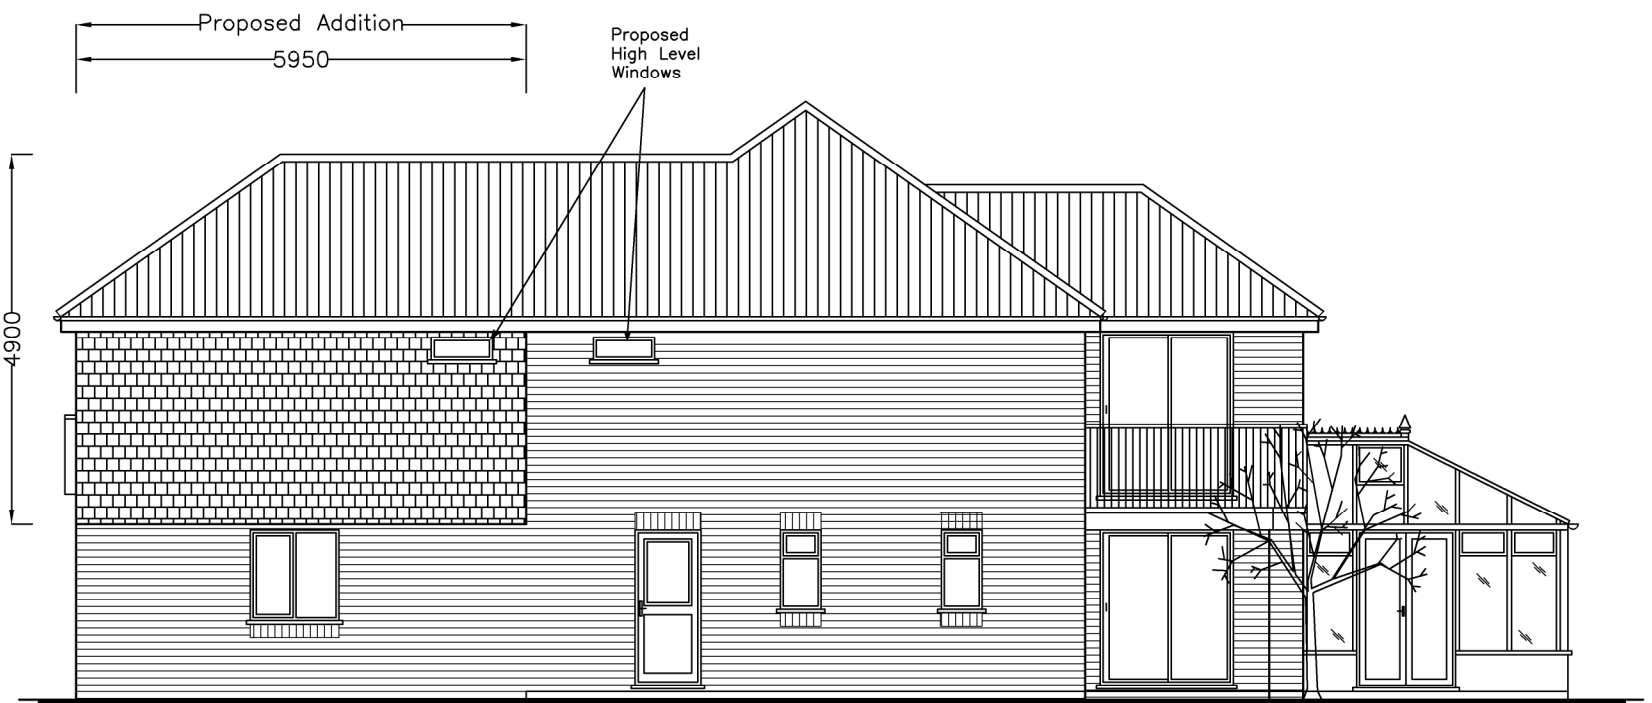

SOUTH



EAST

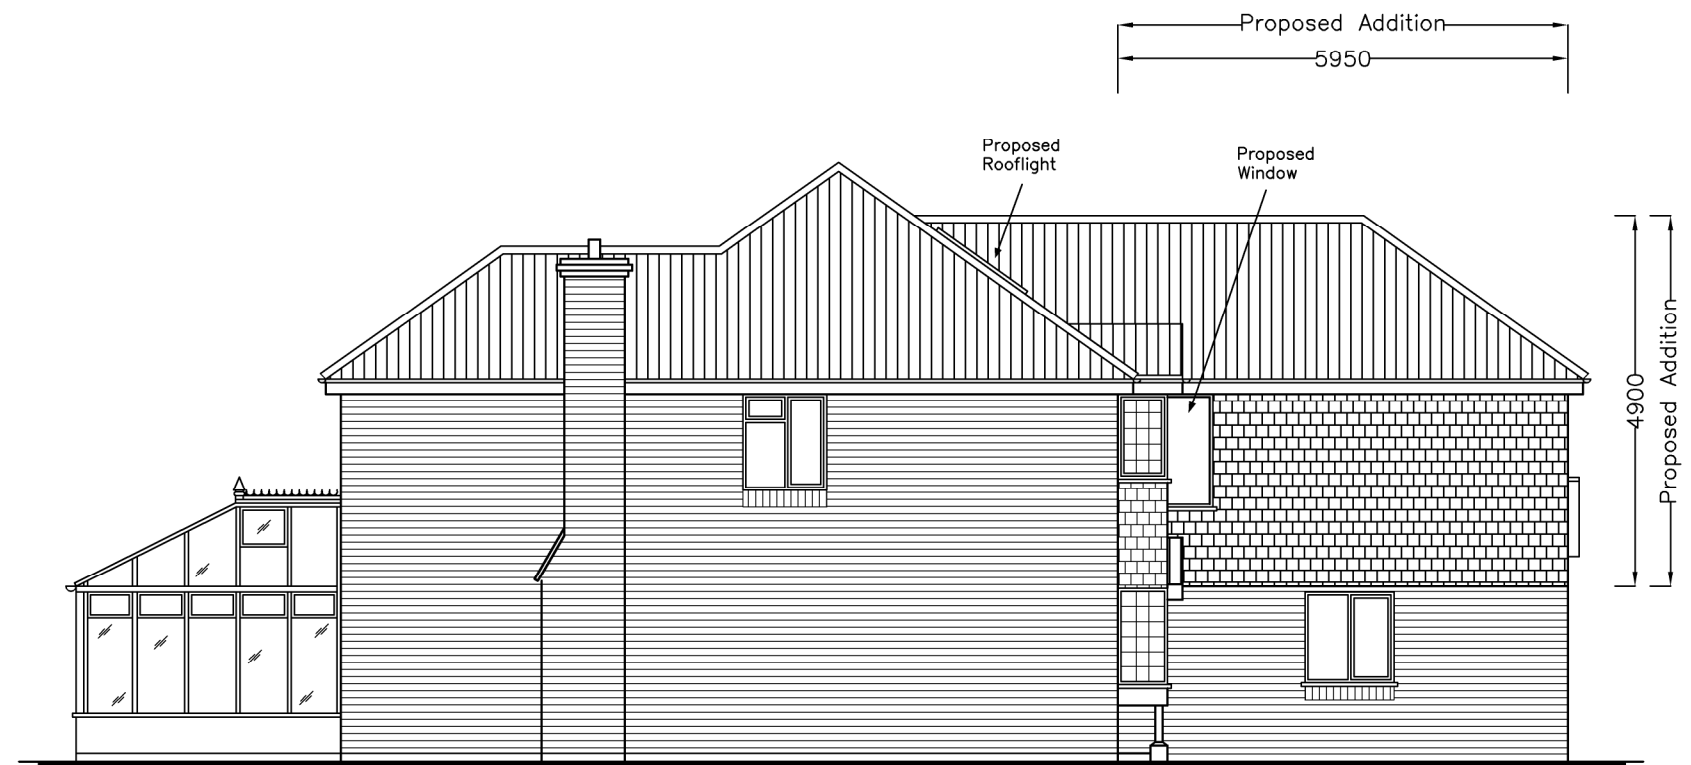


NORTH

8A Langstone Av.
Havant
PO9 1RU

Proposal Elevations

Revisions
A. Client Revisions 13/06/16

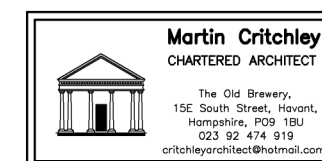

Scale A3 = 1:100
Drawn SAR
Date 13/06/16

metres

10

20

30

1631-501^A