


SINGLE STOREY SIDE AND REAR ADDITIONS 2, SIDDLESHAM CLOSE, HAYLING IS, HANTS FOR MR & MRS P. CLARKE

HAYLING ISLAND TOWN COUNCIL
19 AUG 2016
RECEIVED

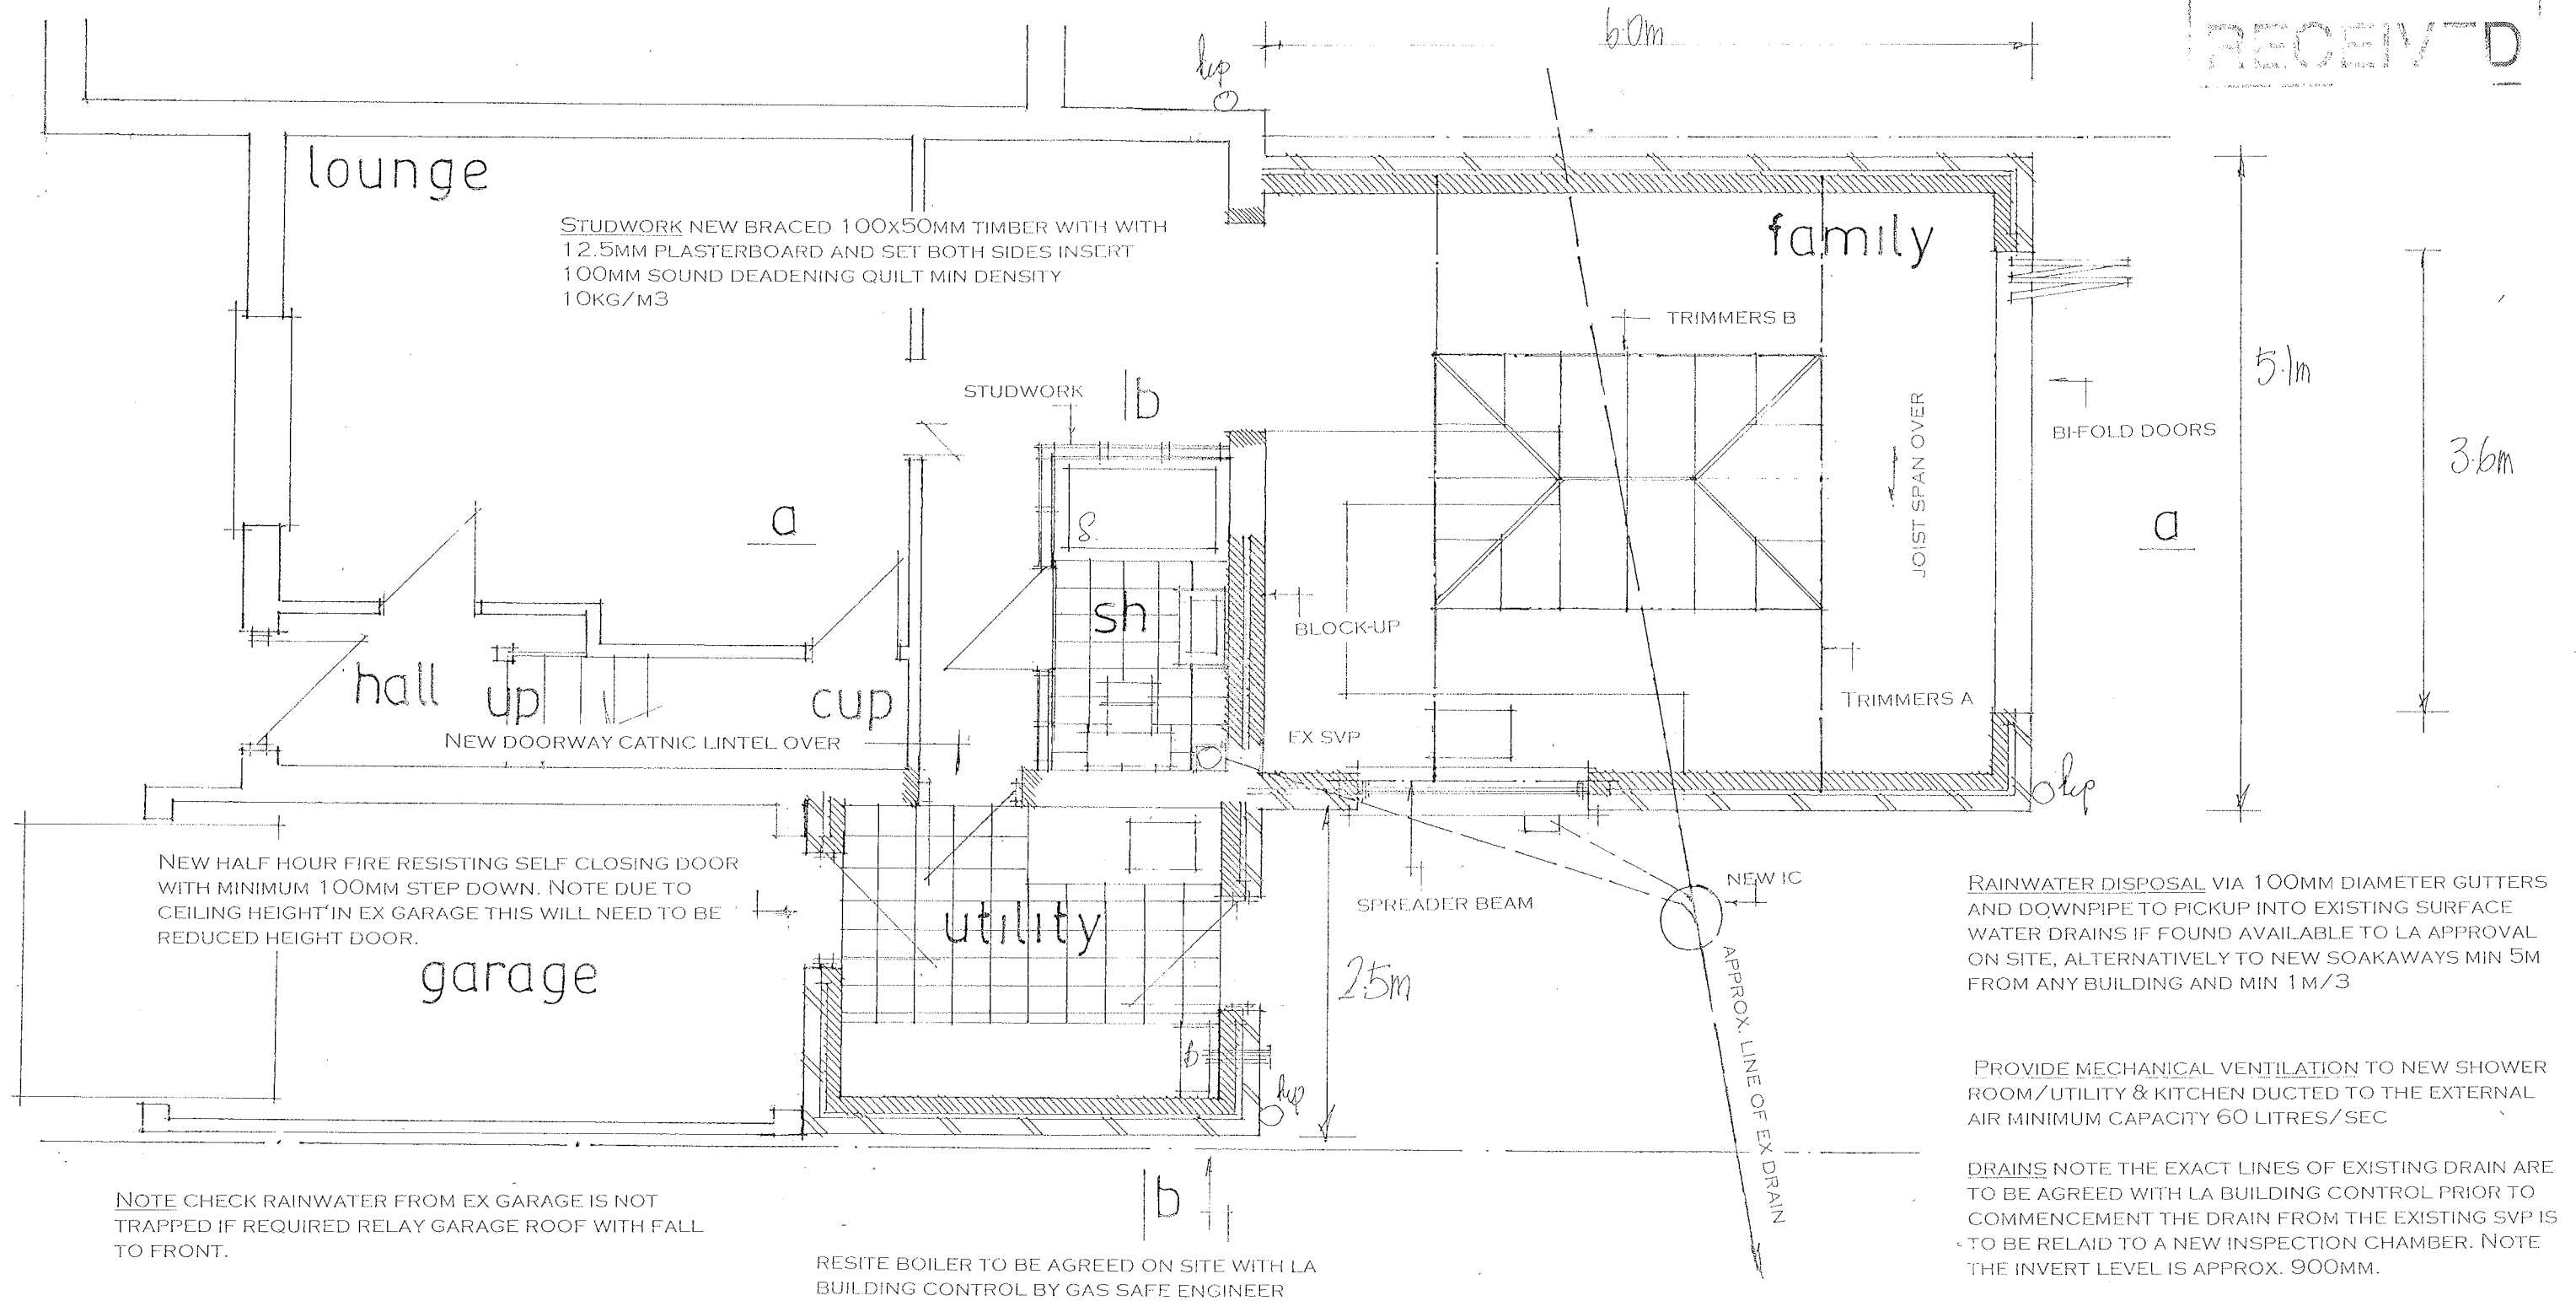

date aug 16
scale 1:100

Proposed Ground Floor

PETER J. WALKER MRICS
CHARTERED SURVEYOR
182 SEAFRONT, HAYLING ISLAND, HANTS
PO11 9 AN

TEL: 02392467571