




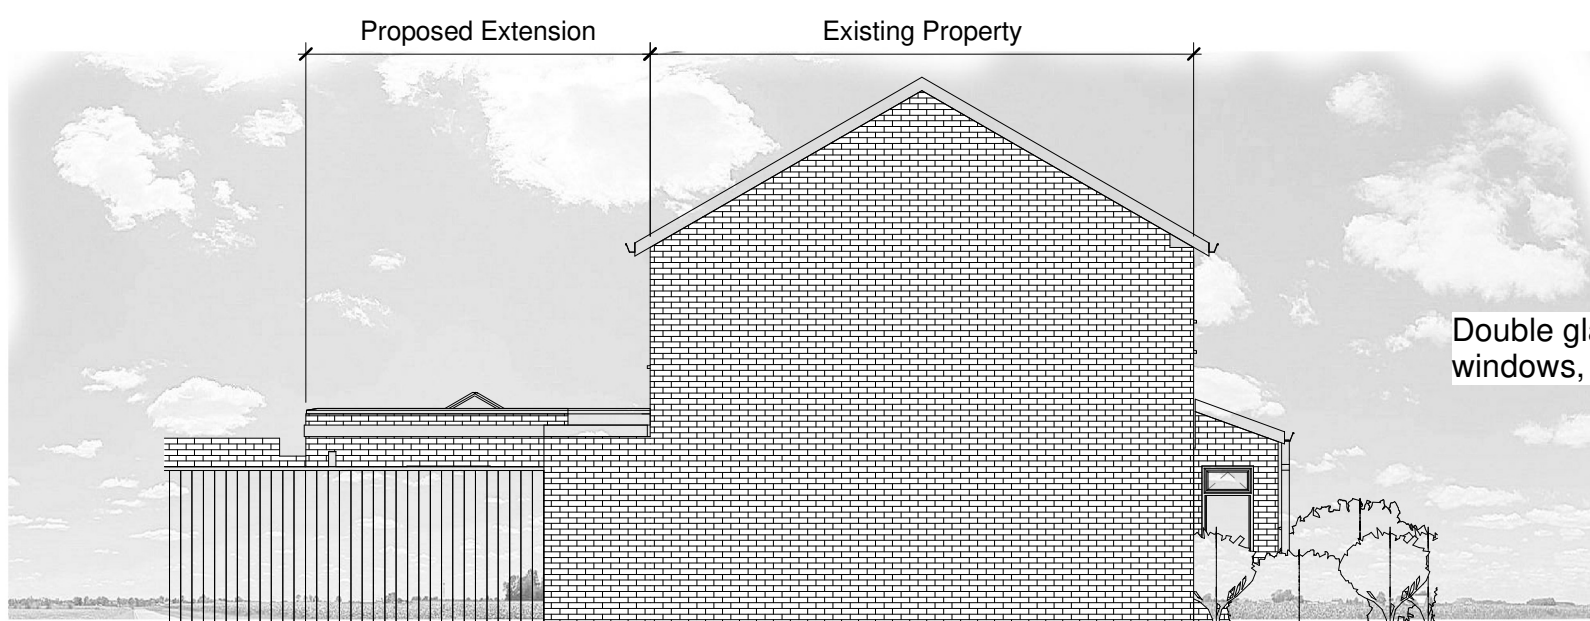

3 North
1 : 100

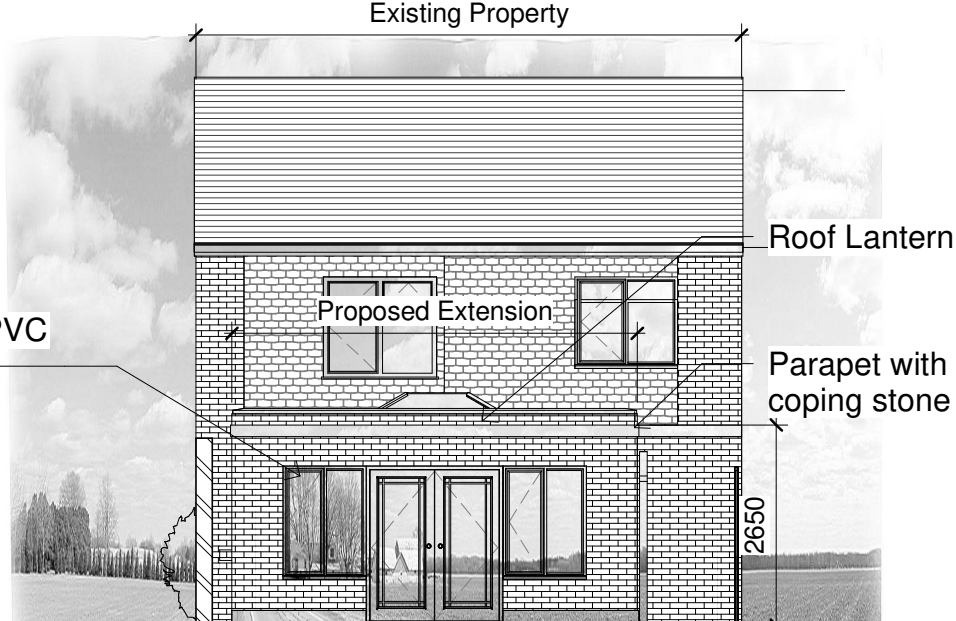

4 East
1 : 100

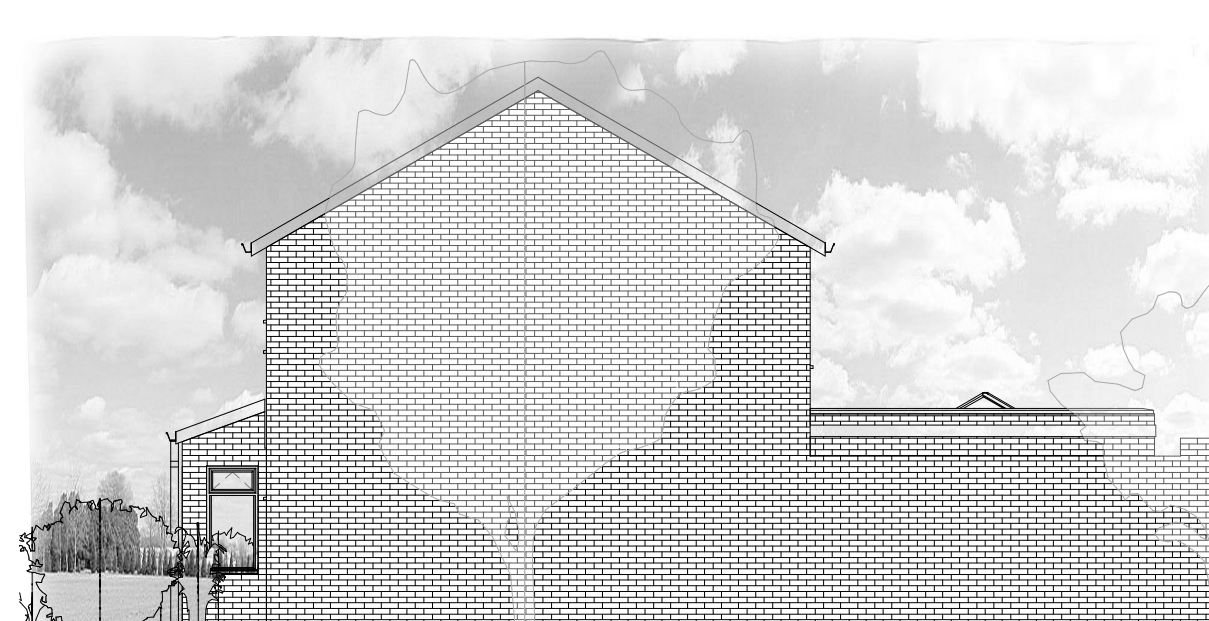

5 South
1 : 100



6 West
1 : 100


NOTES:

All dimensions to be checked on site and any discrepancy notified to The Consultant. Written dimensions are to be used in preference to scaled dimensions.

This drawing is the property of The Consultant and must not be reproduced, in part or whole, or deviated from, without their permission.

It is essential that prior to commencement and during construction works, the contractor reviews the drawings and specification and discusses with the practice any inconsistencies, anomalies, non-industry standard features or other concerns.


For both pricing and construction purposes Structural, Mechanical and Electrical Engineers designs, calculations and sizes etc are to take preference over the layout drawings. Any discrepancies are to be brought to the immediate attention of The Consultant.

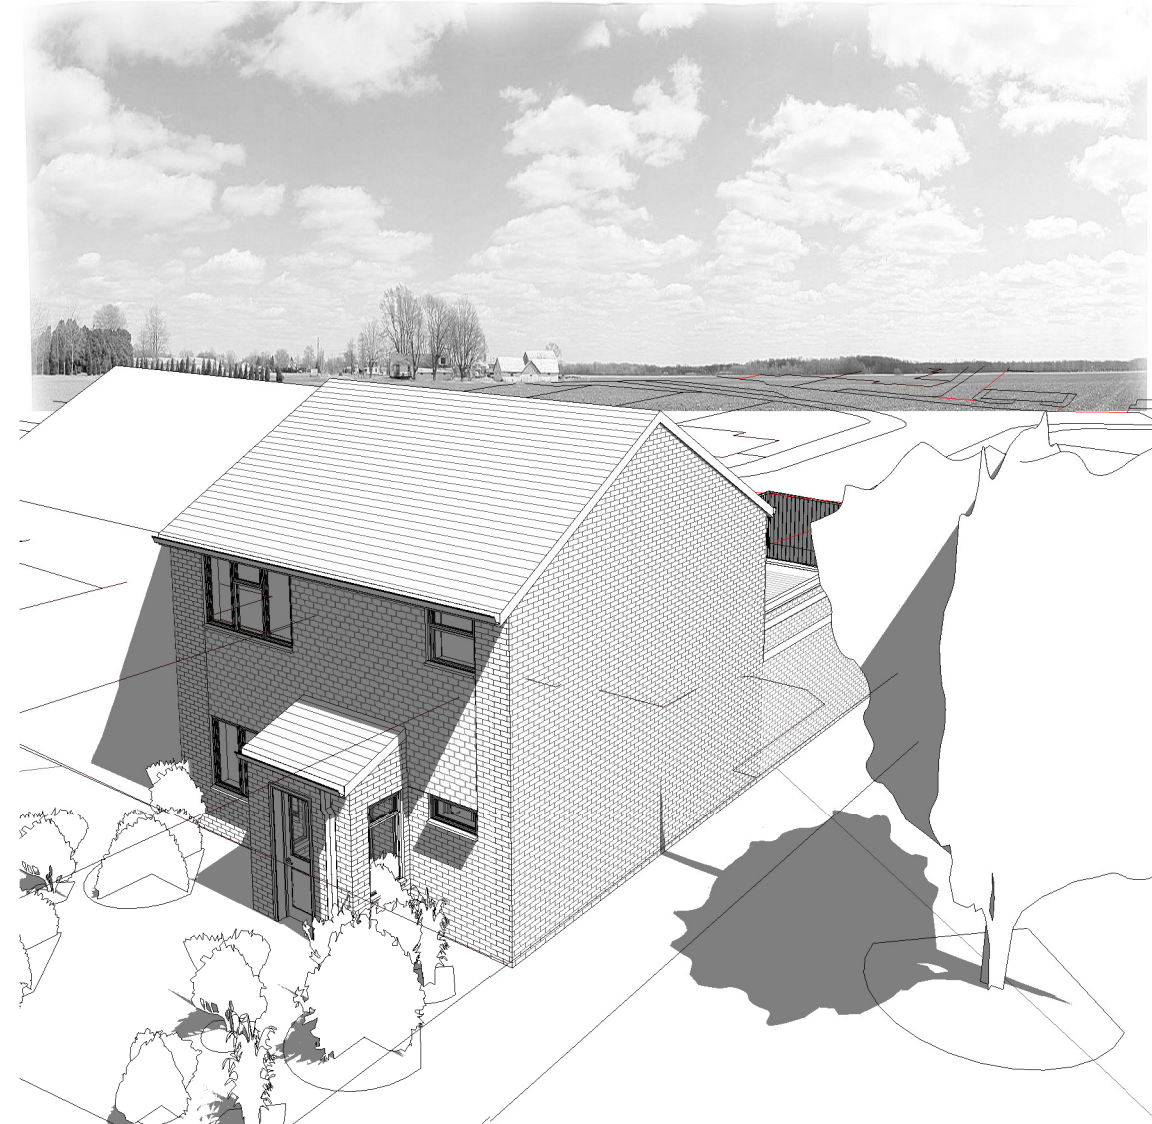

7 Front Aerial




8 Front Perspective

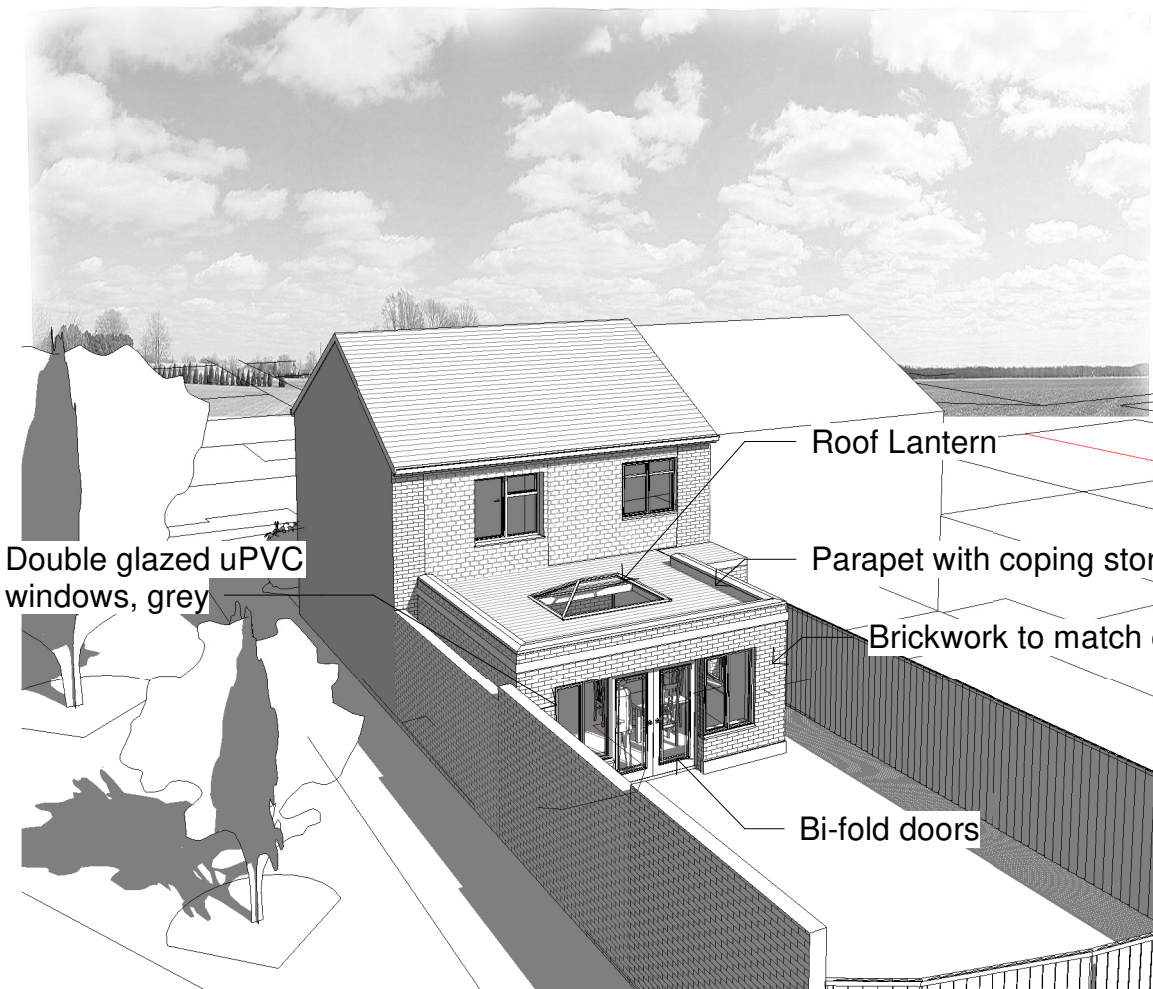






9 Rear Aerial




10 Rear Perspective

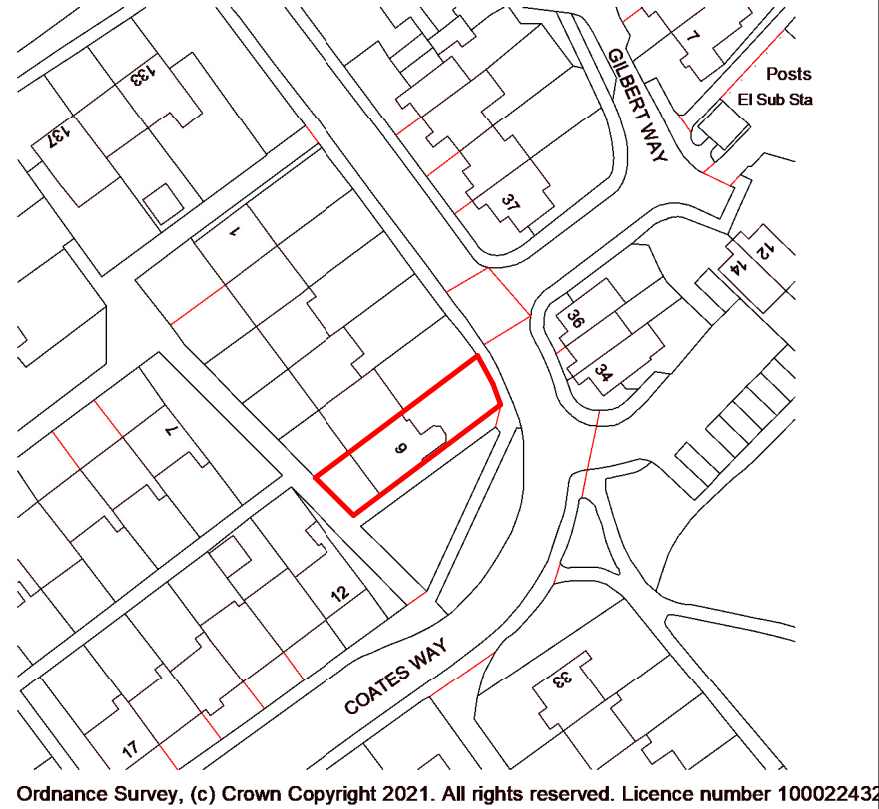


Ordnance Survey, (c) Crown Copyright 2021. All rights reserved. Licence number 100022432

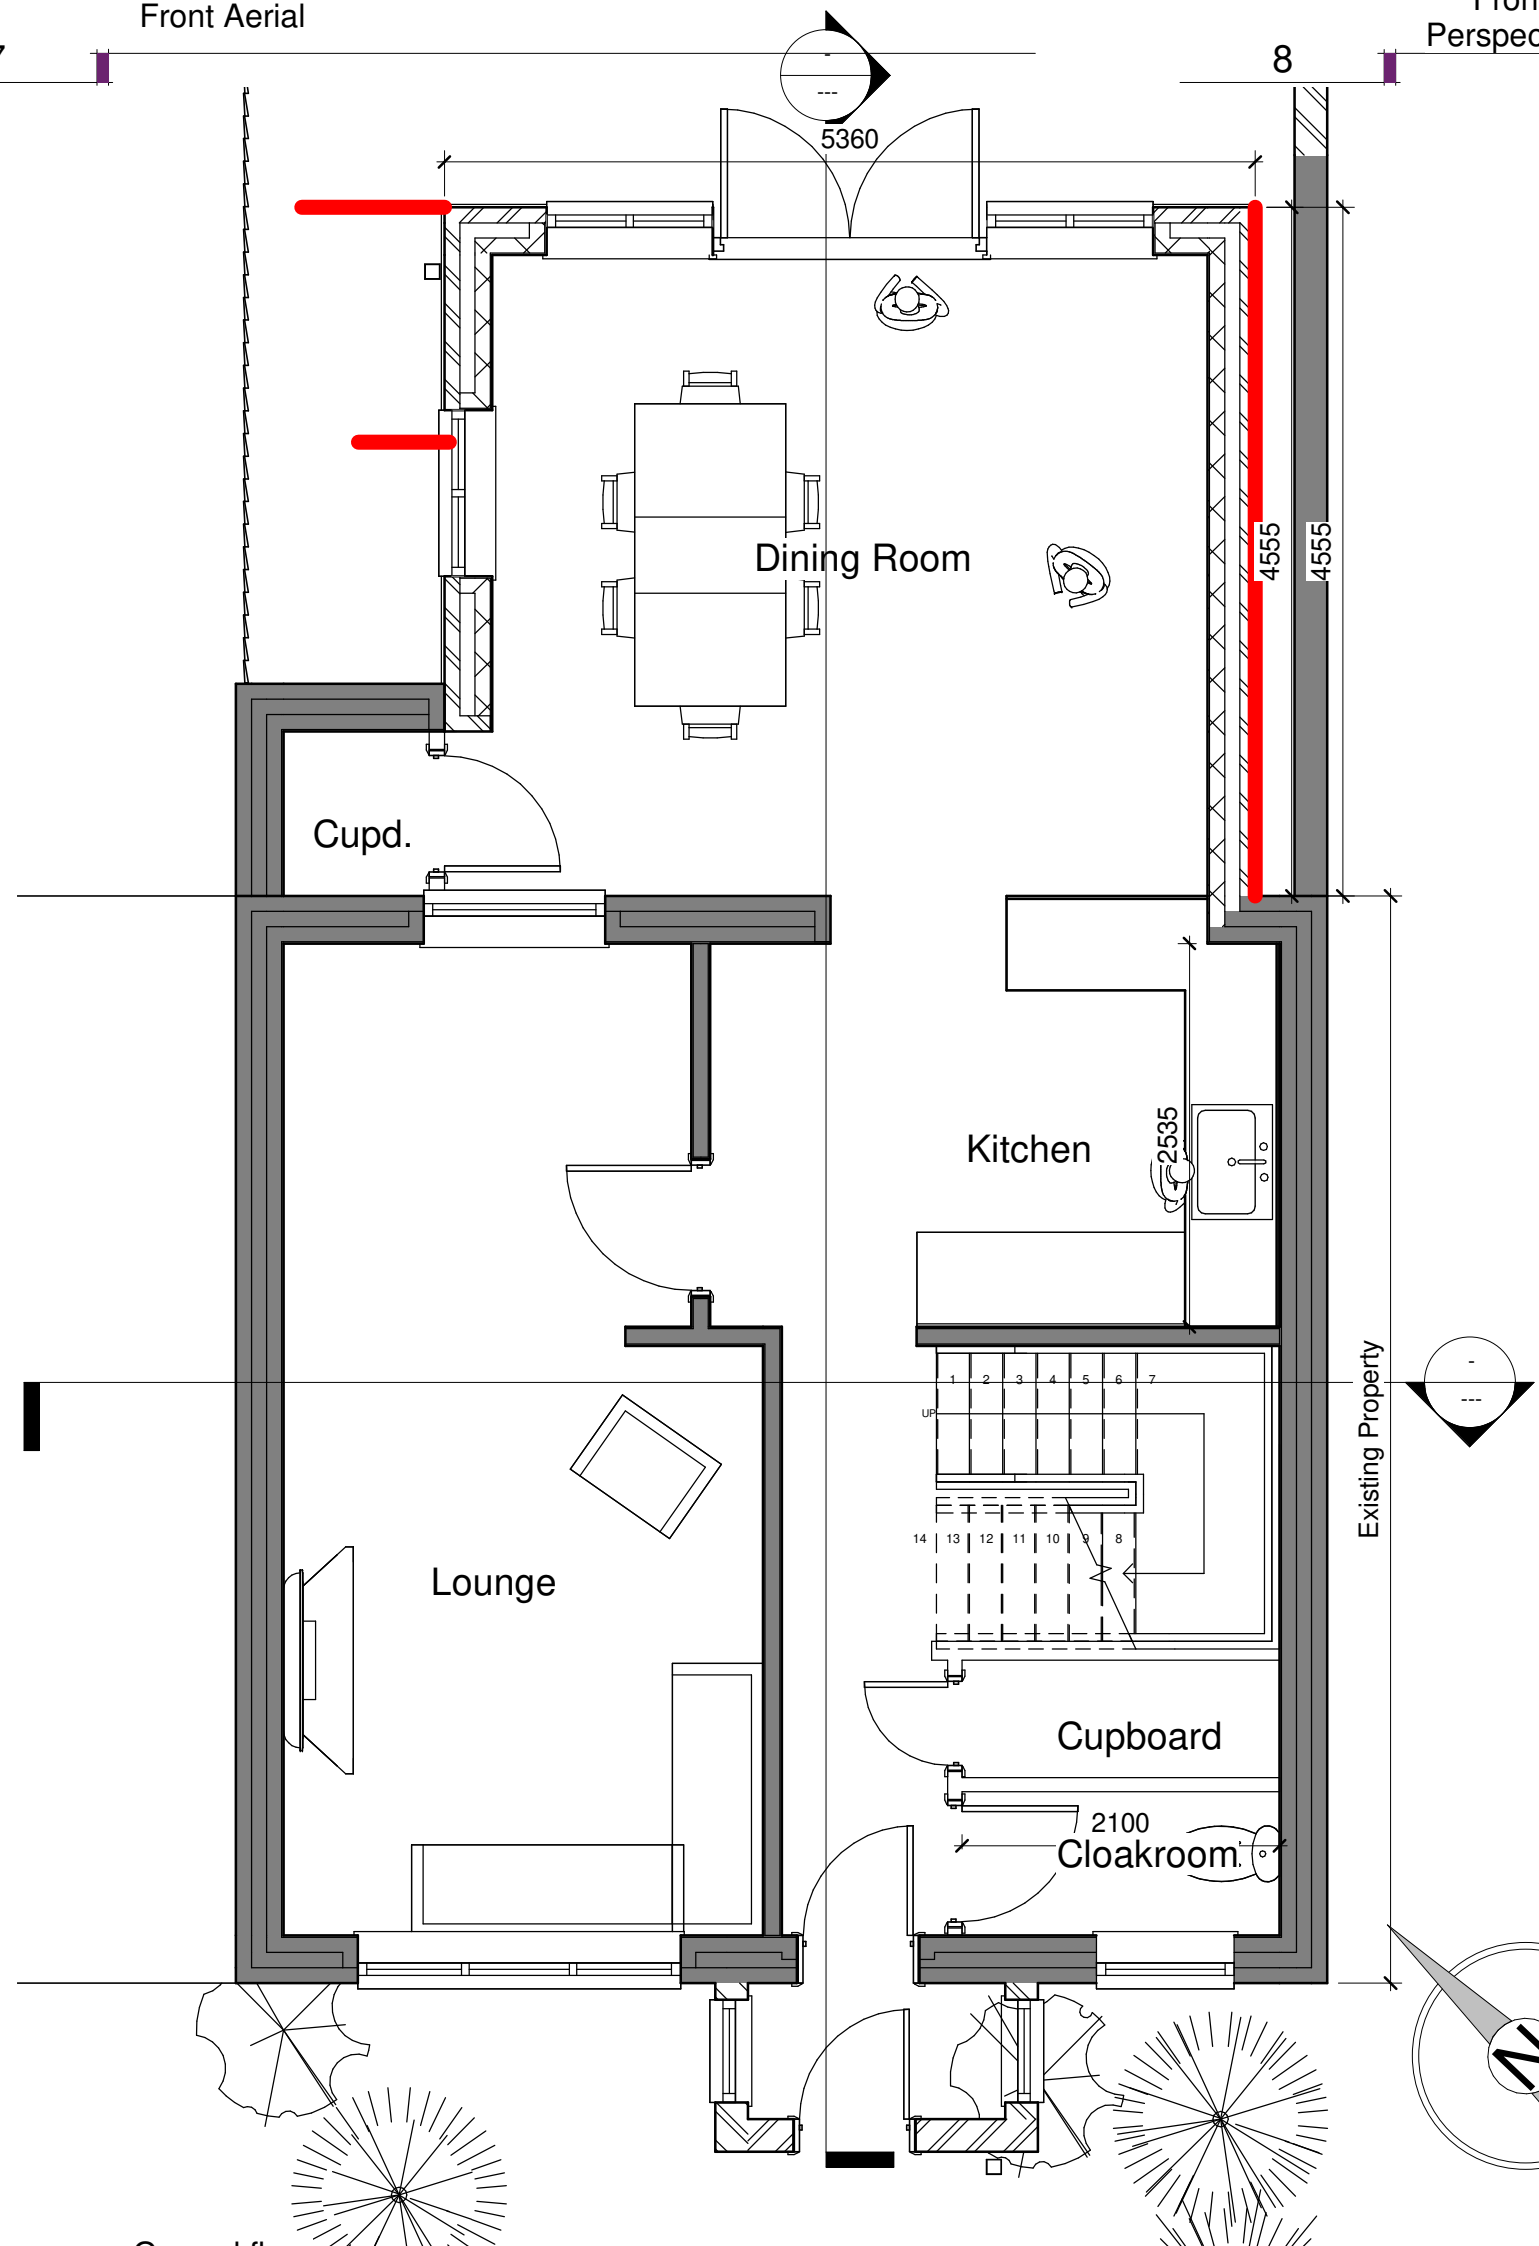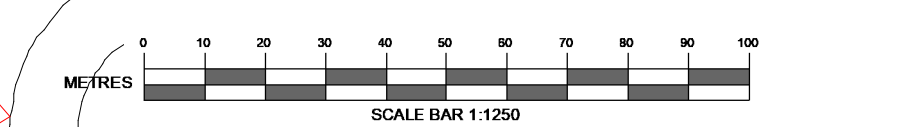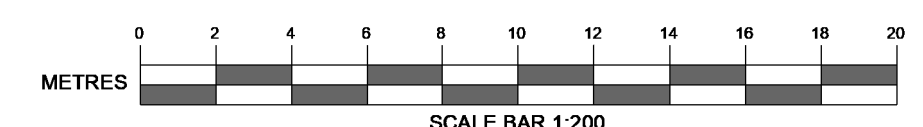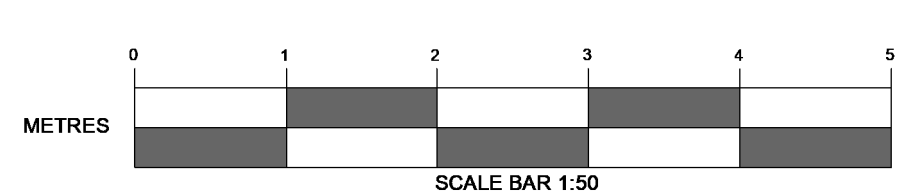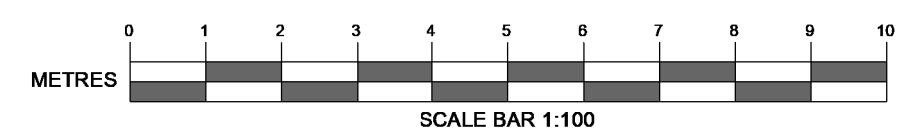

2 Ground floor
1 : 50

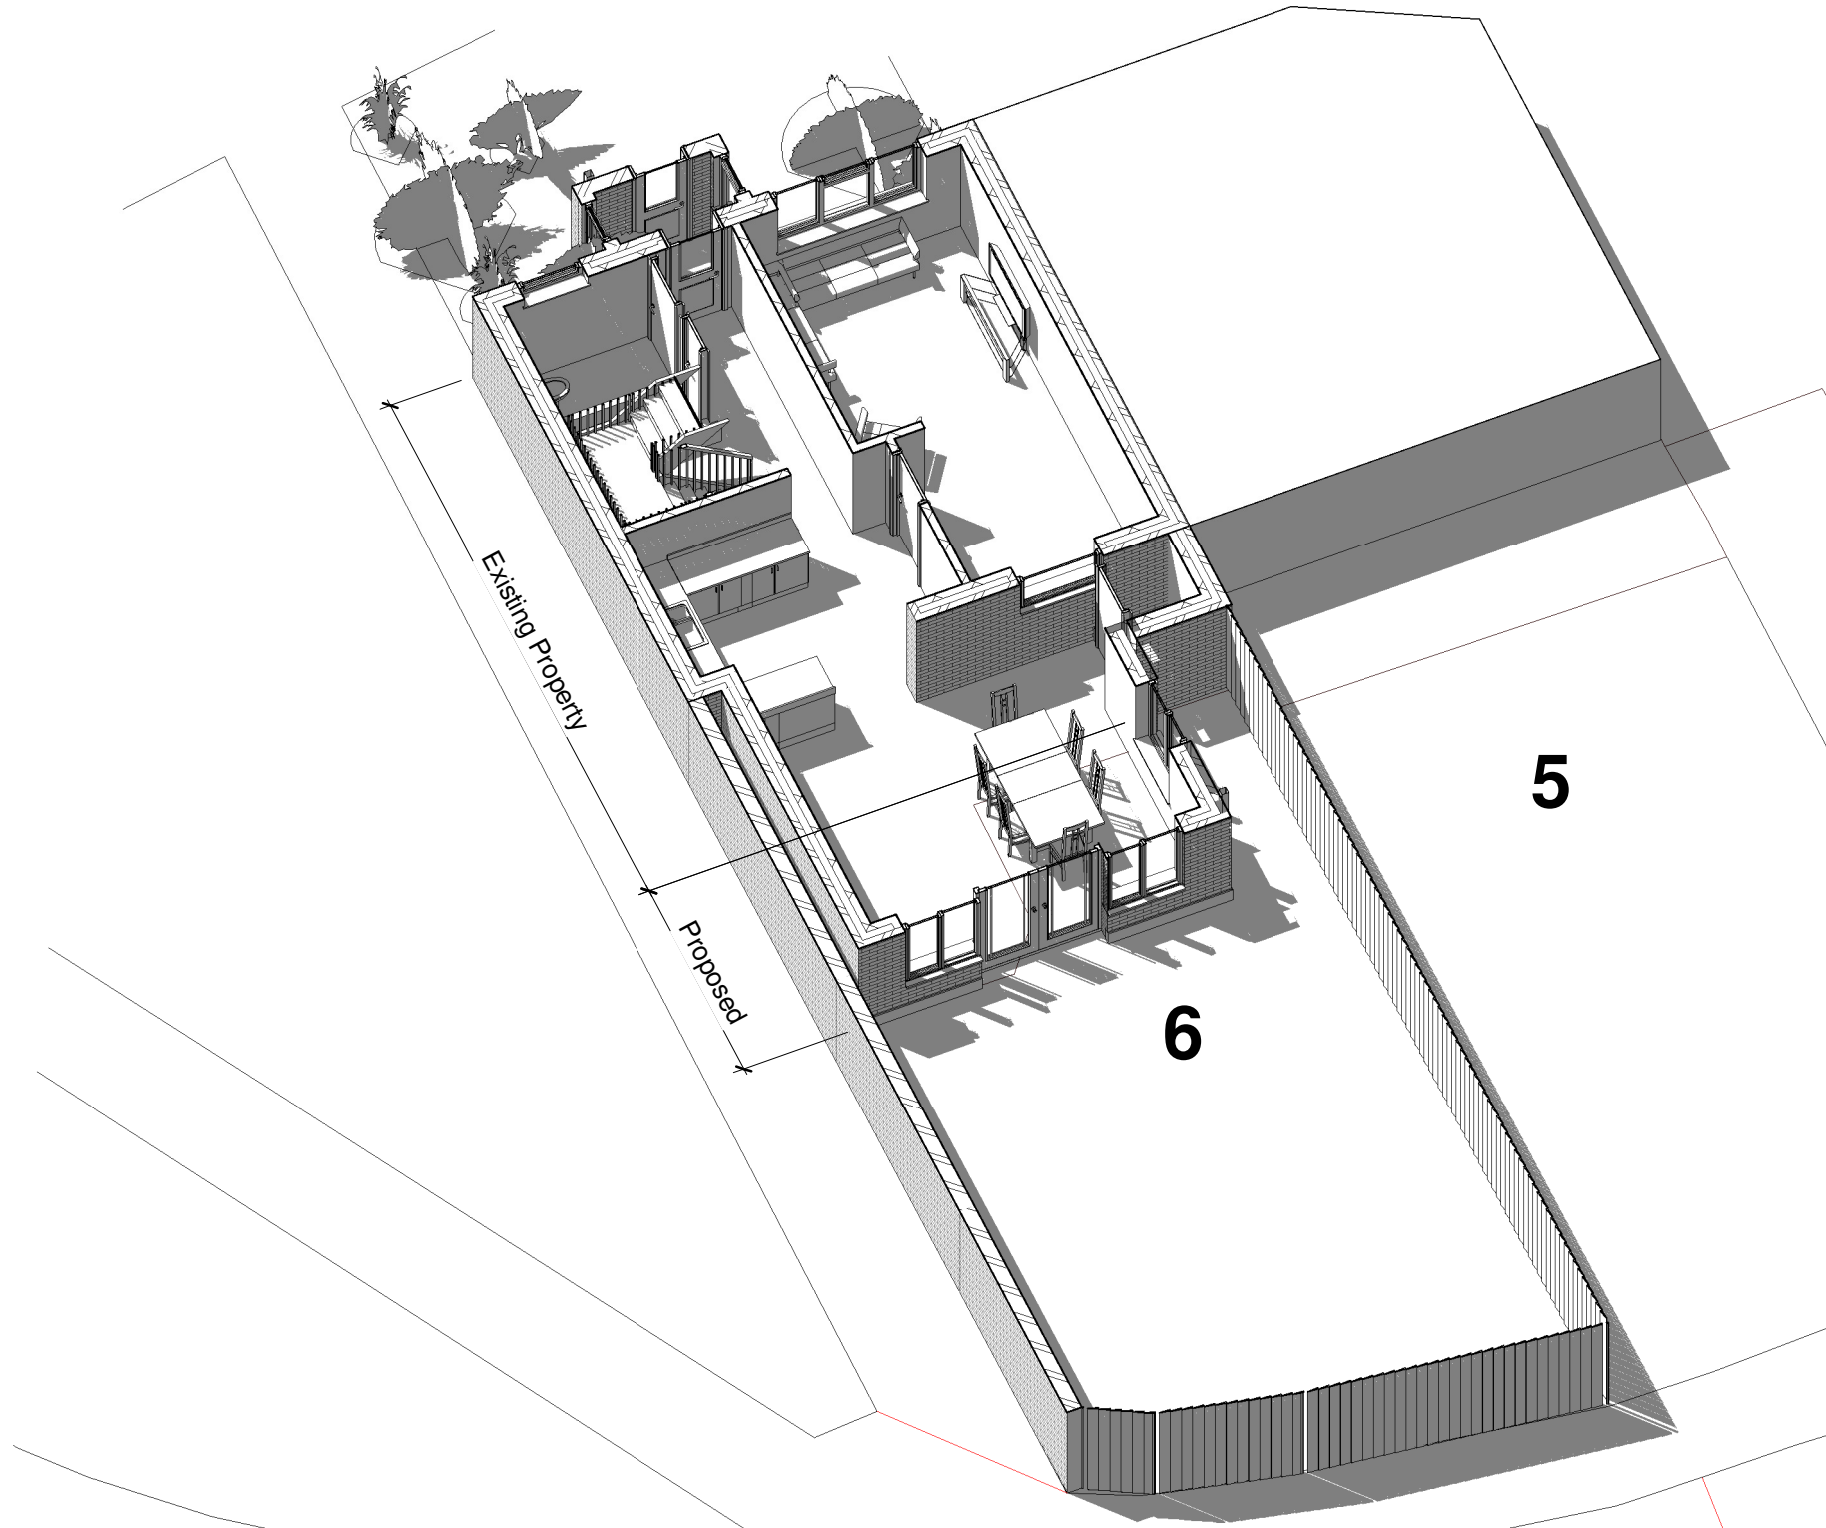

11 Ground Floor Cut

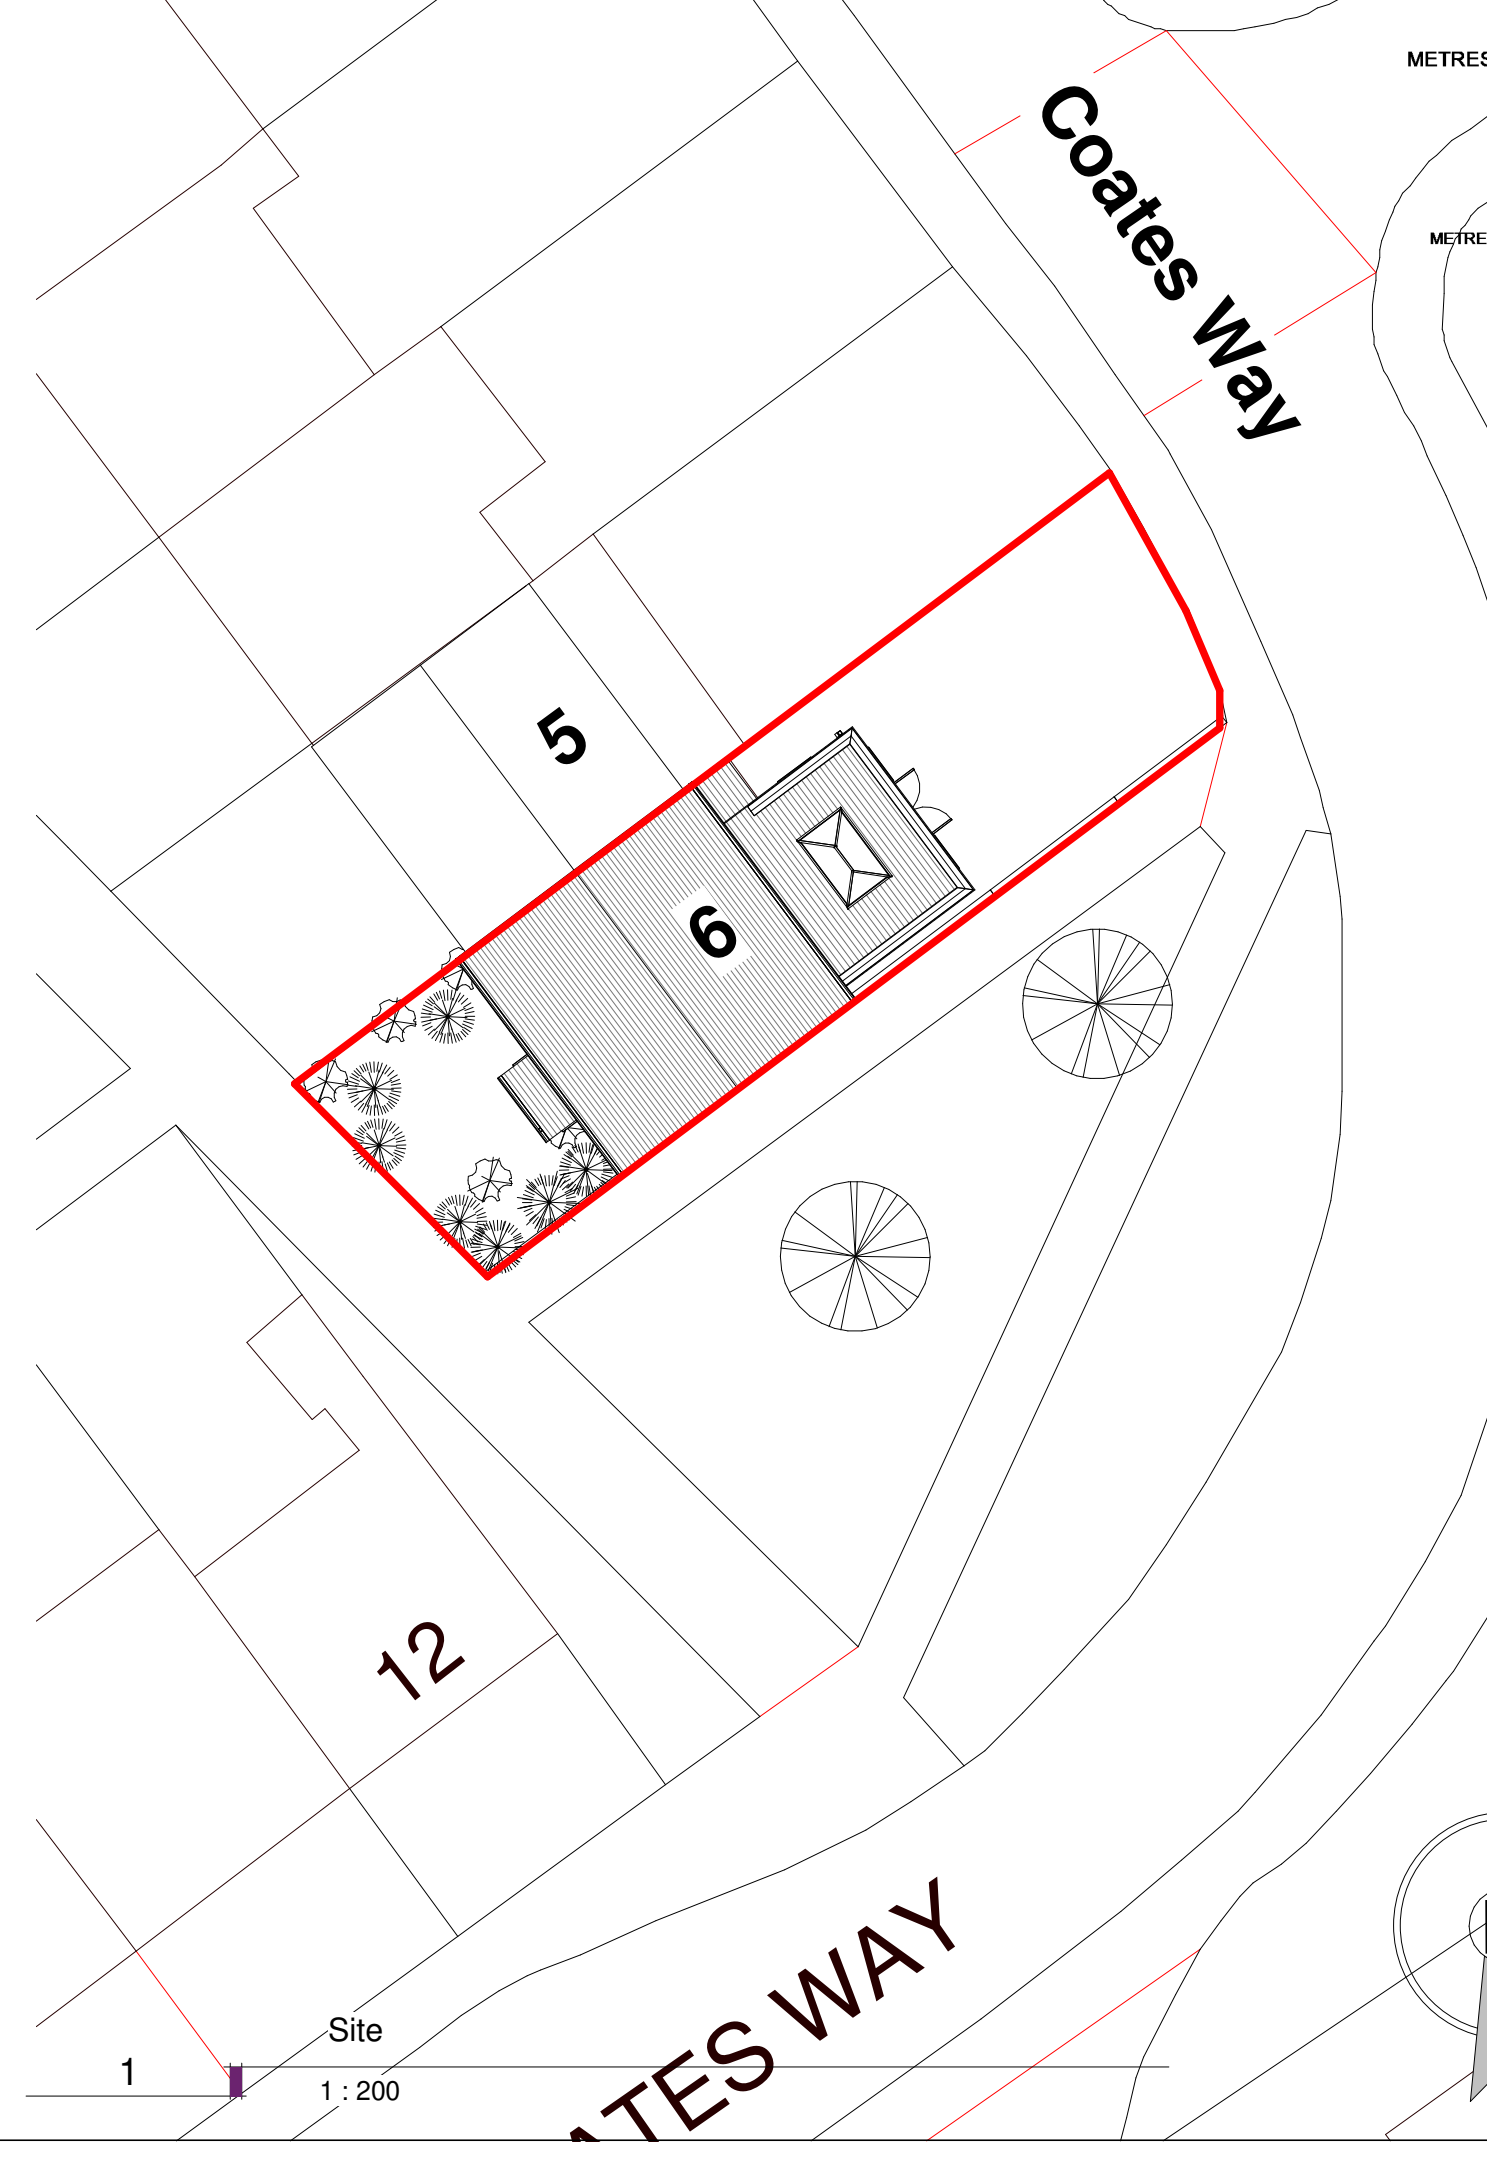

1 Site
1 : 200

Solar Study at 2020-06-01T13:30

AMENDMENTS	DATE
CLIENT Amy Ennever 6 Coates Way Waterlooville PO7 7NW	
PROJECT 6 Coates Way Waterlooville PO7 7NW	
DRAWING TITLE Proposed Plans & Elevations	
DATE 10/06/2021	
SCALE As indicated	
DRAWING No. 21.007.SP 02A1	REVISION

