


HIGHWAY AT HAVANT IN THE BOROUGH OF HAVANT

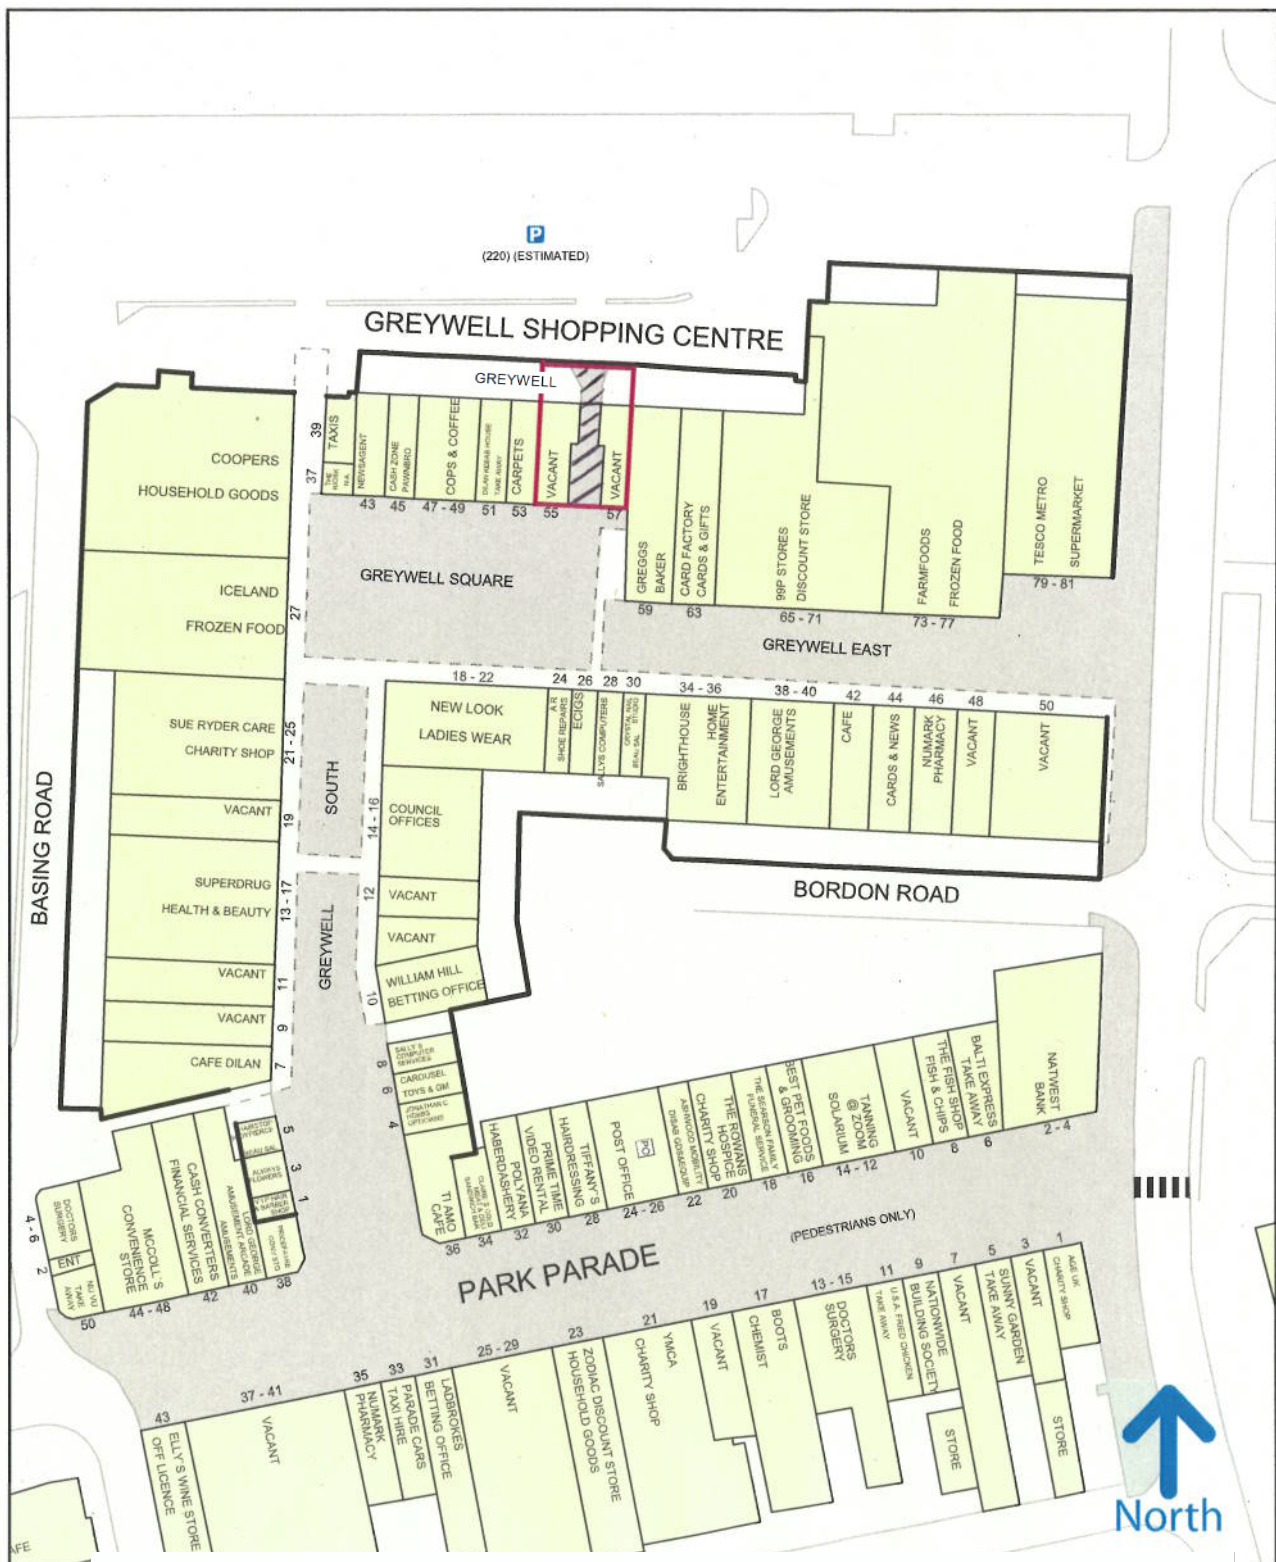

Key Scale 1:1250 at A4

Highway to be stopped up



National Transport Casework Team

Department for Transport

Plan No: NATTRAN/SE/S247/2213

Signed by Authority of the Secretary of State

19 April 2016

on.

Signature: *David Candlish*

DAVE CANDLISH

An Official in the National Transport Casework Team Department for Transport